


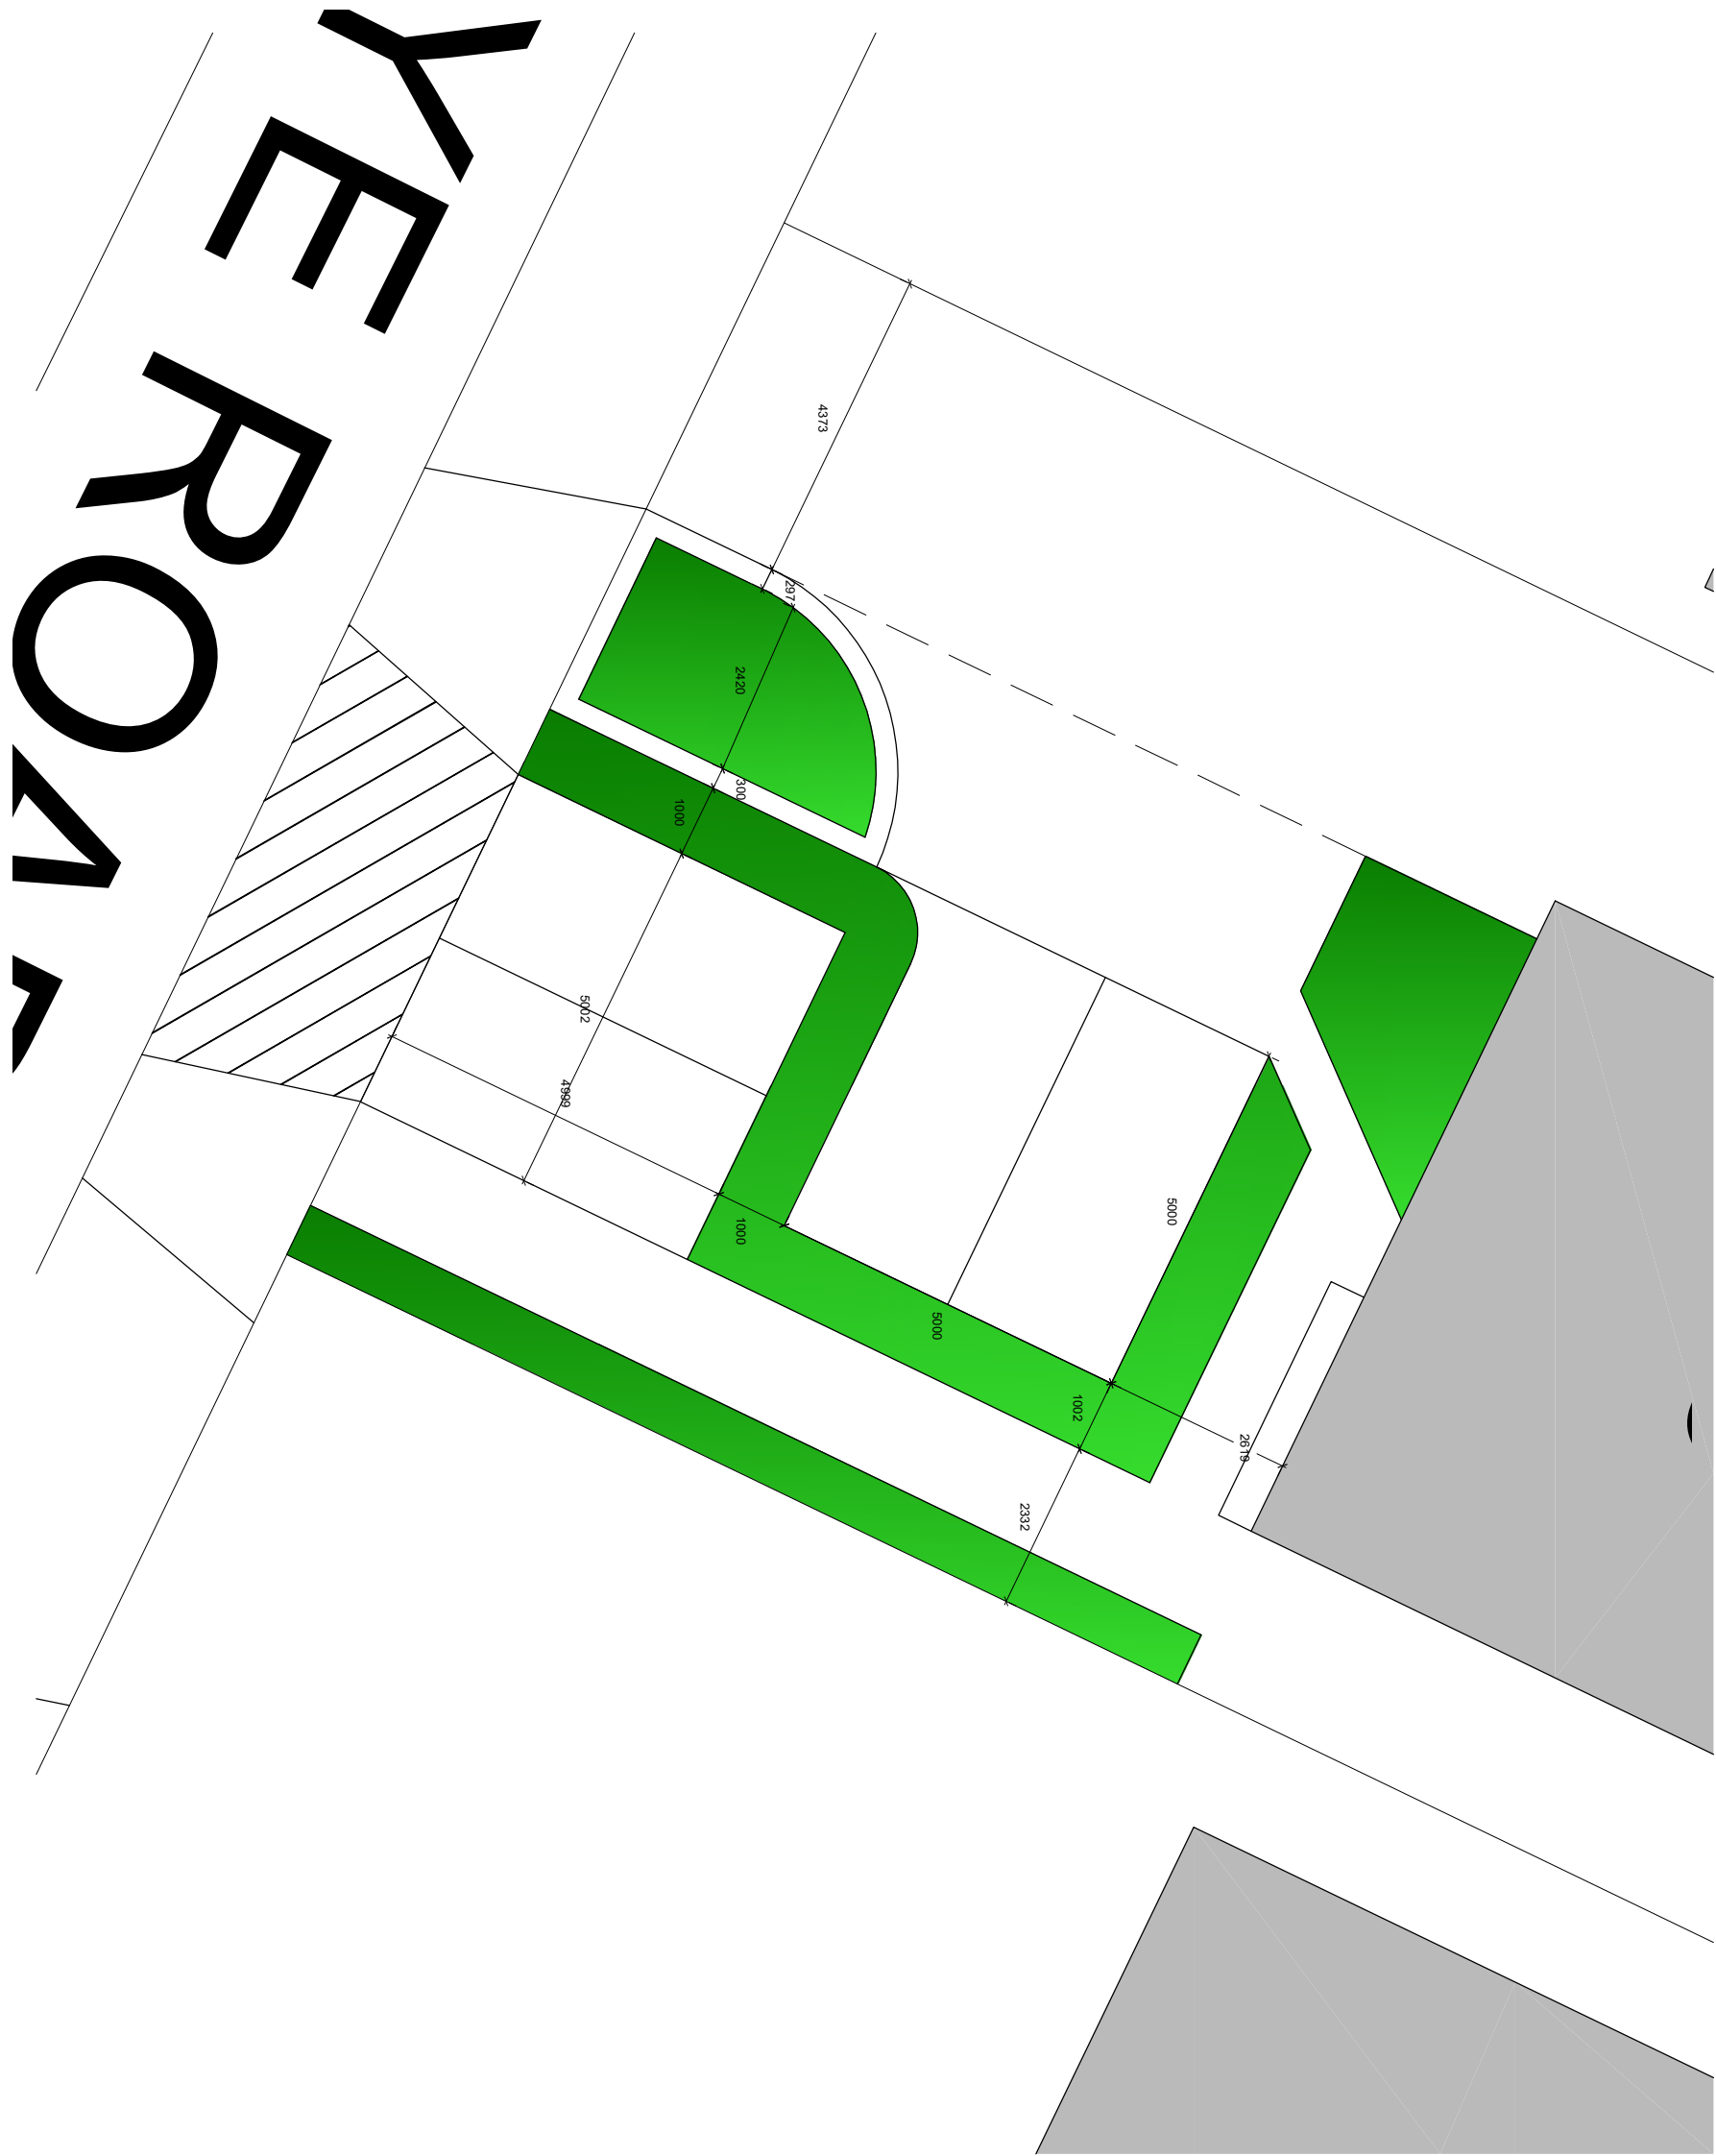

SITE PLAN
SCALE 1/250

NOTES

Rev: Date: By:

Project: SITE PLAN FOR

15 WEST HAYE ROAD
HAYLING ISLAND

Client: MR & MRS WILKINSON-TOUGH

Title: SITE
PLAN

Scale: 1/500 @ A3

Dwg No: 007-SK03 Revision:PRE

By: JWT Date: JAN21