




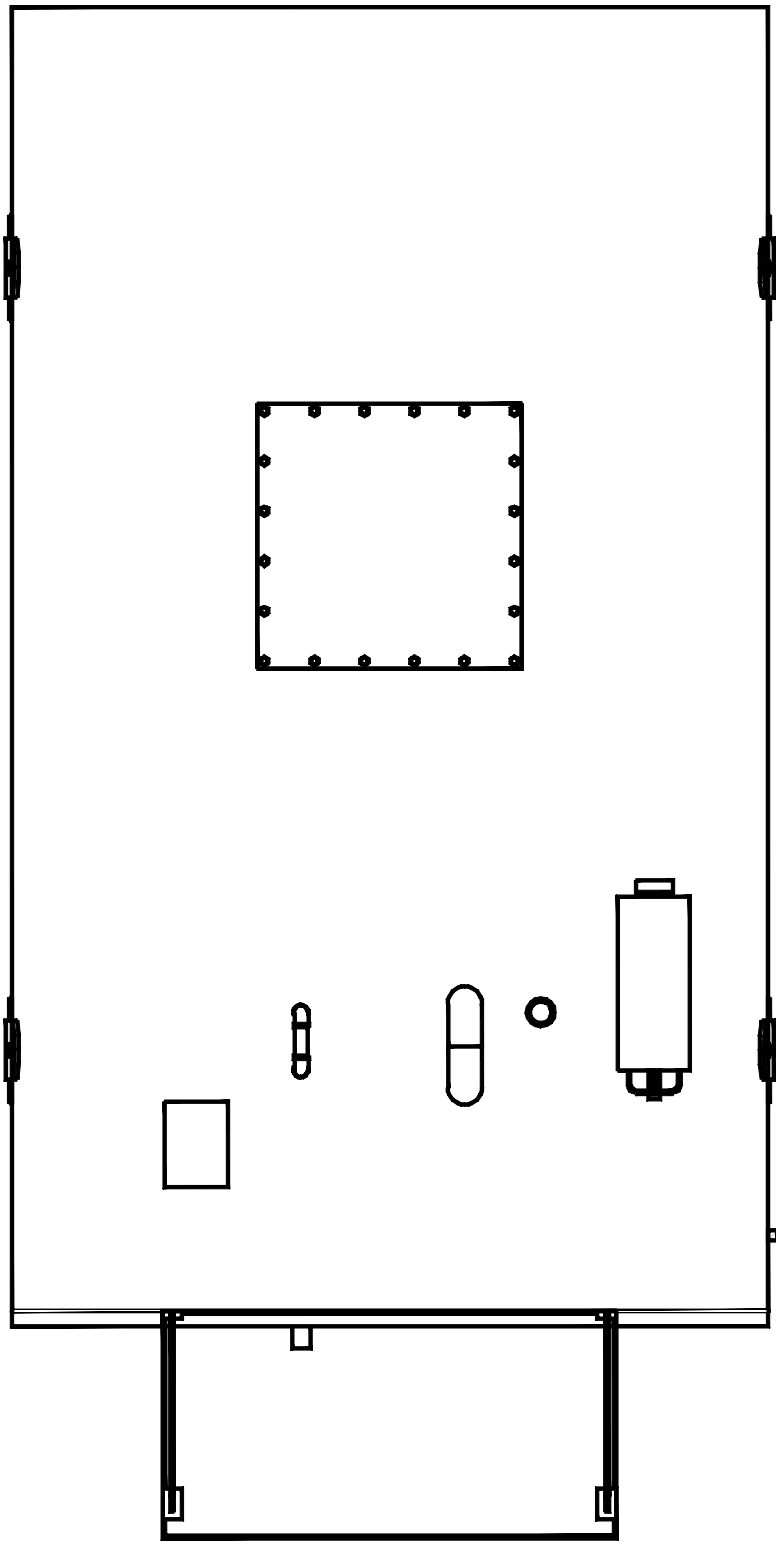


PLAN VIEW

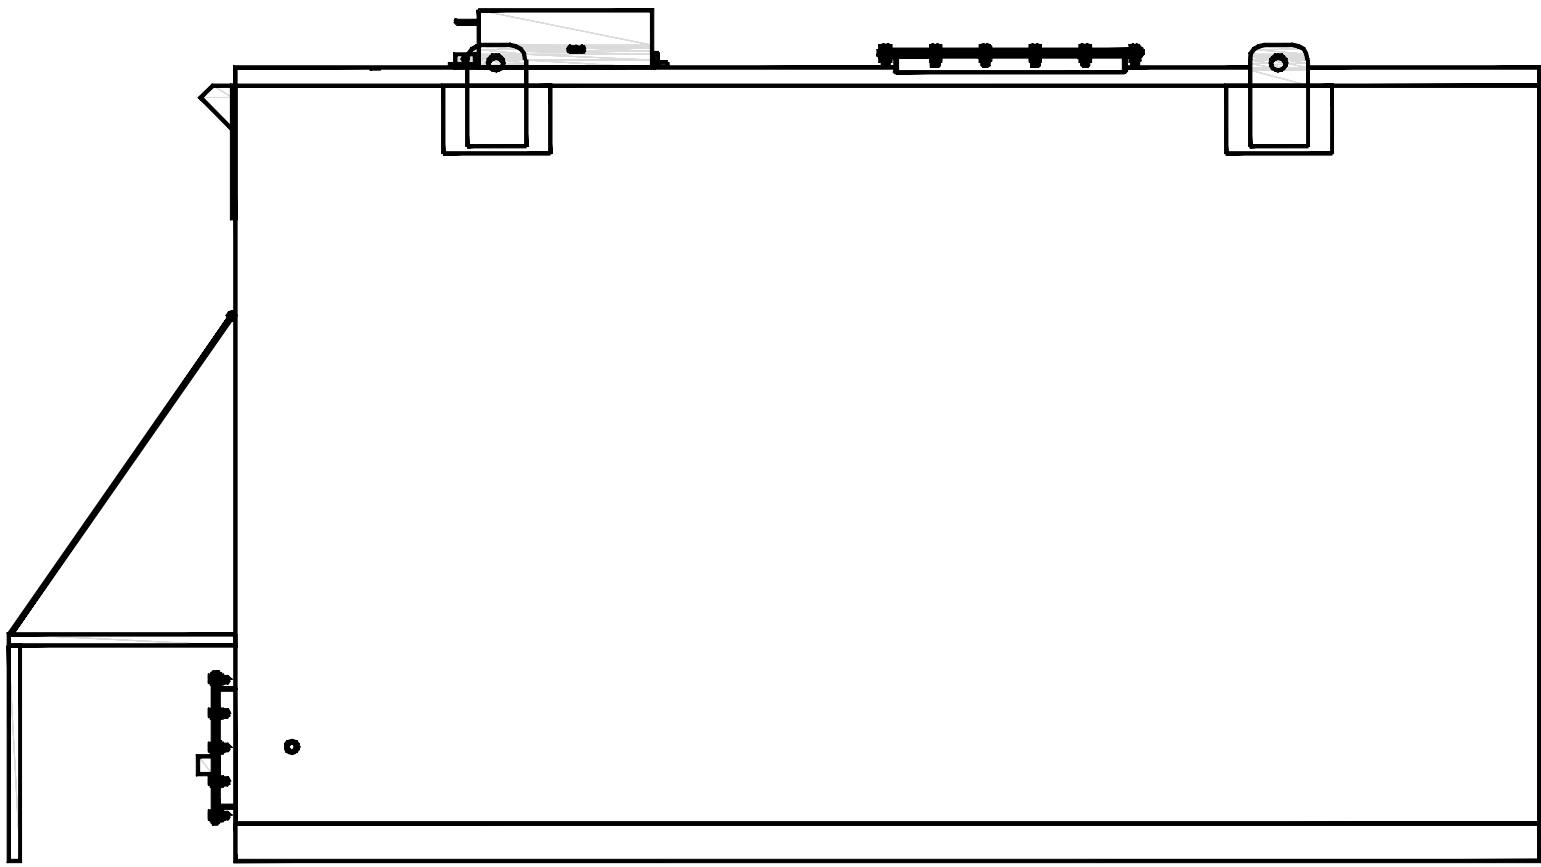


LEFT SIDE ELEVATION

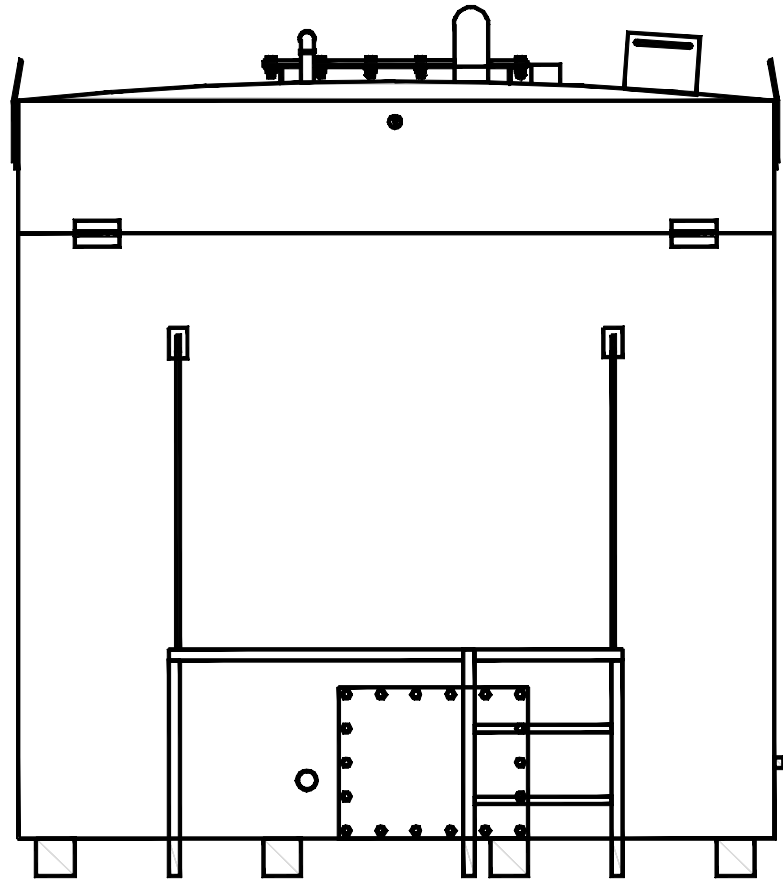

FRONT ELEVATION

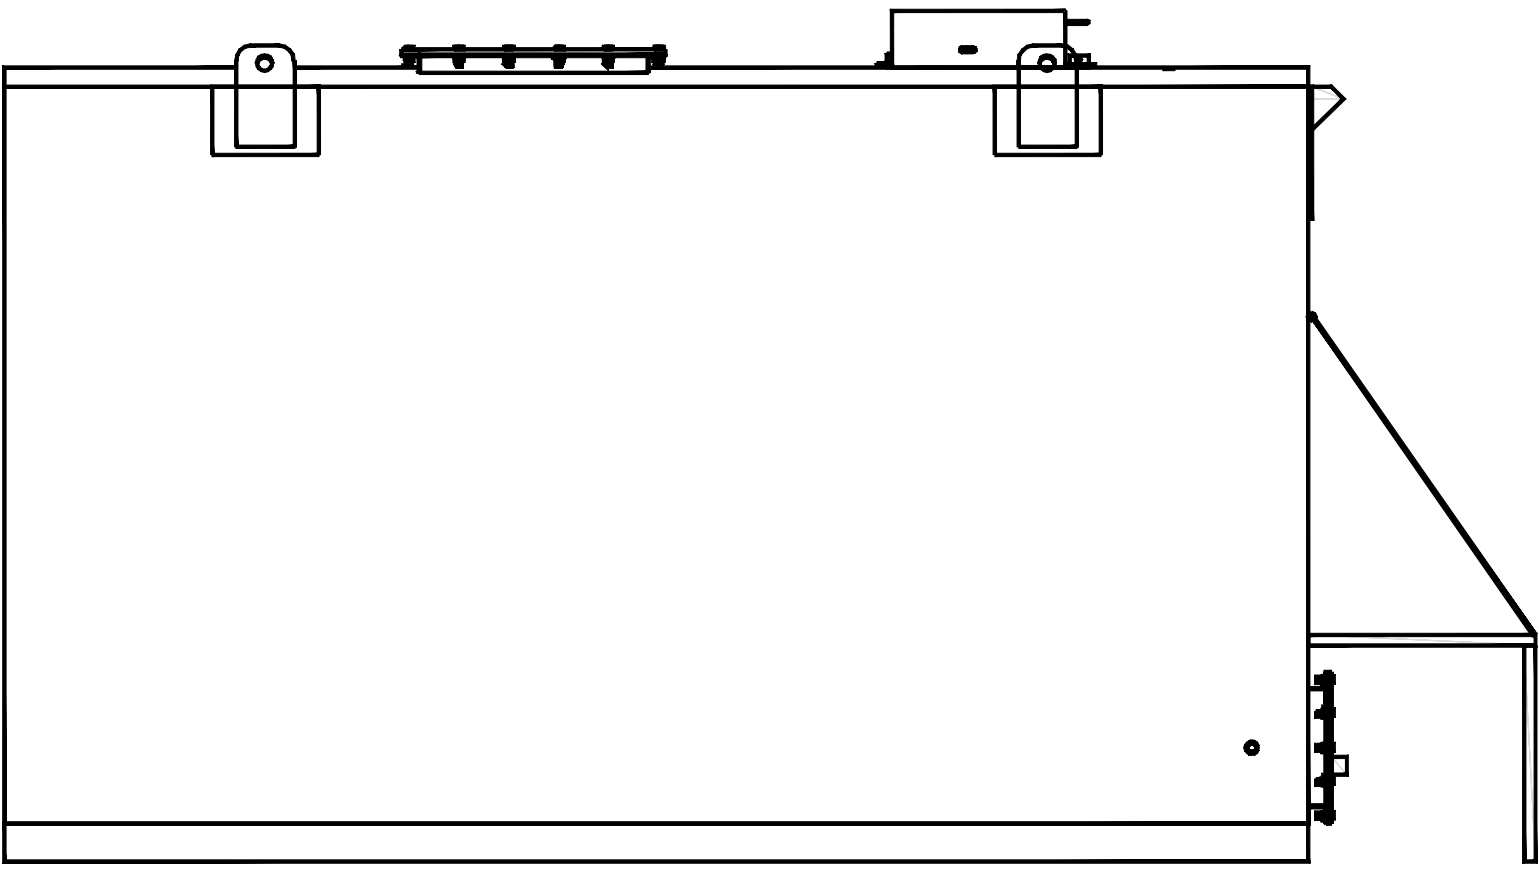

RIGHT SIDE ELEVATION

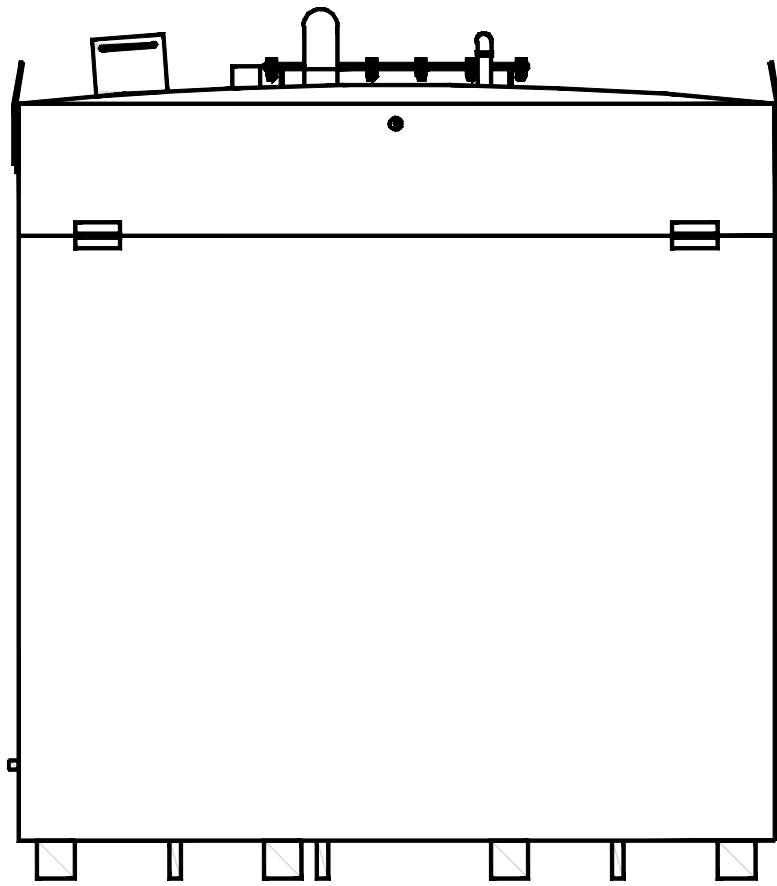

REAR ELEVATION

NOTES
DOUBLE SKIN SHEET STEEL,
FINISHED IN MOSS GREEN

SCALE	1:20 @ A1	BLENDWORTH LUBE OIL TANKS										CLIENT				
DATE	24/07/16											RYDBERG				
DRAWN	SE/MM											DRG. No.				
CHECKED	SO											ENQ 6540-05-1010-D-A				
APPROVED	GJ	PLANNING APPLICATION NO														