

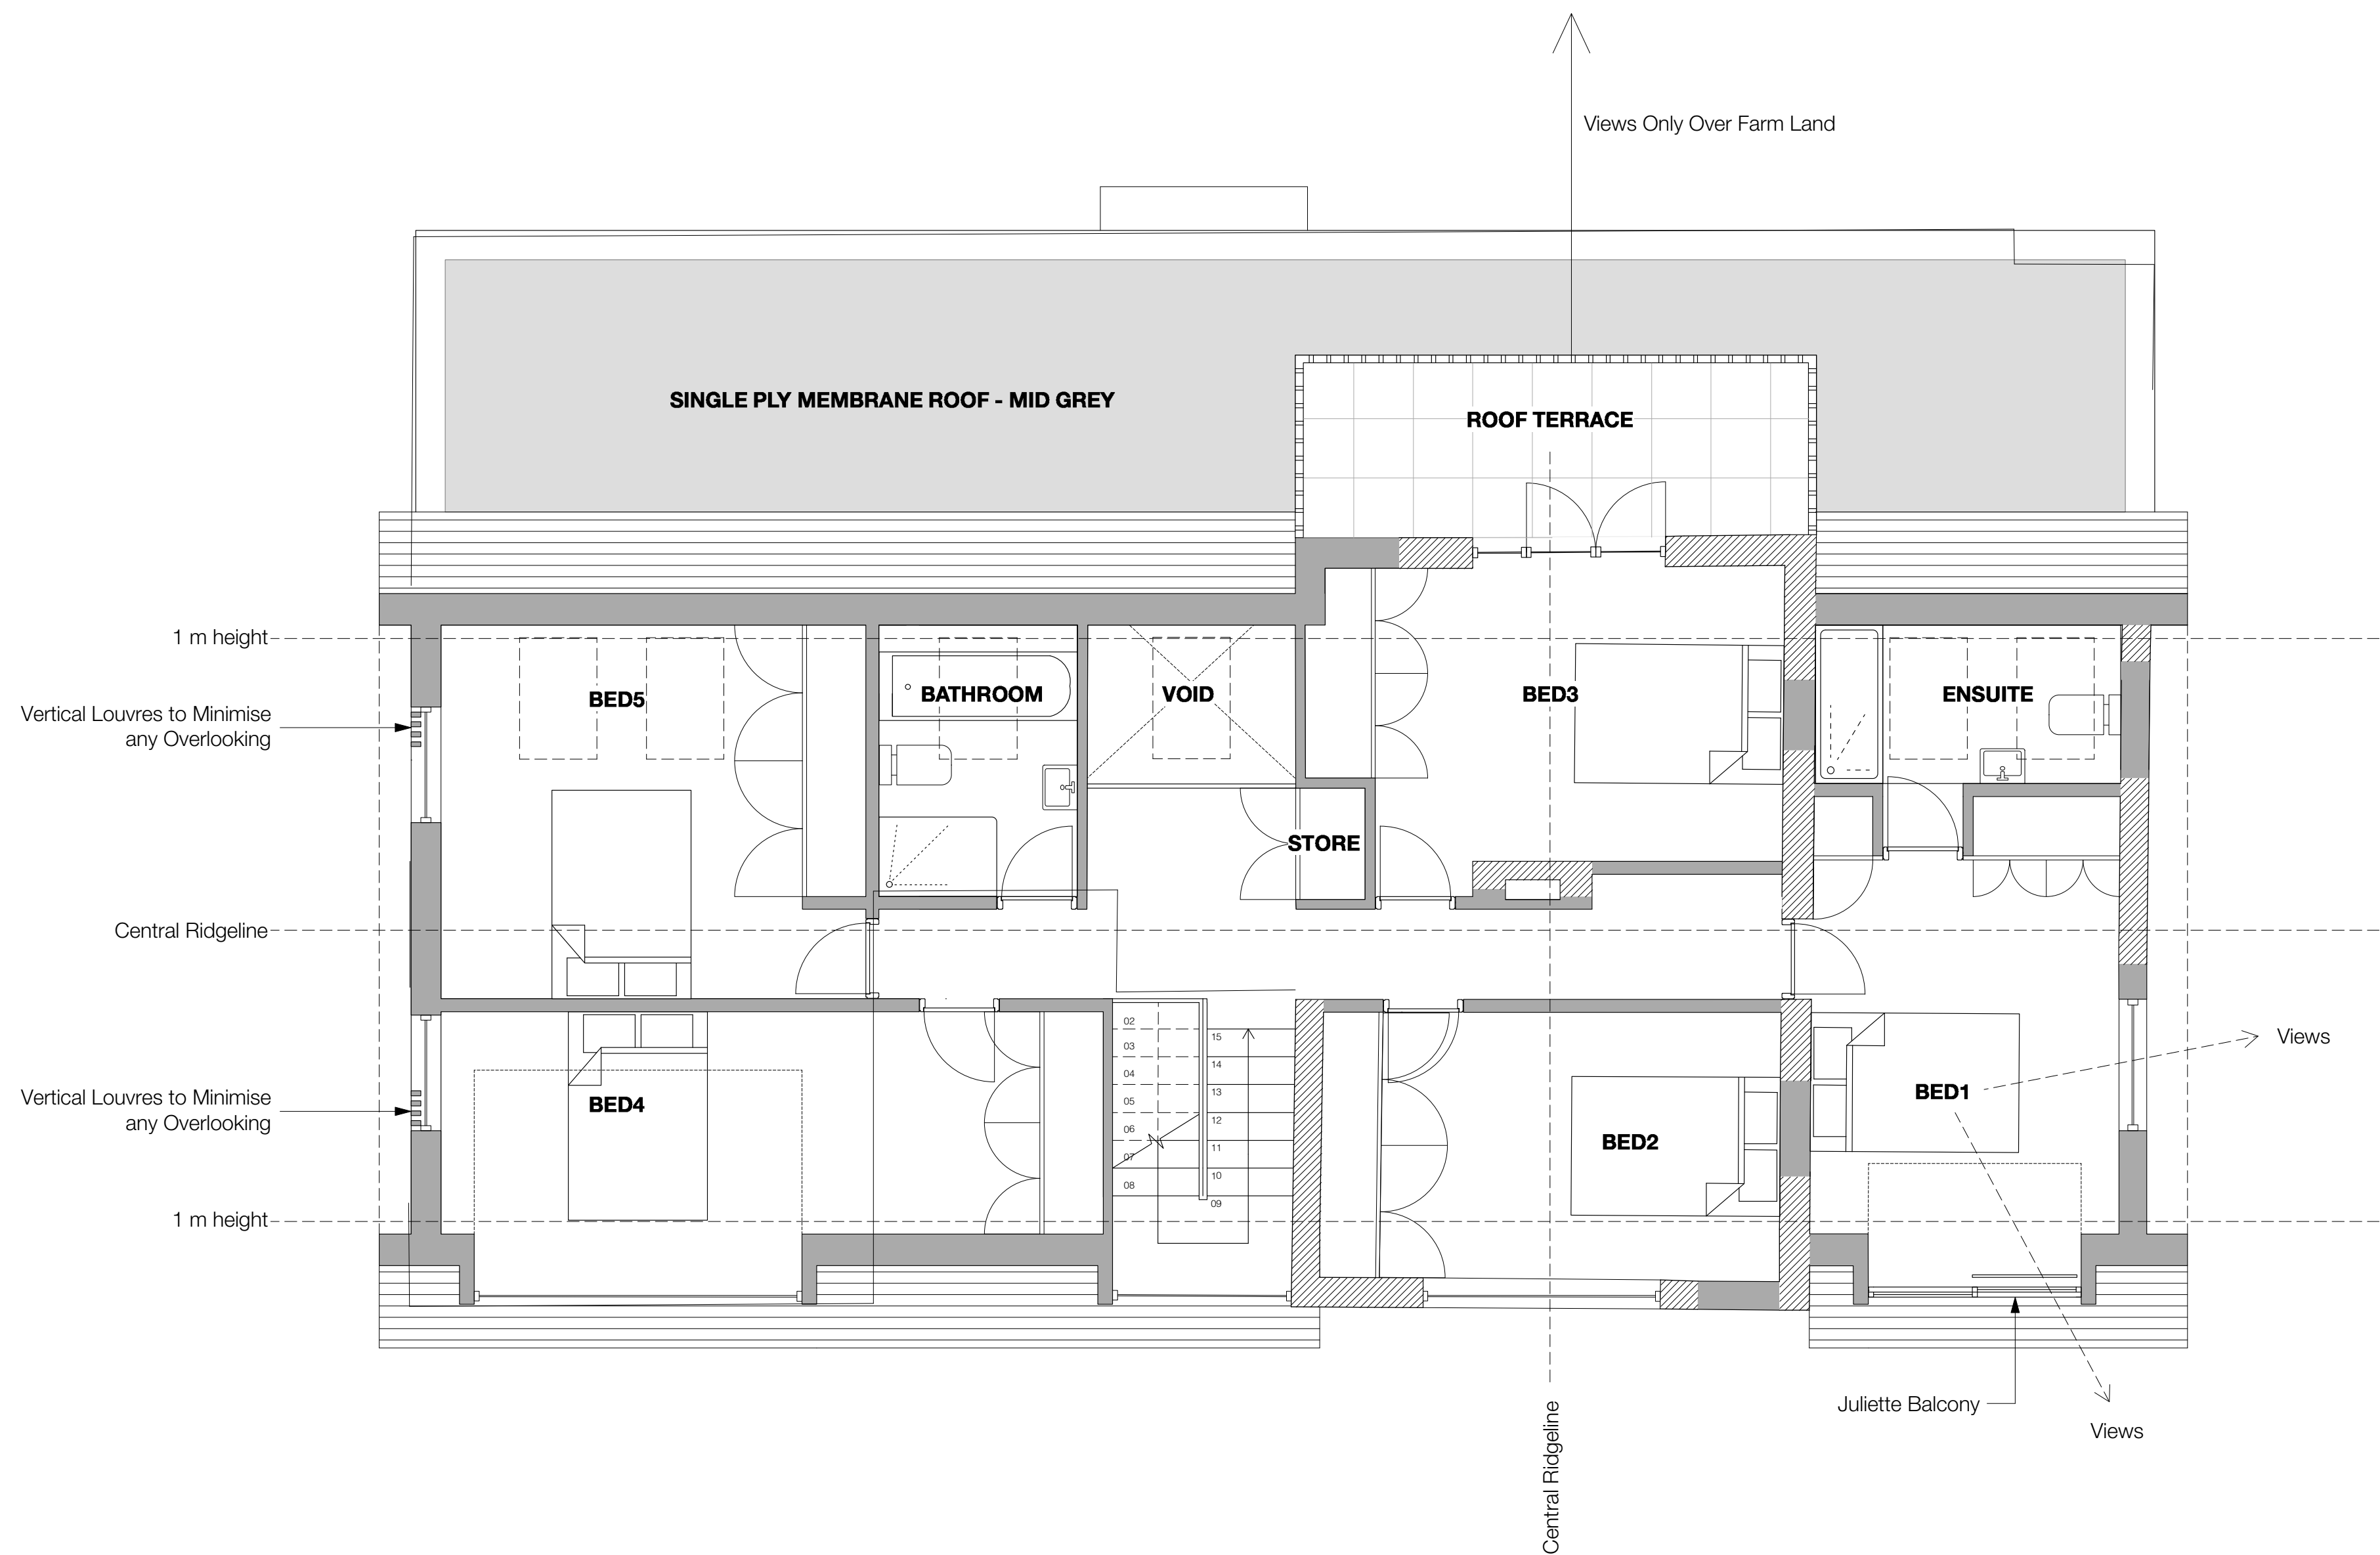


 


1 PROPOSED FIRST FLOOR PLAN

 

- All dimensions to be checked on site.
- All drawings to be read in conjunction with engineer's drawings. Any discrepancies between consultants drawings to be reported to the Architect before any work commences.
- The Contractor's attention is drawn to the Health & Safety matters identified in the Health & Safety plan and on drawings as being potentially hazardous.
- These items should not be considered as a full and final list.
- The Work Package Contractor's normal Health & Safety obligations still apply when undertaking constructional operations both on and off site.

cad file:

Key

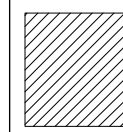

EXISTING WALLS



PROPOSED WALLS



SITE BOUNDARY LINE



SITE OWNERSHIP LINE

K	11.11.16	OG	For Planning
J	12.10.16	OG	For Comment
I	06.10.16	OG	For Comment
H	05.10.16	OG	For Comment
G	08.08.16	CL	For Comment
F	02.08.16	CL	For Comment
E	21.07.16	CL	For Comment
D	15.07.16	ES	For Comment
C	07.07.16	CL	For Comment
B	22.06.16	AK	For Comment
A	13.06.16	ES	For Comment
rev	date	initials	description

drawing:
PROPOSED FIRST FLOOR PLAN

project:
LITTLEMEAD COTTAGE

drawing no: 0118-251 revision: K

status:
FOR PLANNING

scale @ A1/A3: 1:50 / 1:100 date: JUNE 2016