



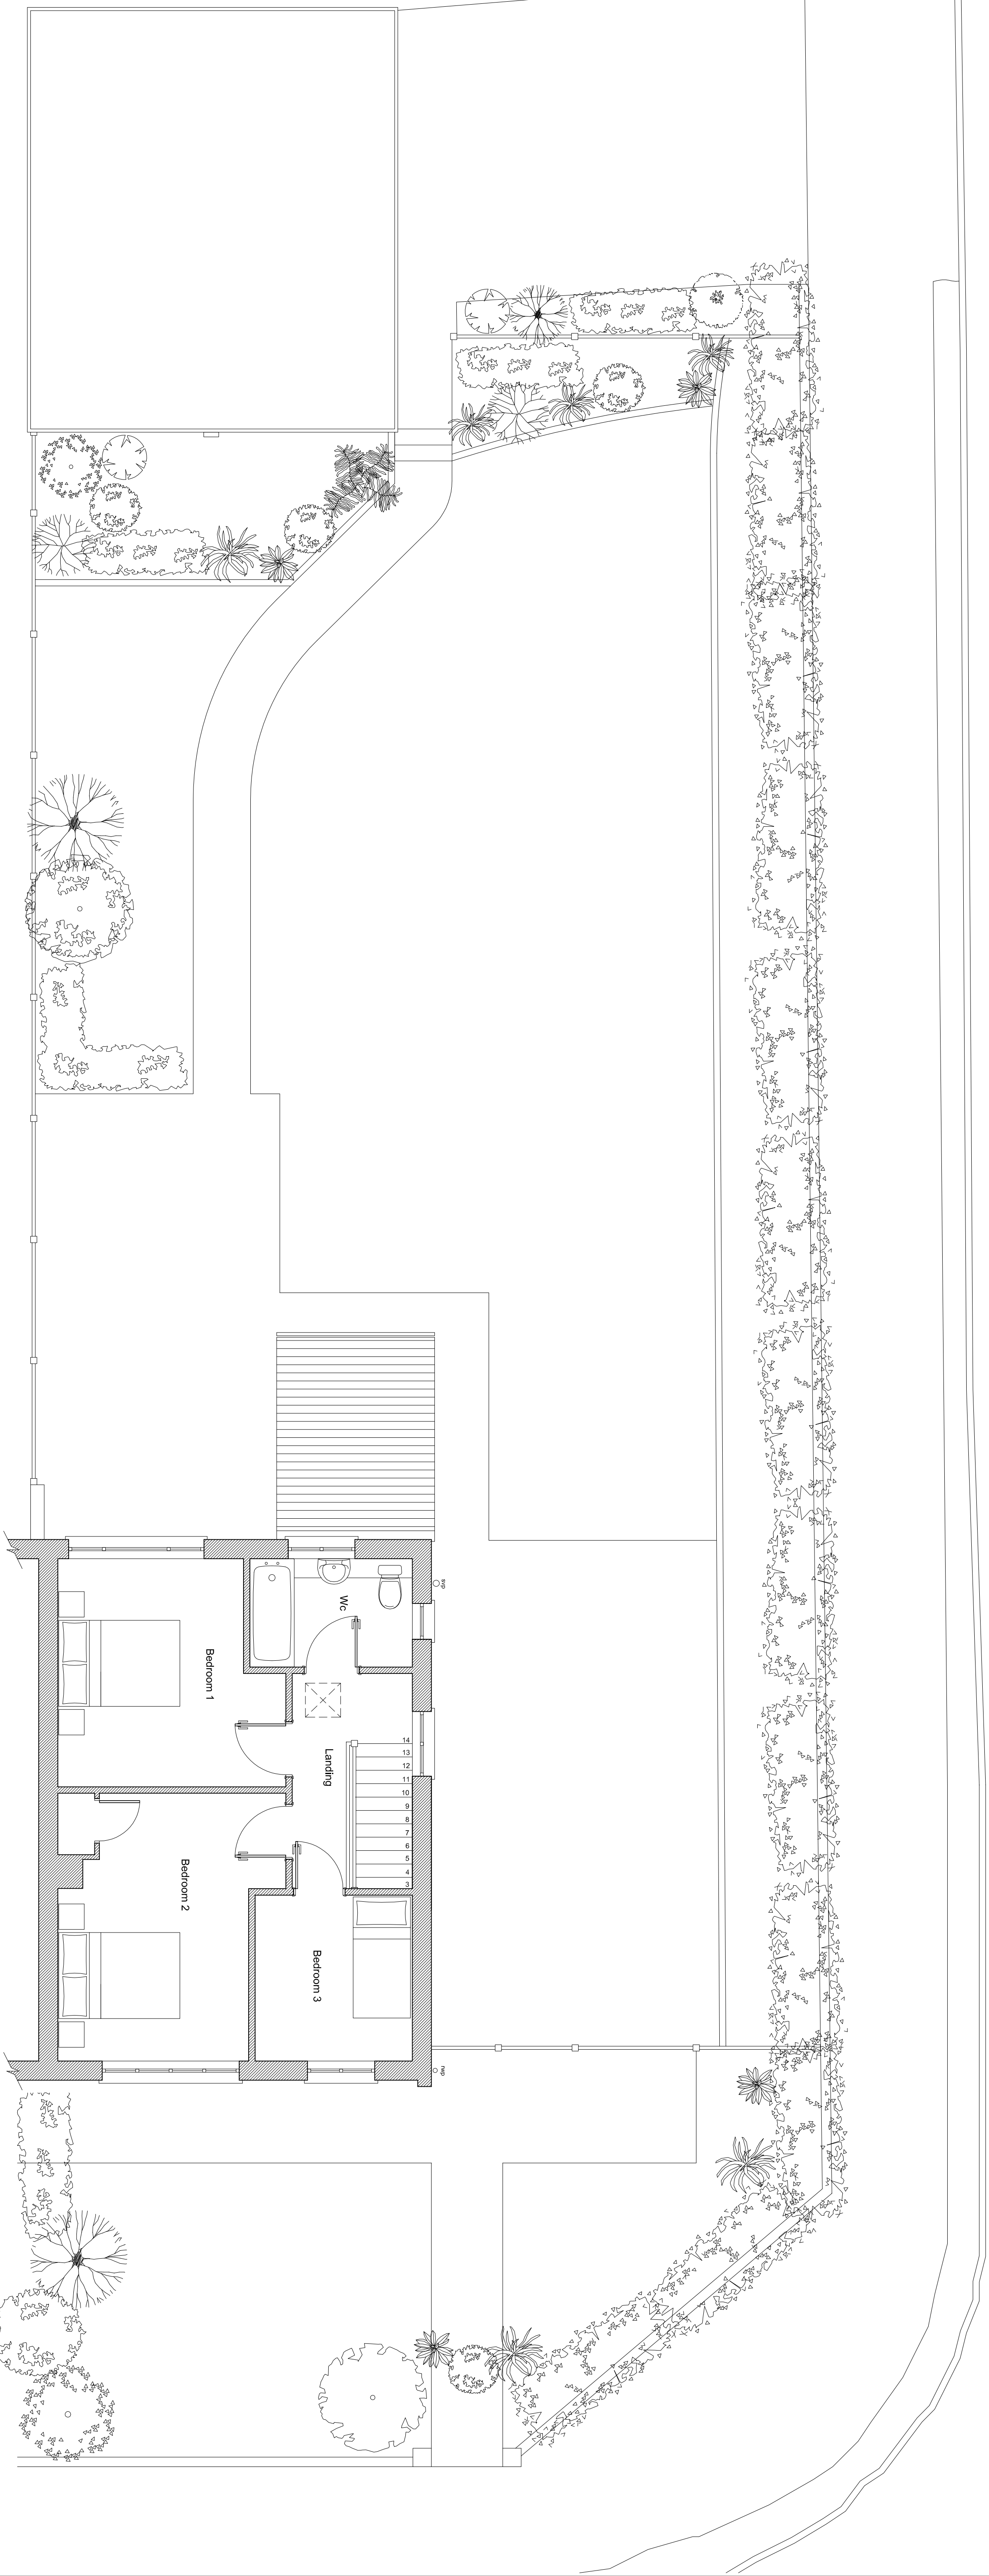

FIRST FLOOR PLAN
1:50

notes:

revisions:

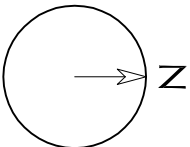

NOTE: The contractor is responsible for checking all site dimensions and levels. These should be checked prior to the ordering of any components and before the commencement of the works. All discrepancies should be brought to the attention of the Contract Administrator

Jim

32 Parkside

Bedhampton

drawing information

title:

status:

date:

scale:

drawn:

checked:

Existing first floor plan

Planned

Approved

15/08/21

CR

job:

1013

dwg:

1201

rev: