



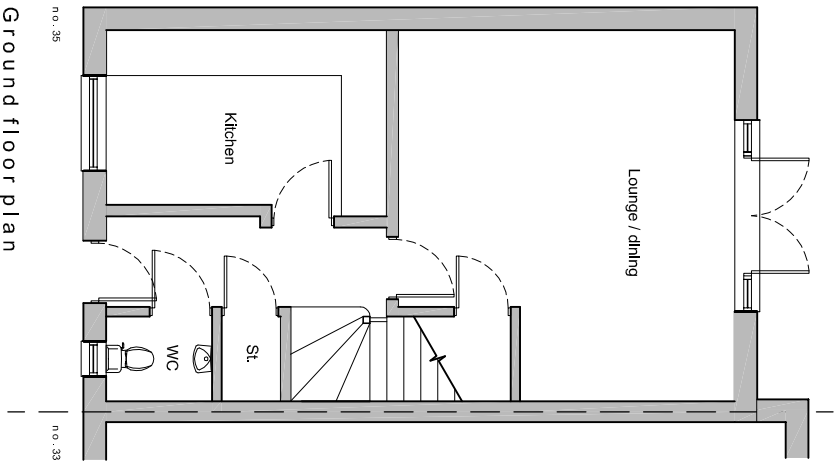


Ground floor plan

Existing scale 1:100

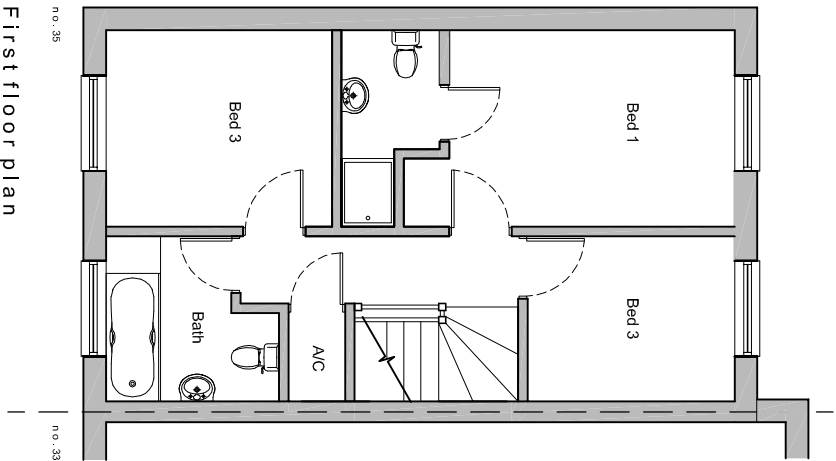


First floor plan

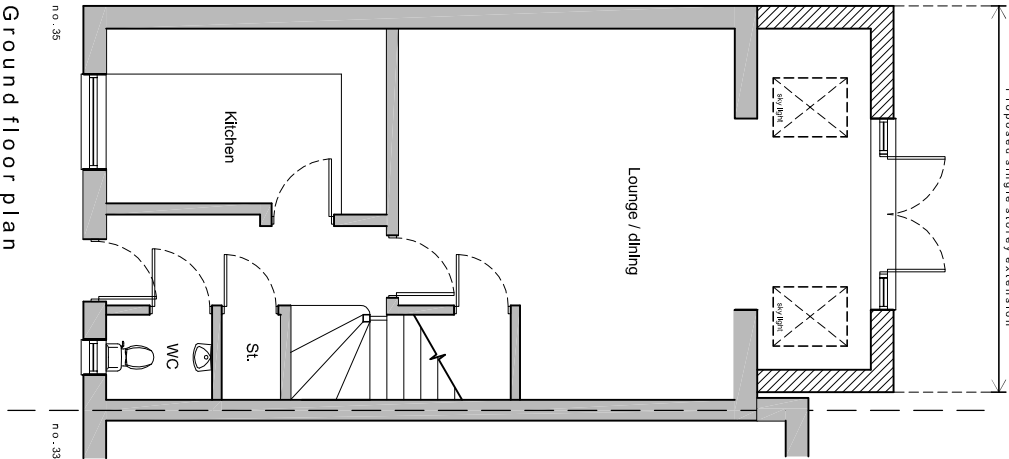


Ground floor plan

Proposed scale 1:100

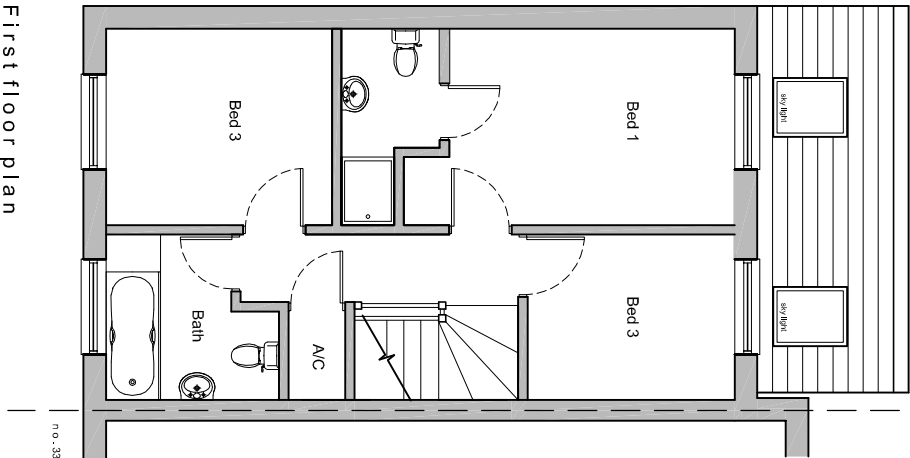

First floor plan


Proposed walls Existing walls

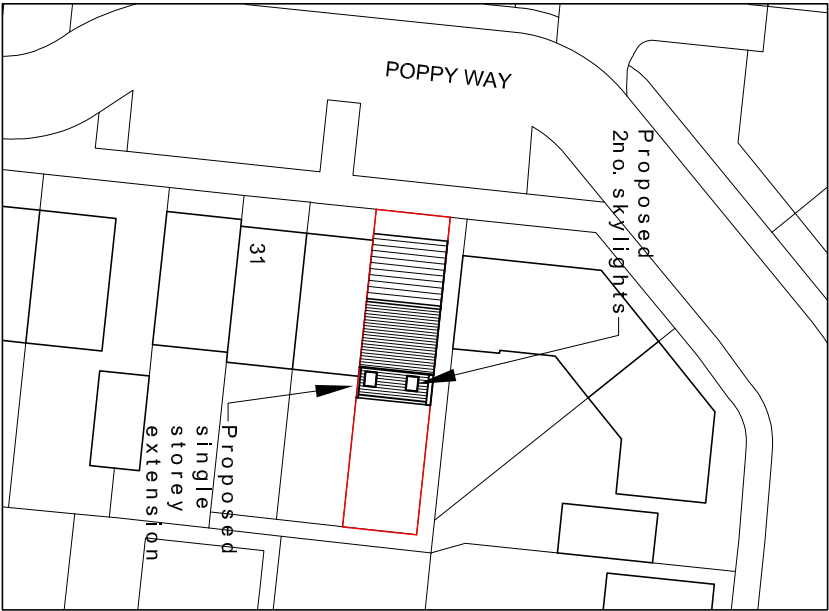

Site plan scale 1:500


0 5 10 20 40

NOTES:
Dimensions to be checked on site before commencing work. Any discrepancies shall be reported to the architect immediately.
Do not scale from these drawings except for planning purposes. Use figured dimensions only.
Where applicable this drawing is to be read in conjunction with other consultants' drawings.


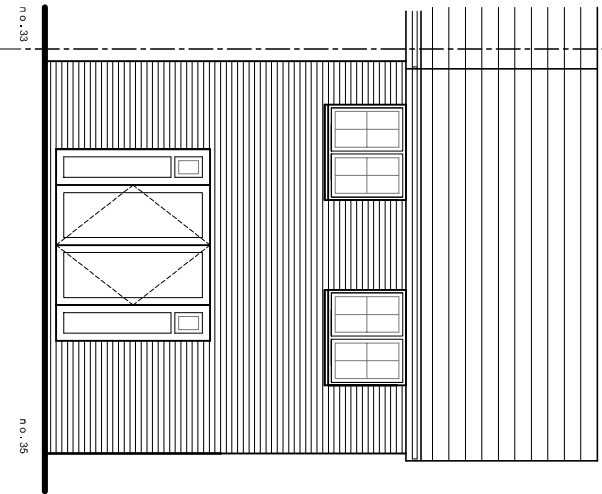


Rear (east) elevation

Existing elevation

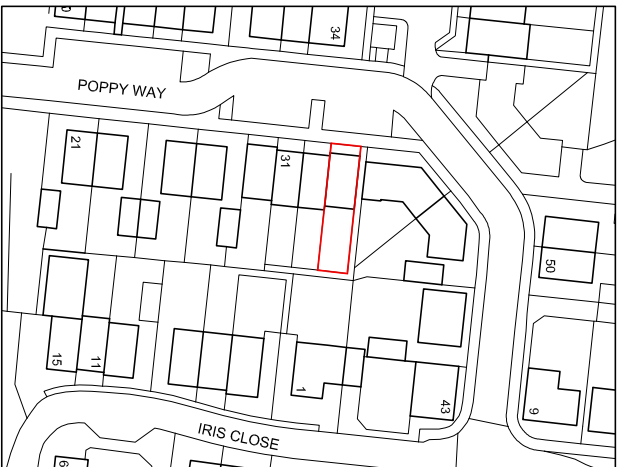


Location plan scale 1:1250

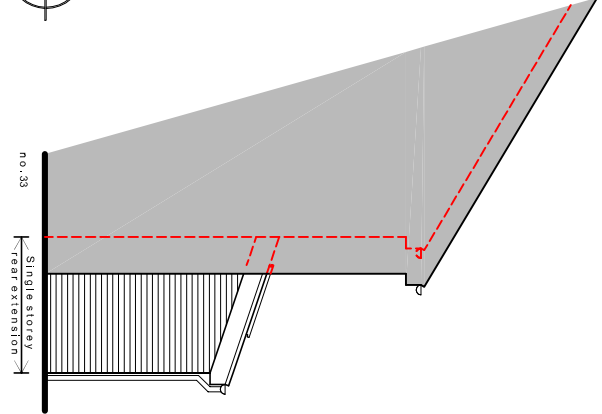 


Side (south)


Proposed elevations

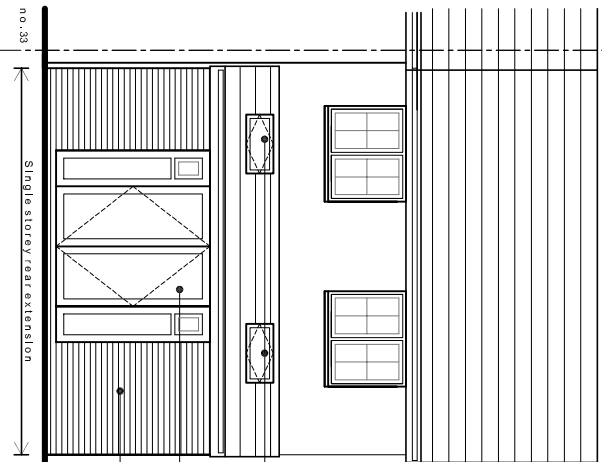

Rear (east)

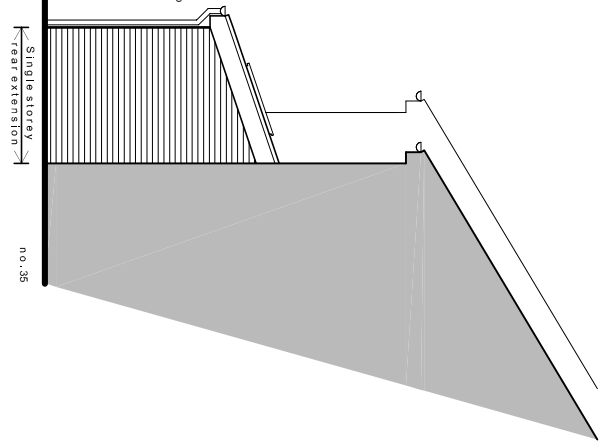

Side (north)

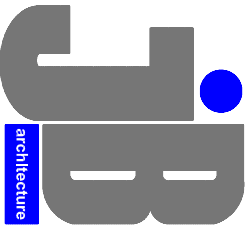

JIMMY BESSANT ARCHITECTURE
TEL: 01243 373620 M: 07769904282
E: jimmy@jb-architecture.co.uk
Web: www.jb-architecture.co.uk

For
MR & MRS OFFORD

Project
PROPOSED REAR EXTENSION AT
35 POPPY WAY
DENVILLES, HAVANT
PO9 2FX

Title
EXISTING & PROPOSED FLOOR
PLANS & REAR ELEVATIONS

Date	Drawn	Scale	Checked
MAY 2016	JB	1:100 @ AS	-
Job Number	Drawing Number	Revision	
B4216	41		