


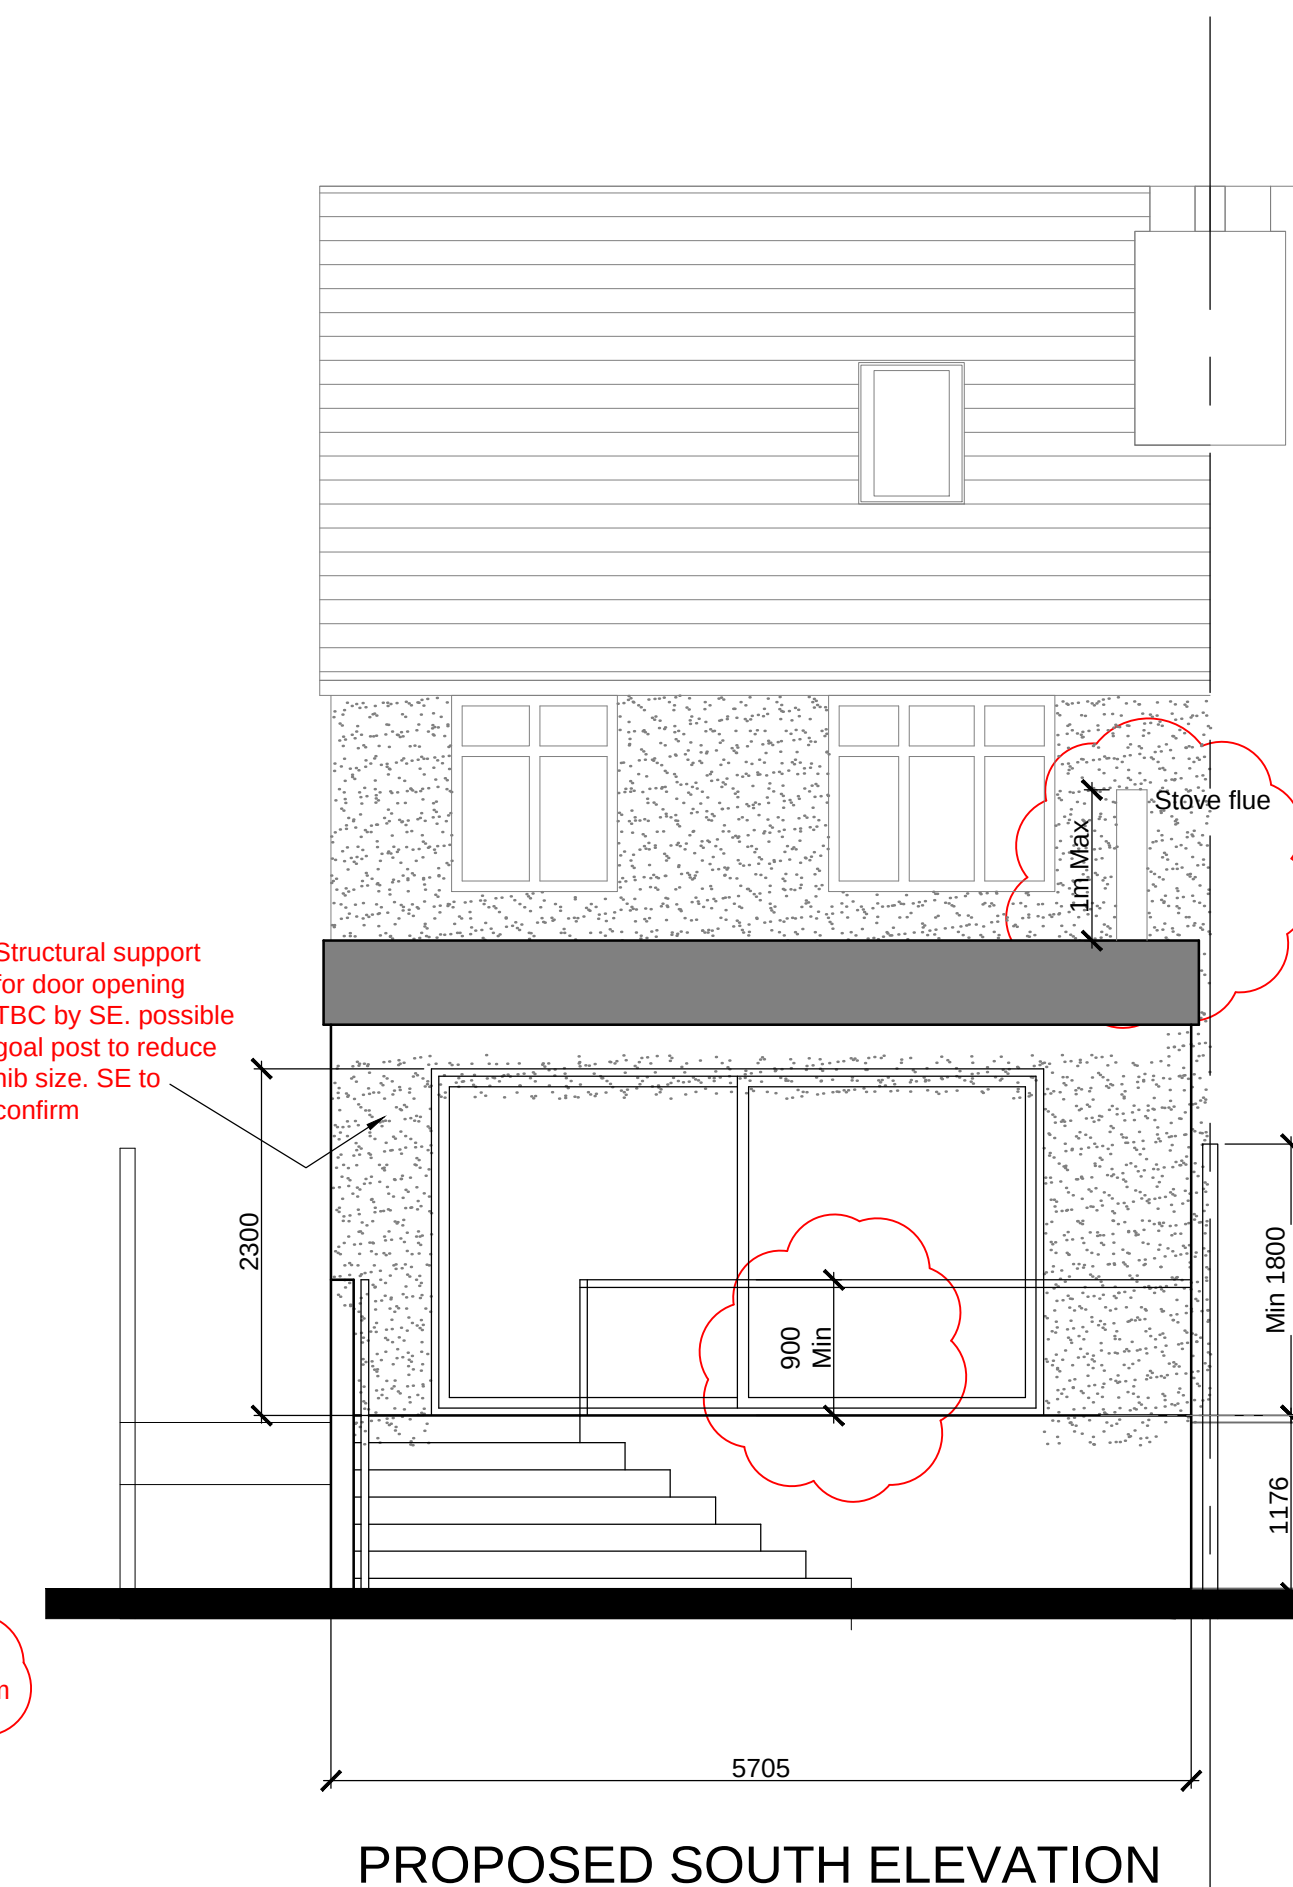
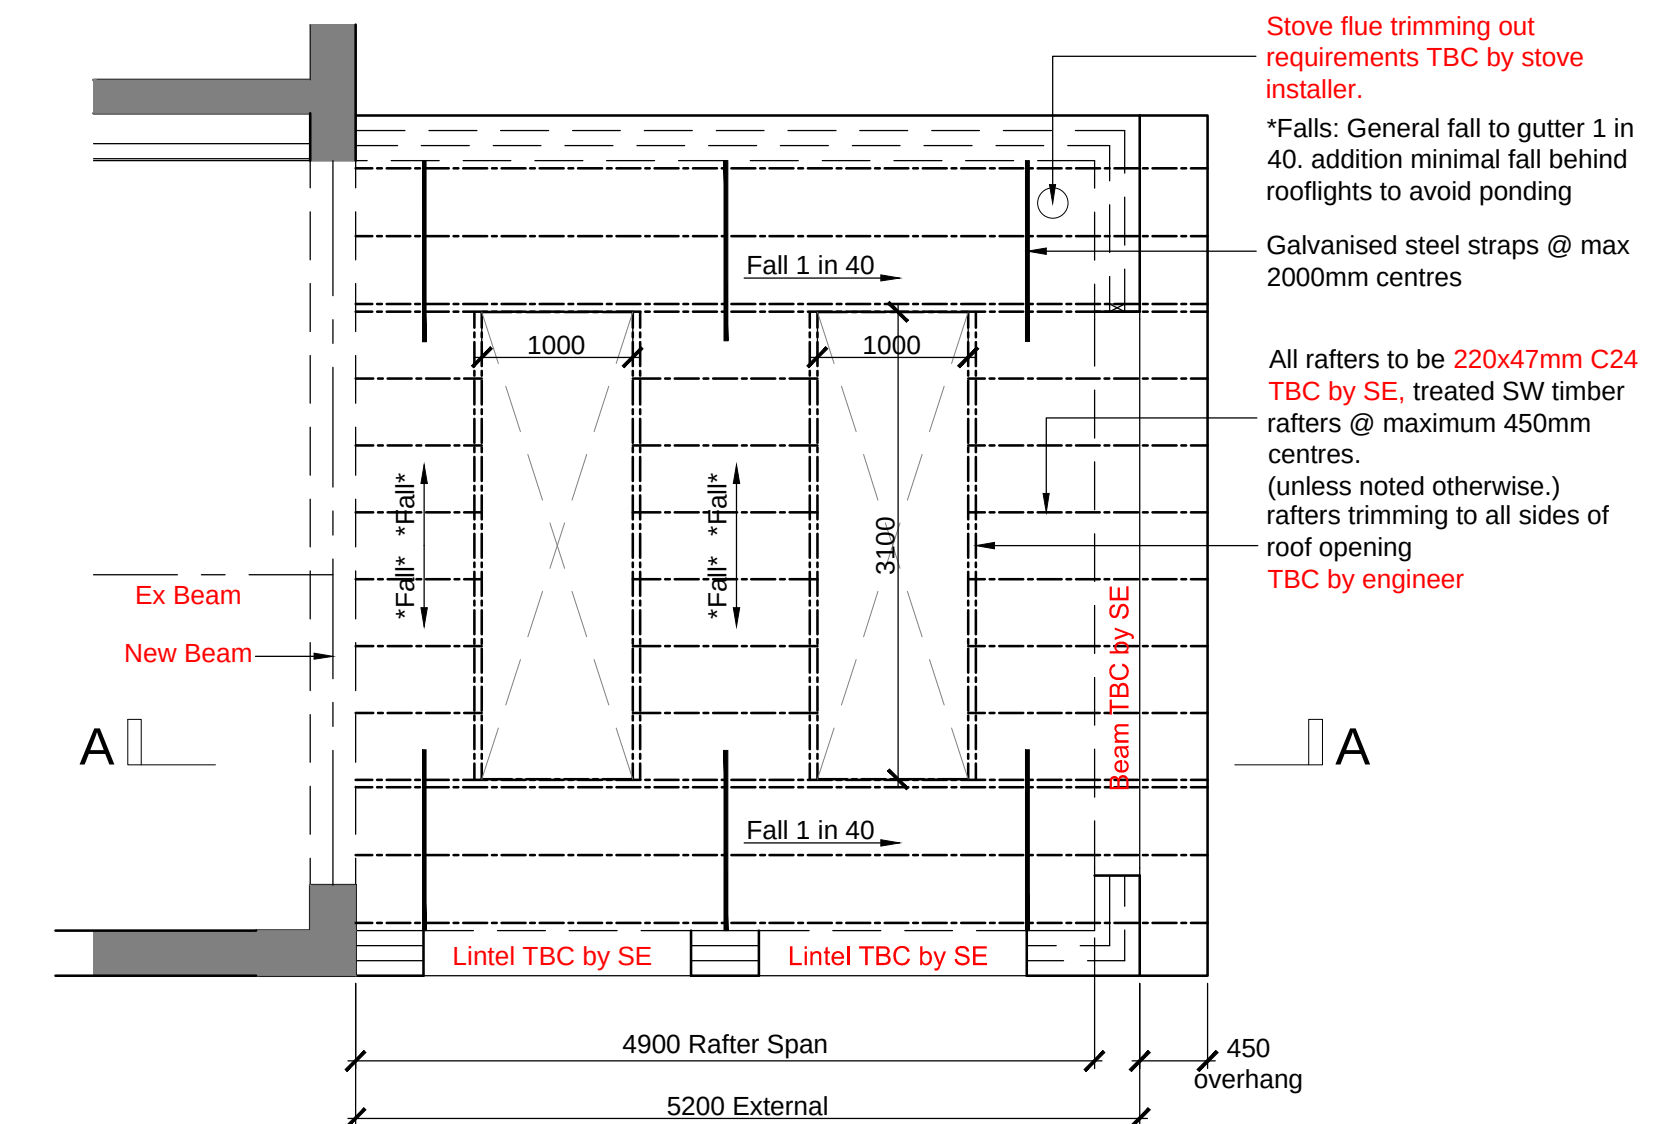
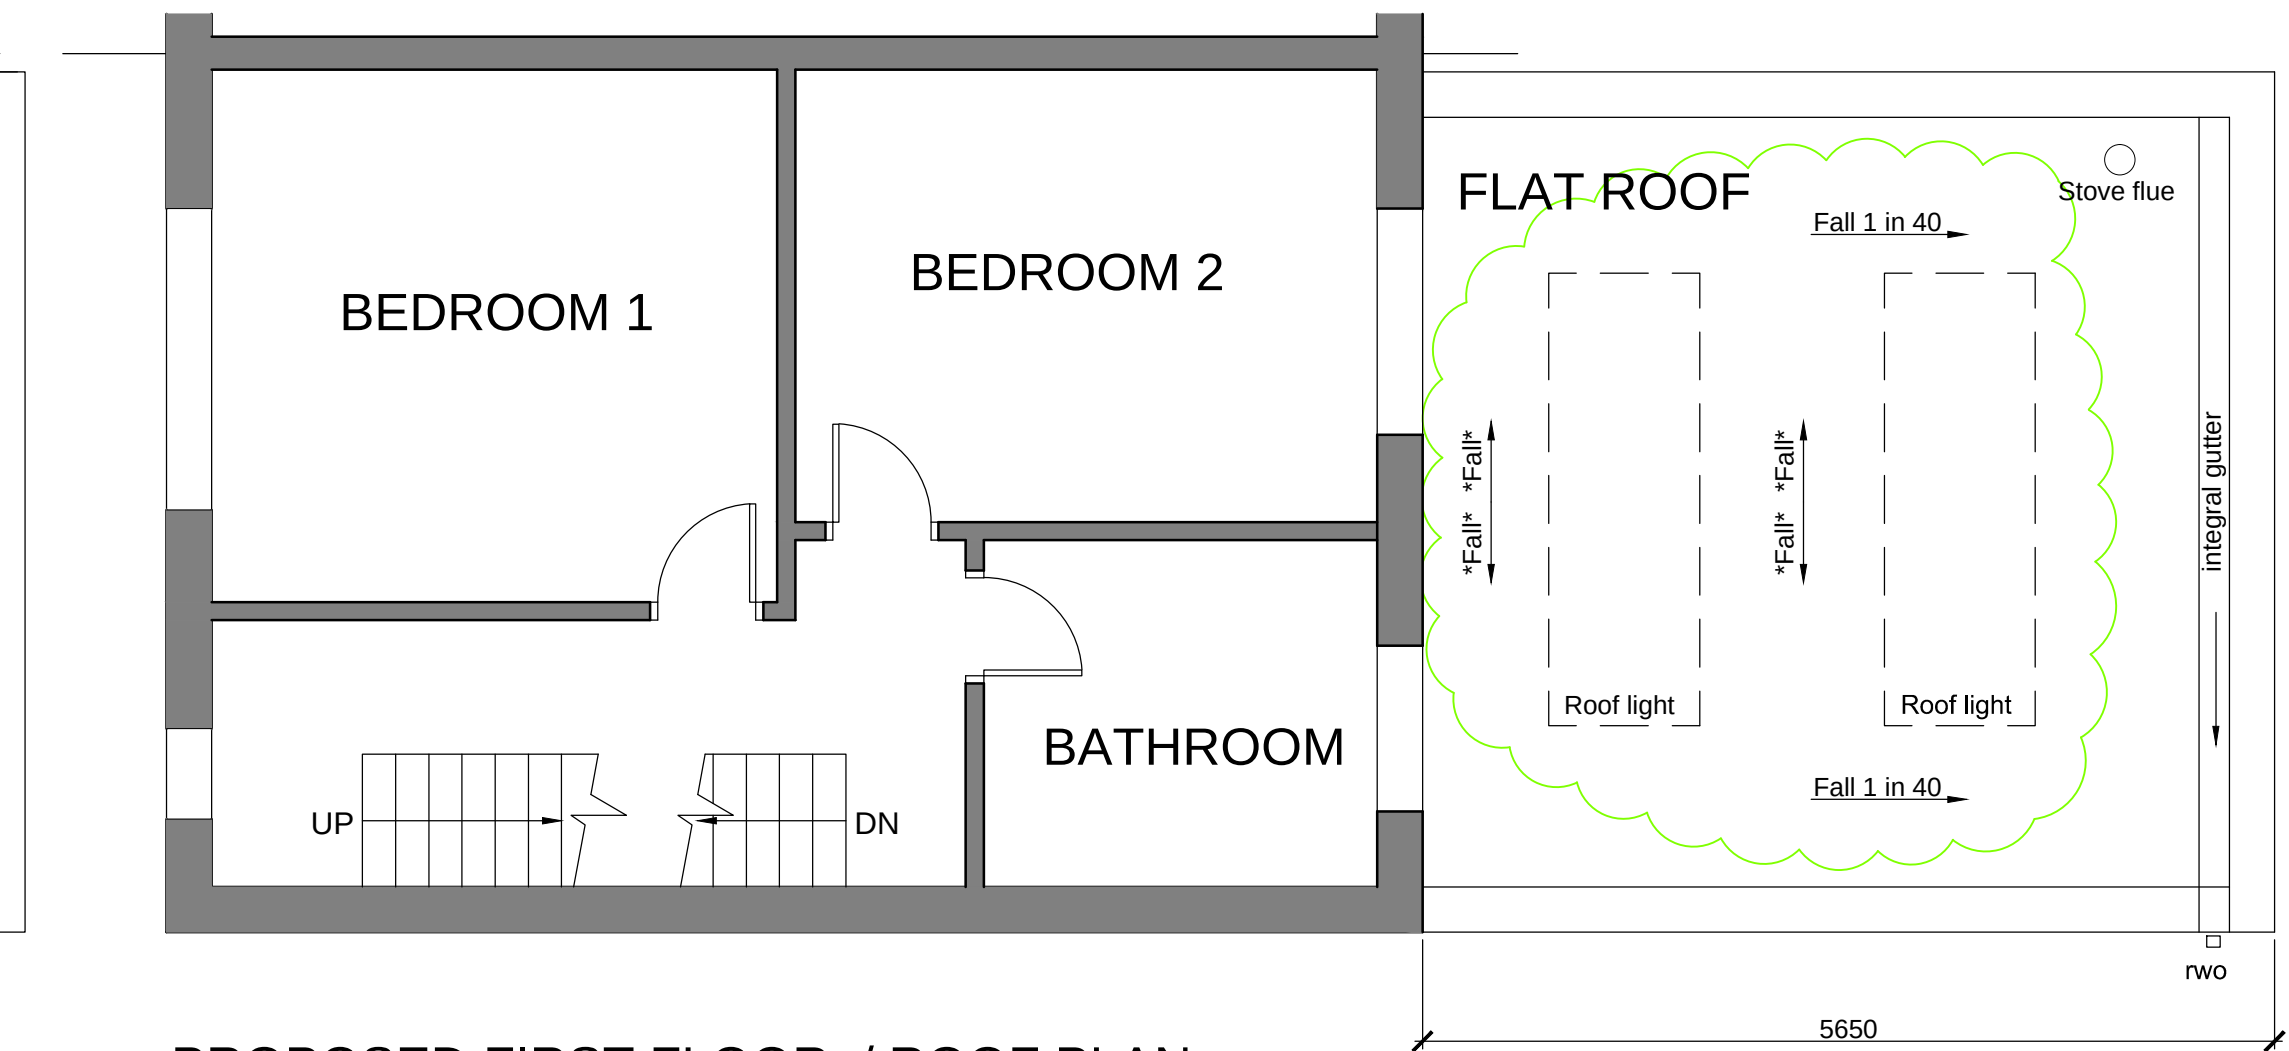


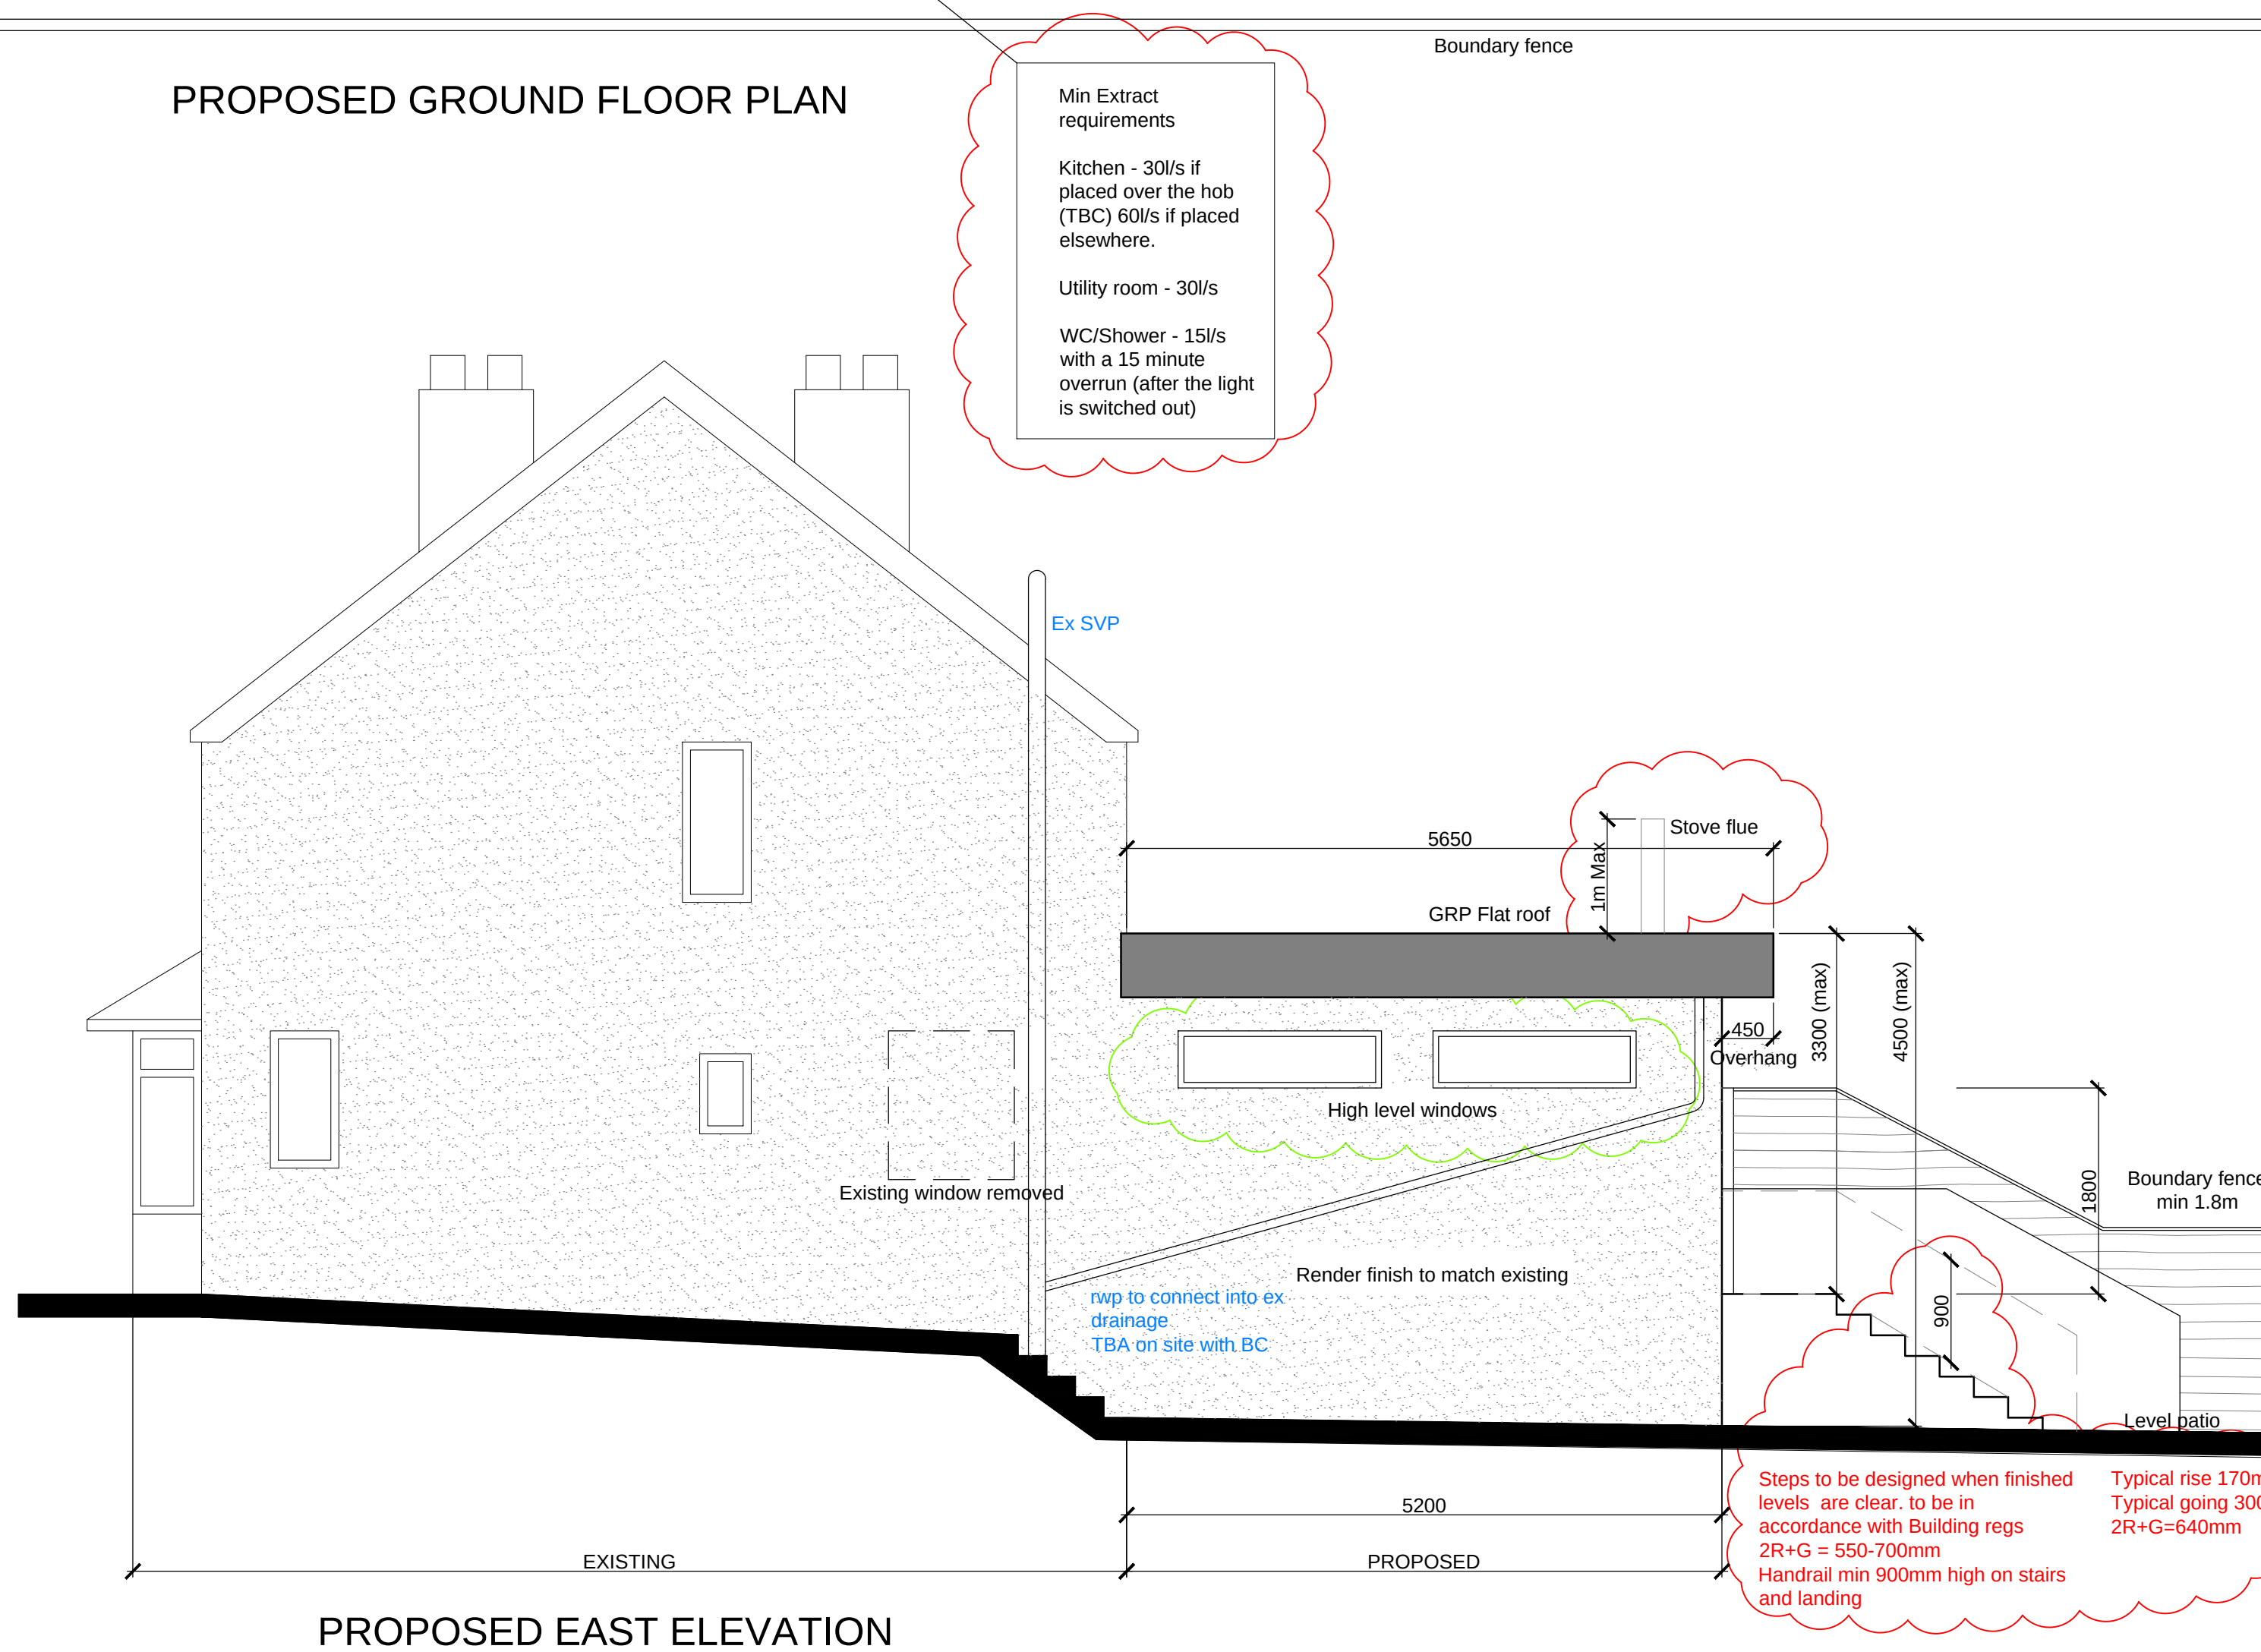

PLANNING REVS IN GREEN CLOUD

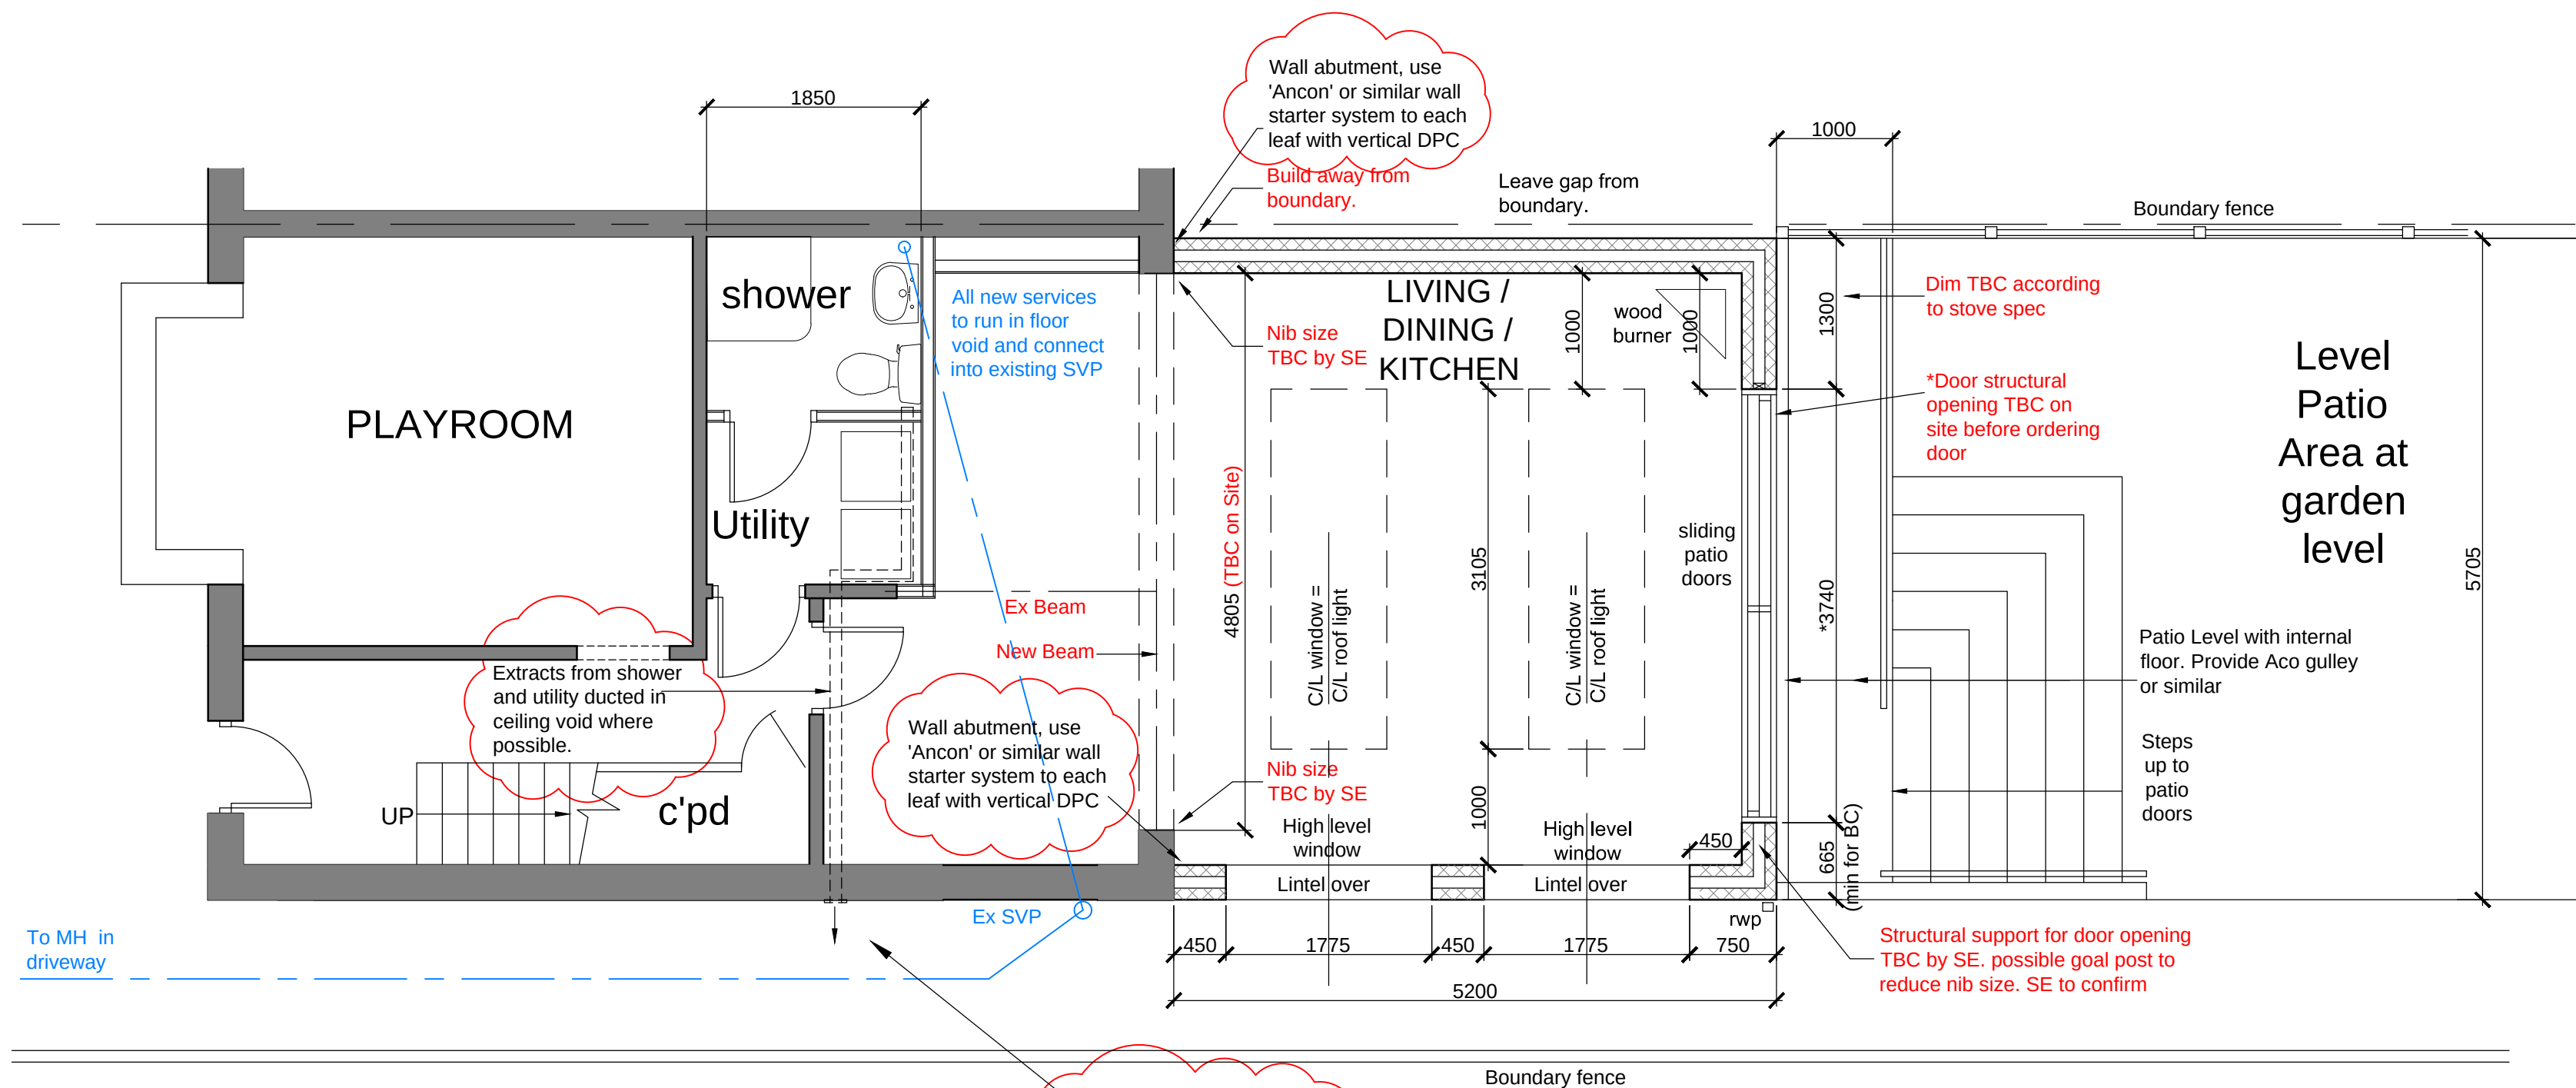

Rev A - BC Comments incorporated. 12.07.21

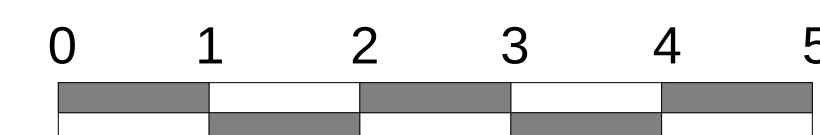

Project Address.
23 FRANCES AVENUE
PURBROOK
PO7 5HH

Project title.
PROPOSED FLAT ROOF REAR
EXTENSION AND INTERNAL
MODIFICATIONS

BUILDING REGS ISSUE.

Drawing Title.

**PROPOSED FLOOR PLANS AND
ELEVATIONS**

JOB No.	SCALE	REV
FA-BR-21/01/002	1:50	A