


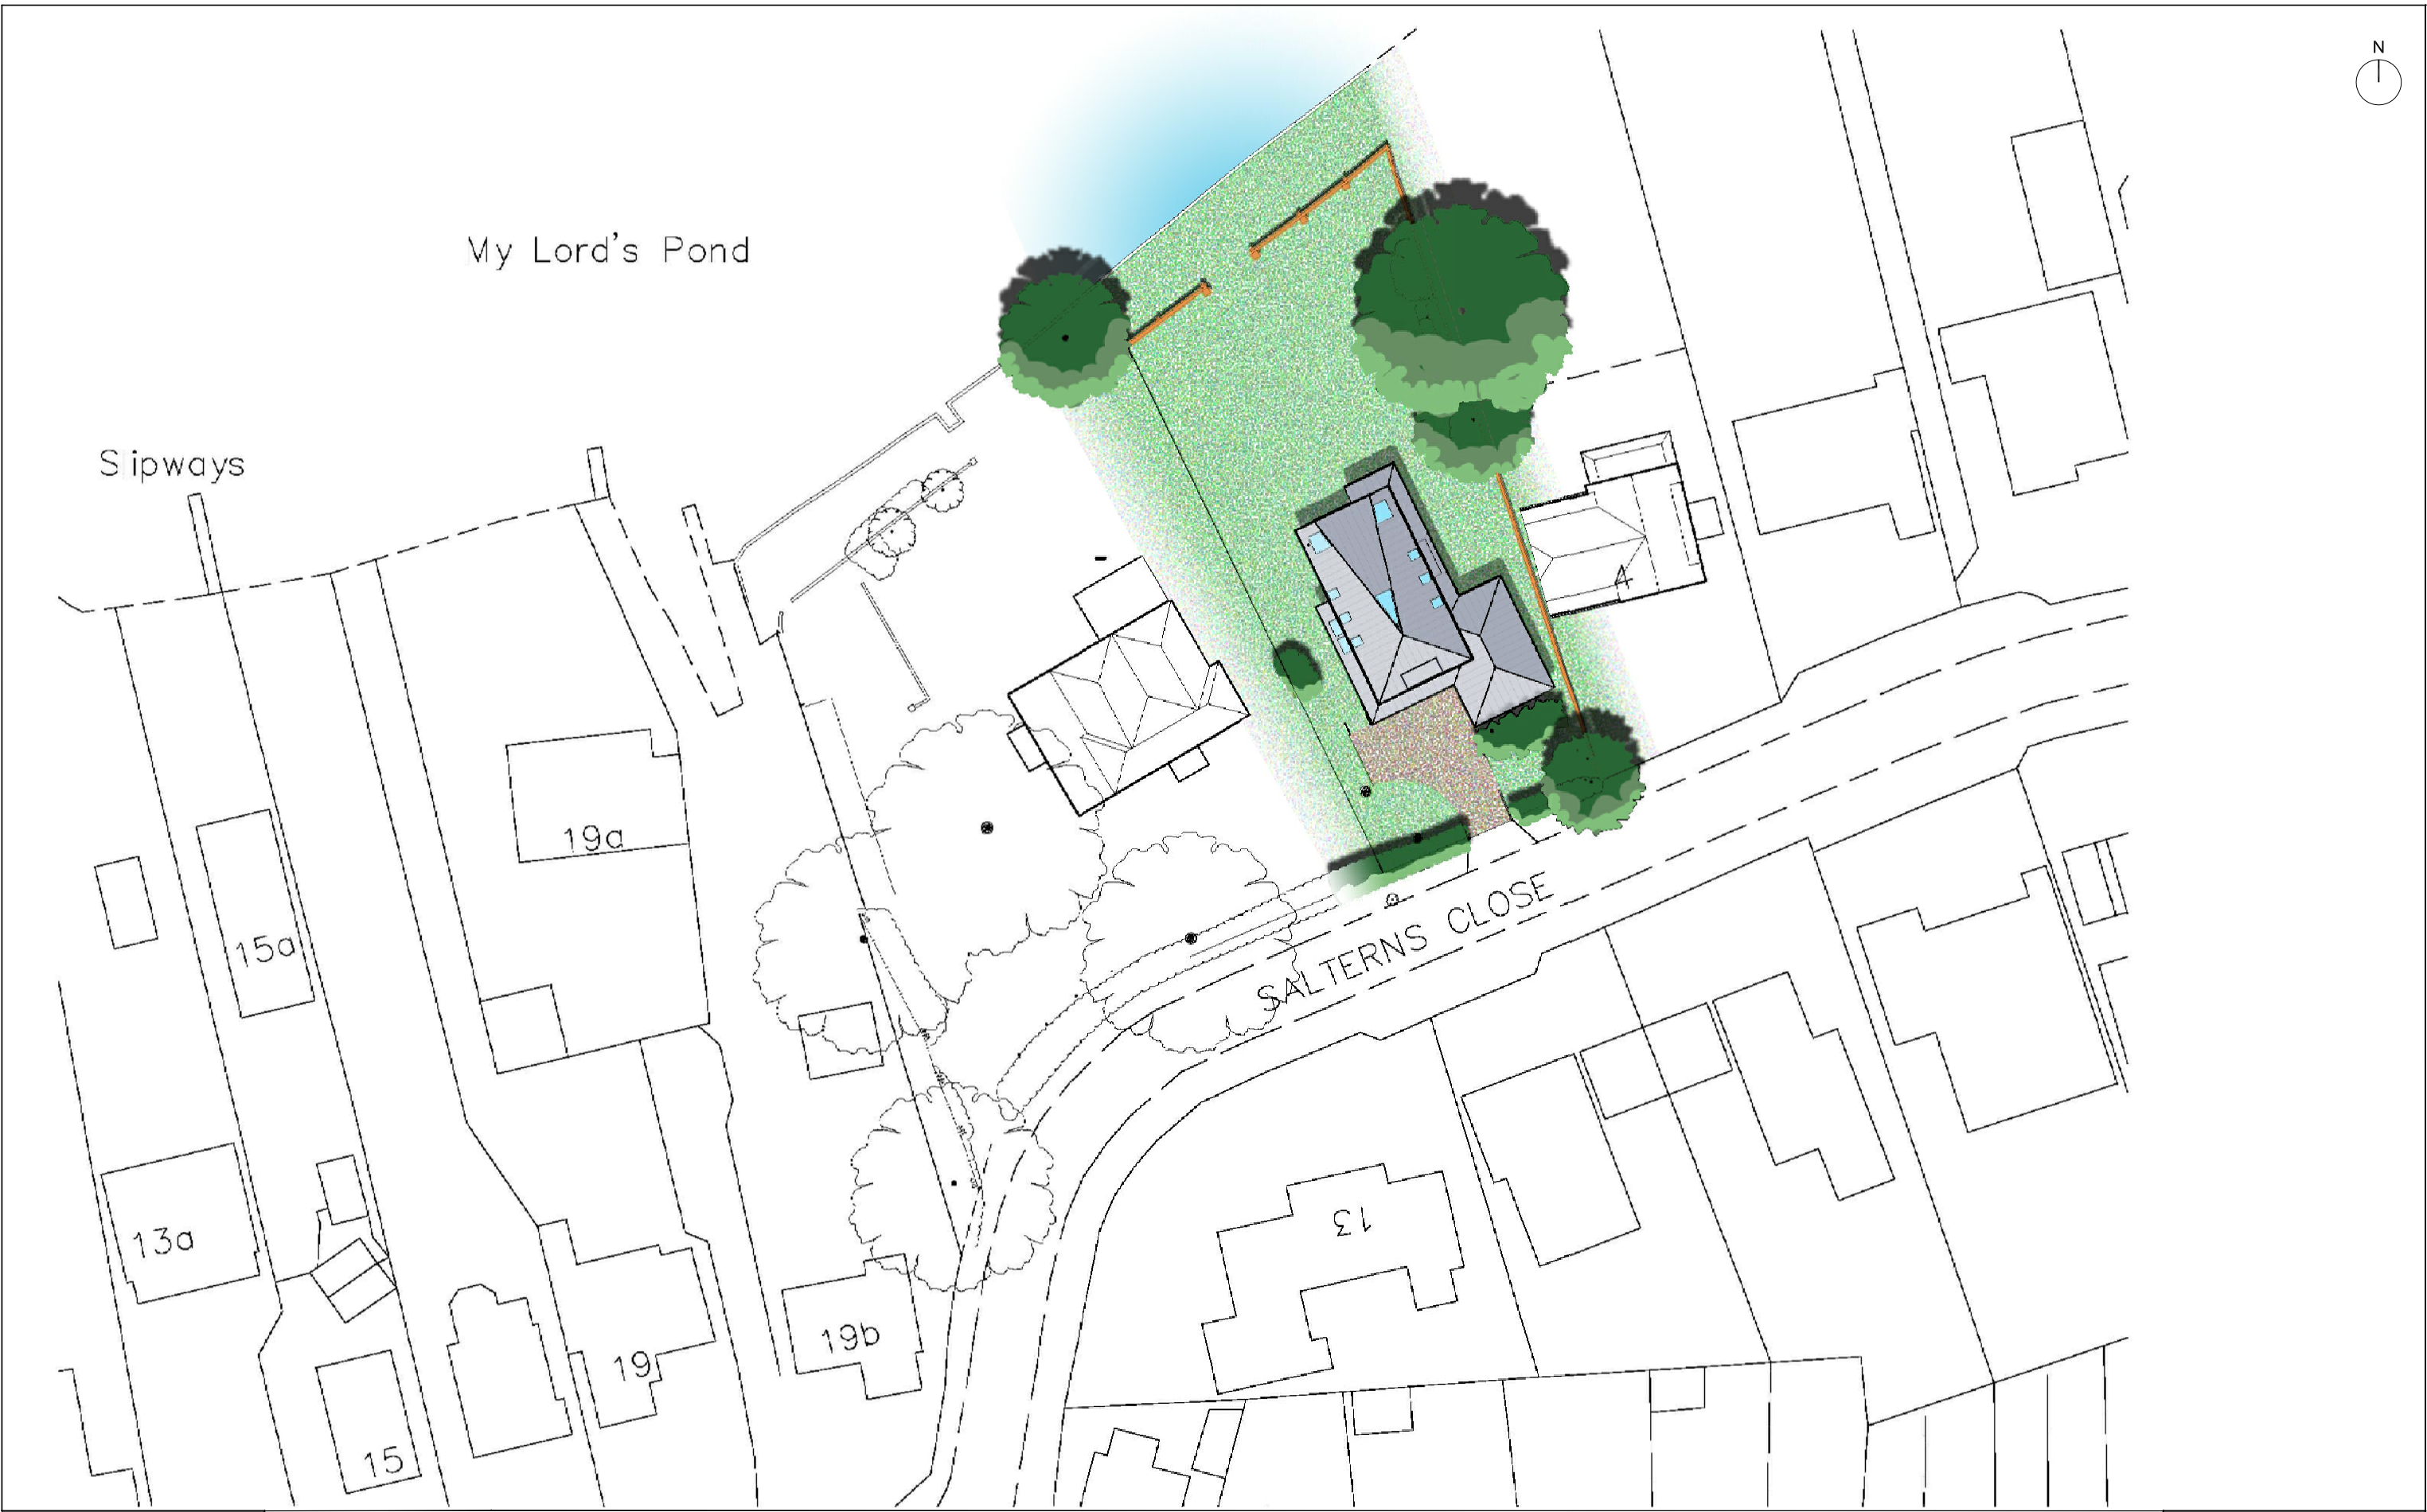

ESHA ARCHITECTS LLP
2nd FLOOR 36 KING STREET BRISTOL BS1 4DZ
TEL: +44 0117 9529100 FAX: 0117 9529101
EMAIL: mail@eshaarchitects.co.uk



Saltern's House, Hayling Island

Drawing Title Site Plan - Coloured		
Drawing Number P-SP-Col-A3		Rev
Job No 15/014		
Date 15.08.2016	Scale 1:500	A3