
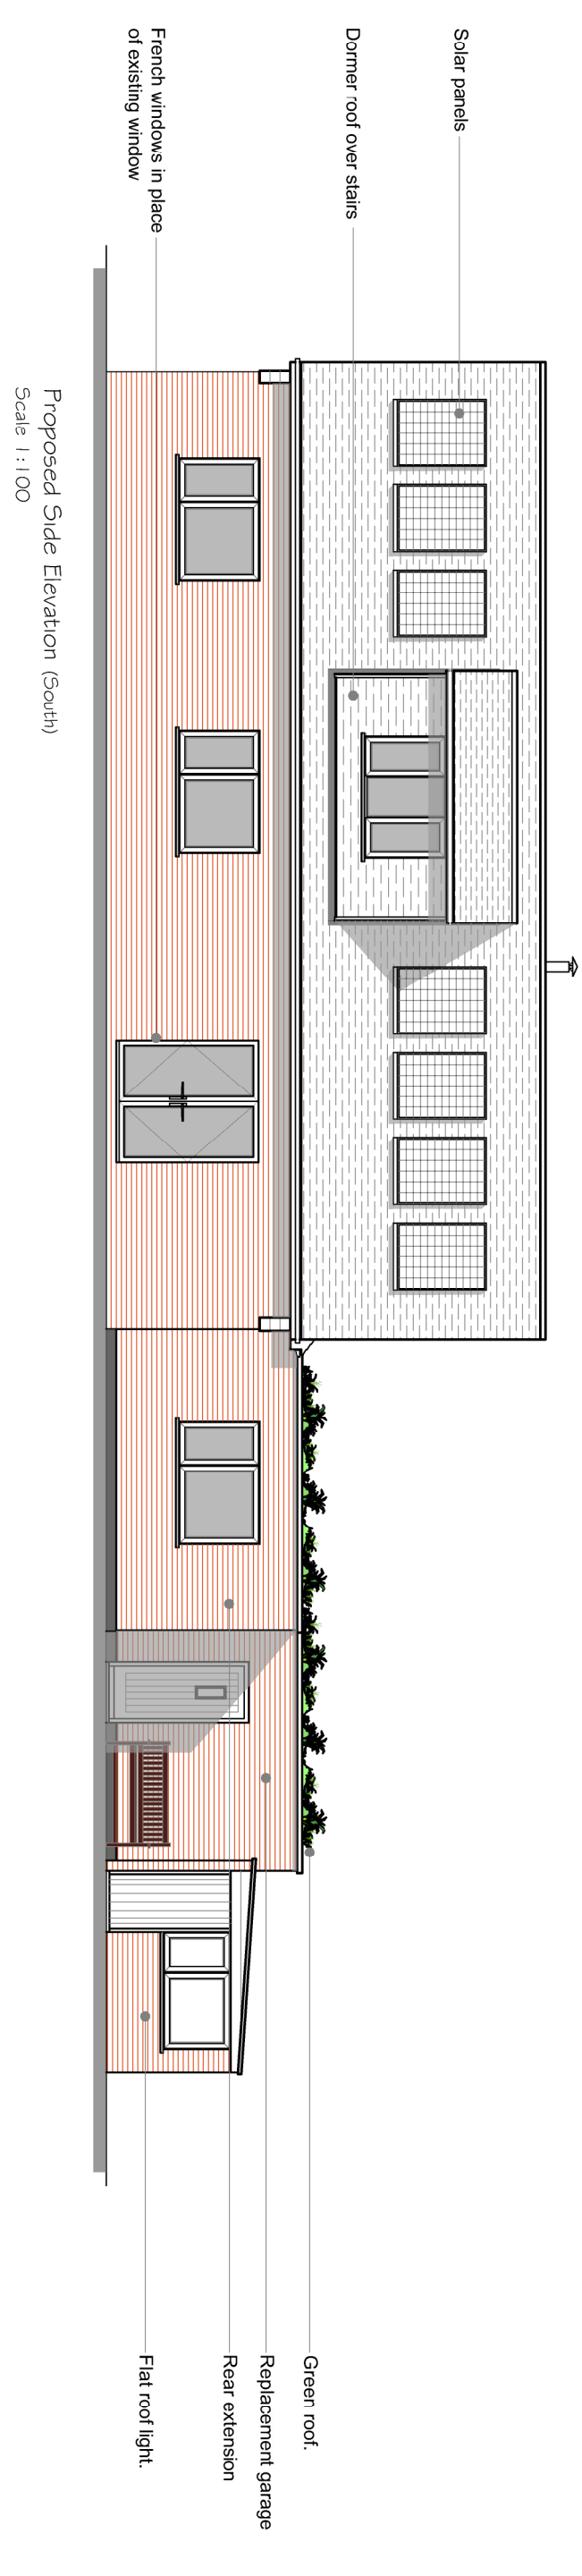
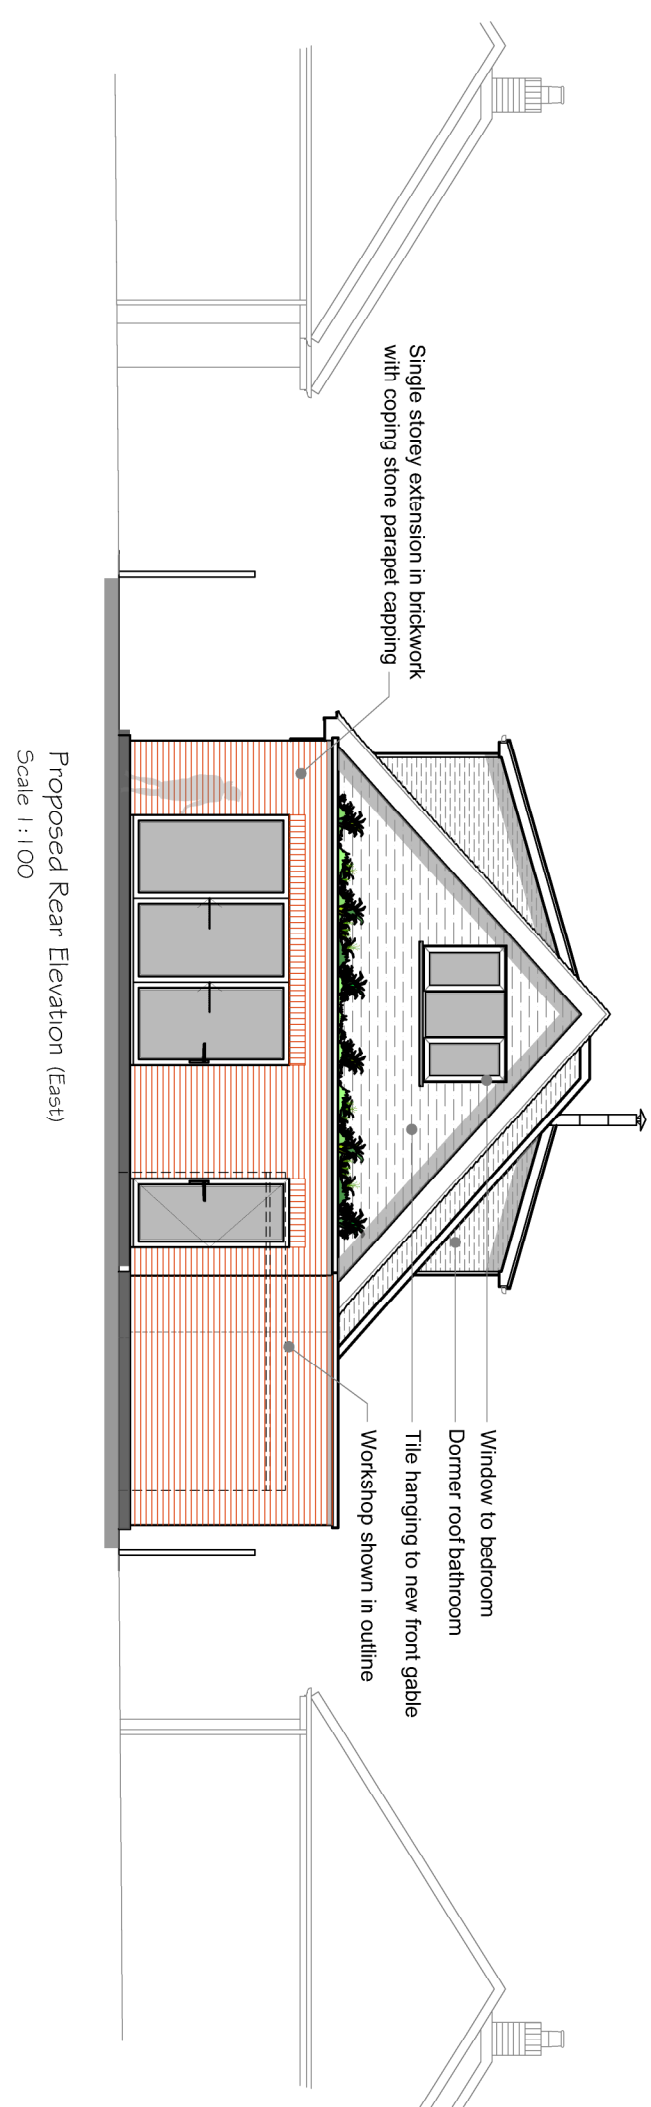
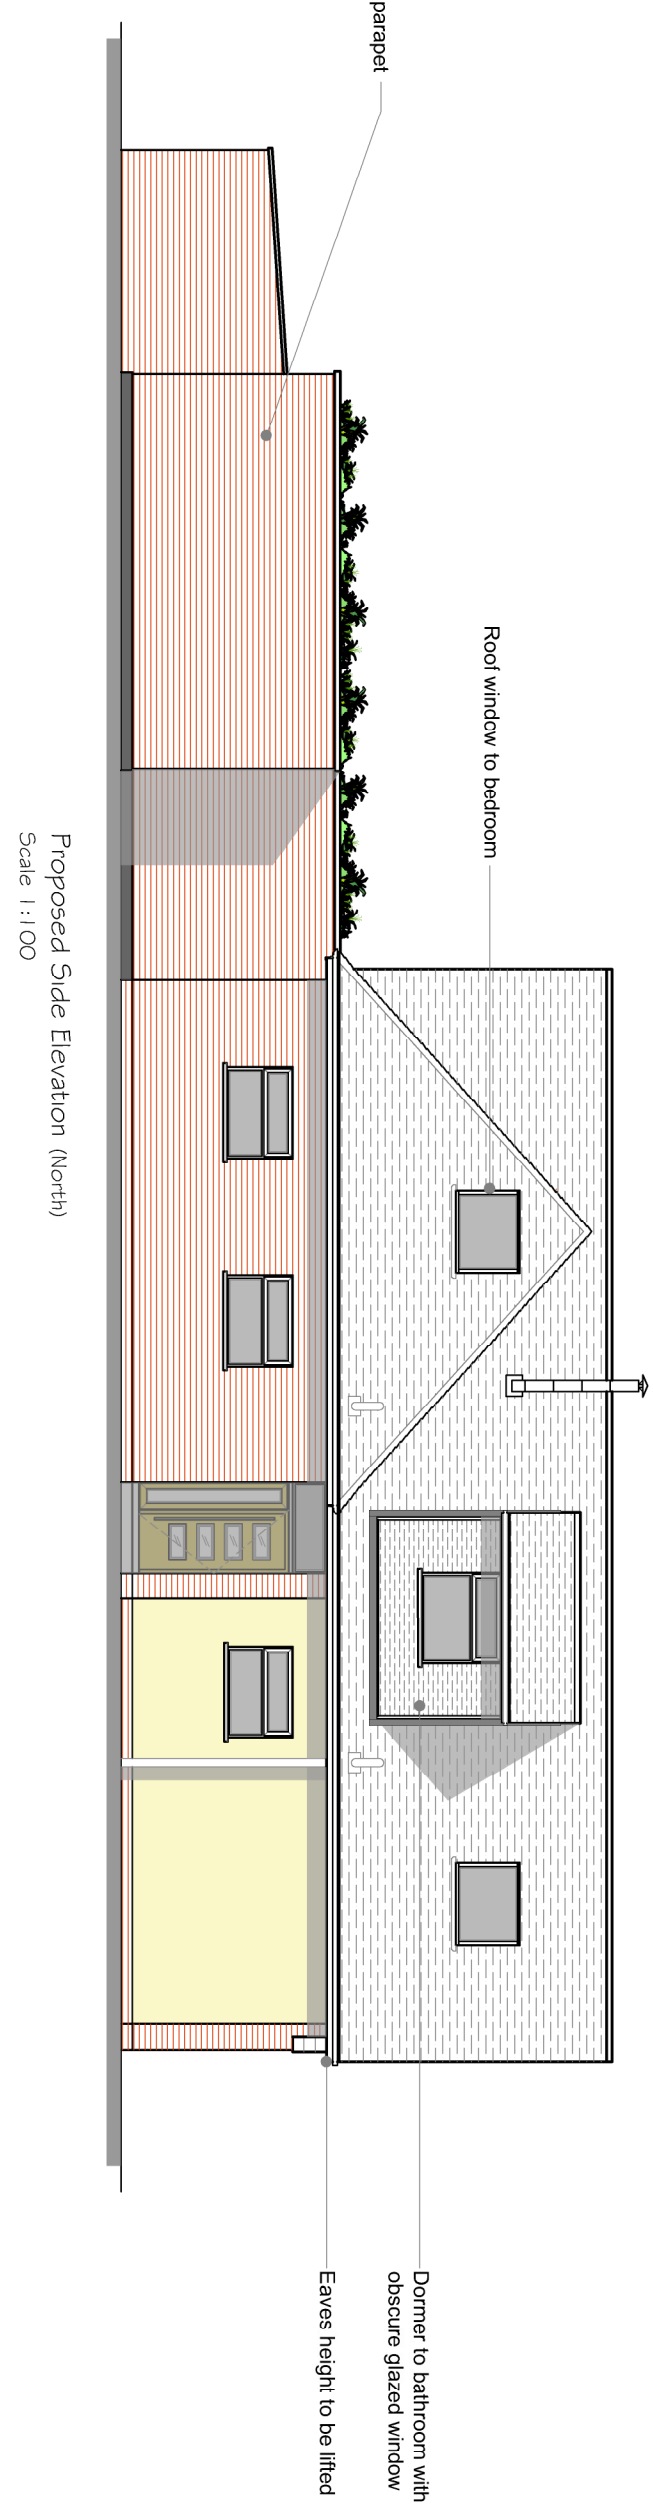
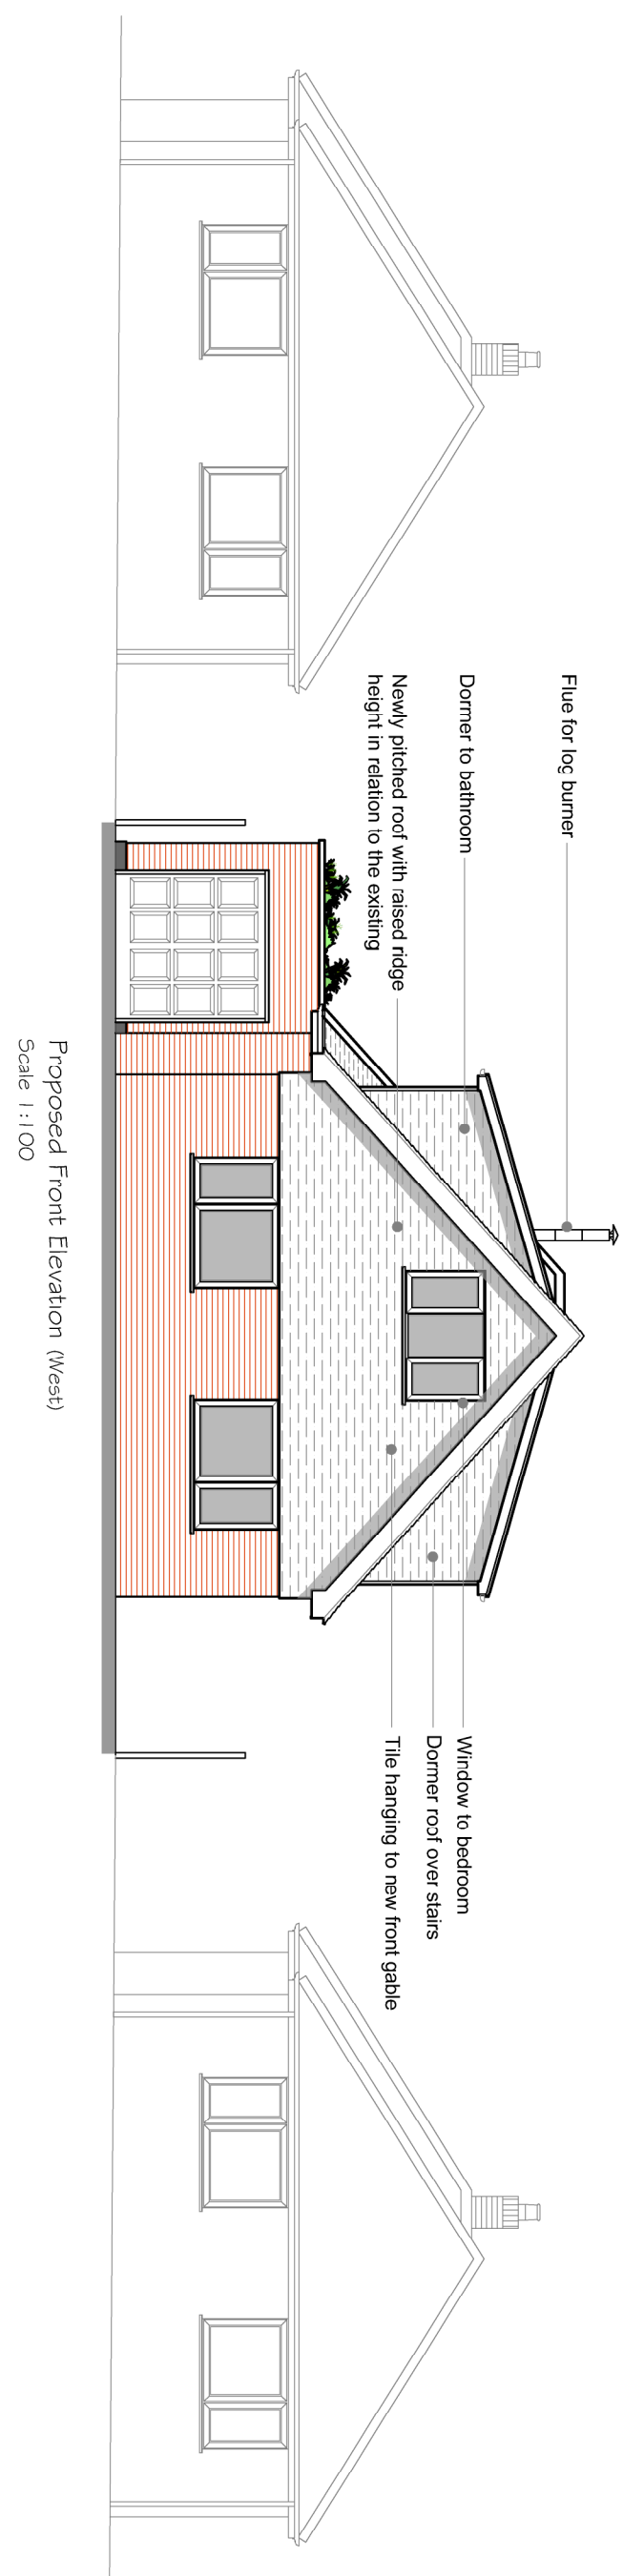
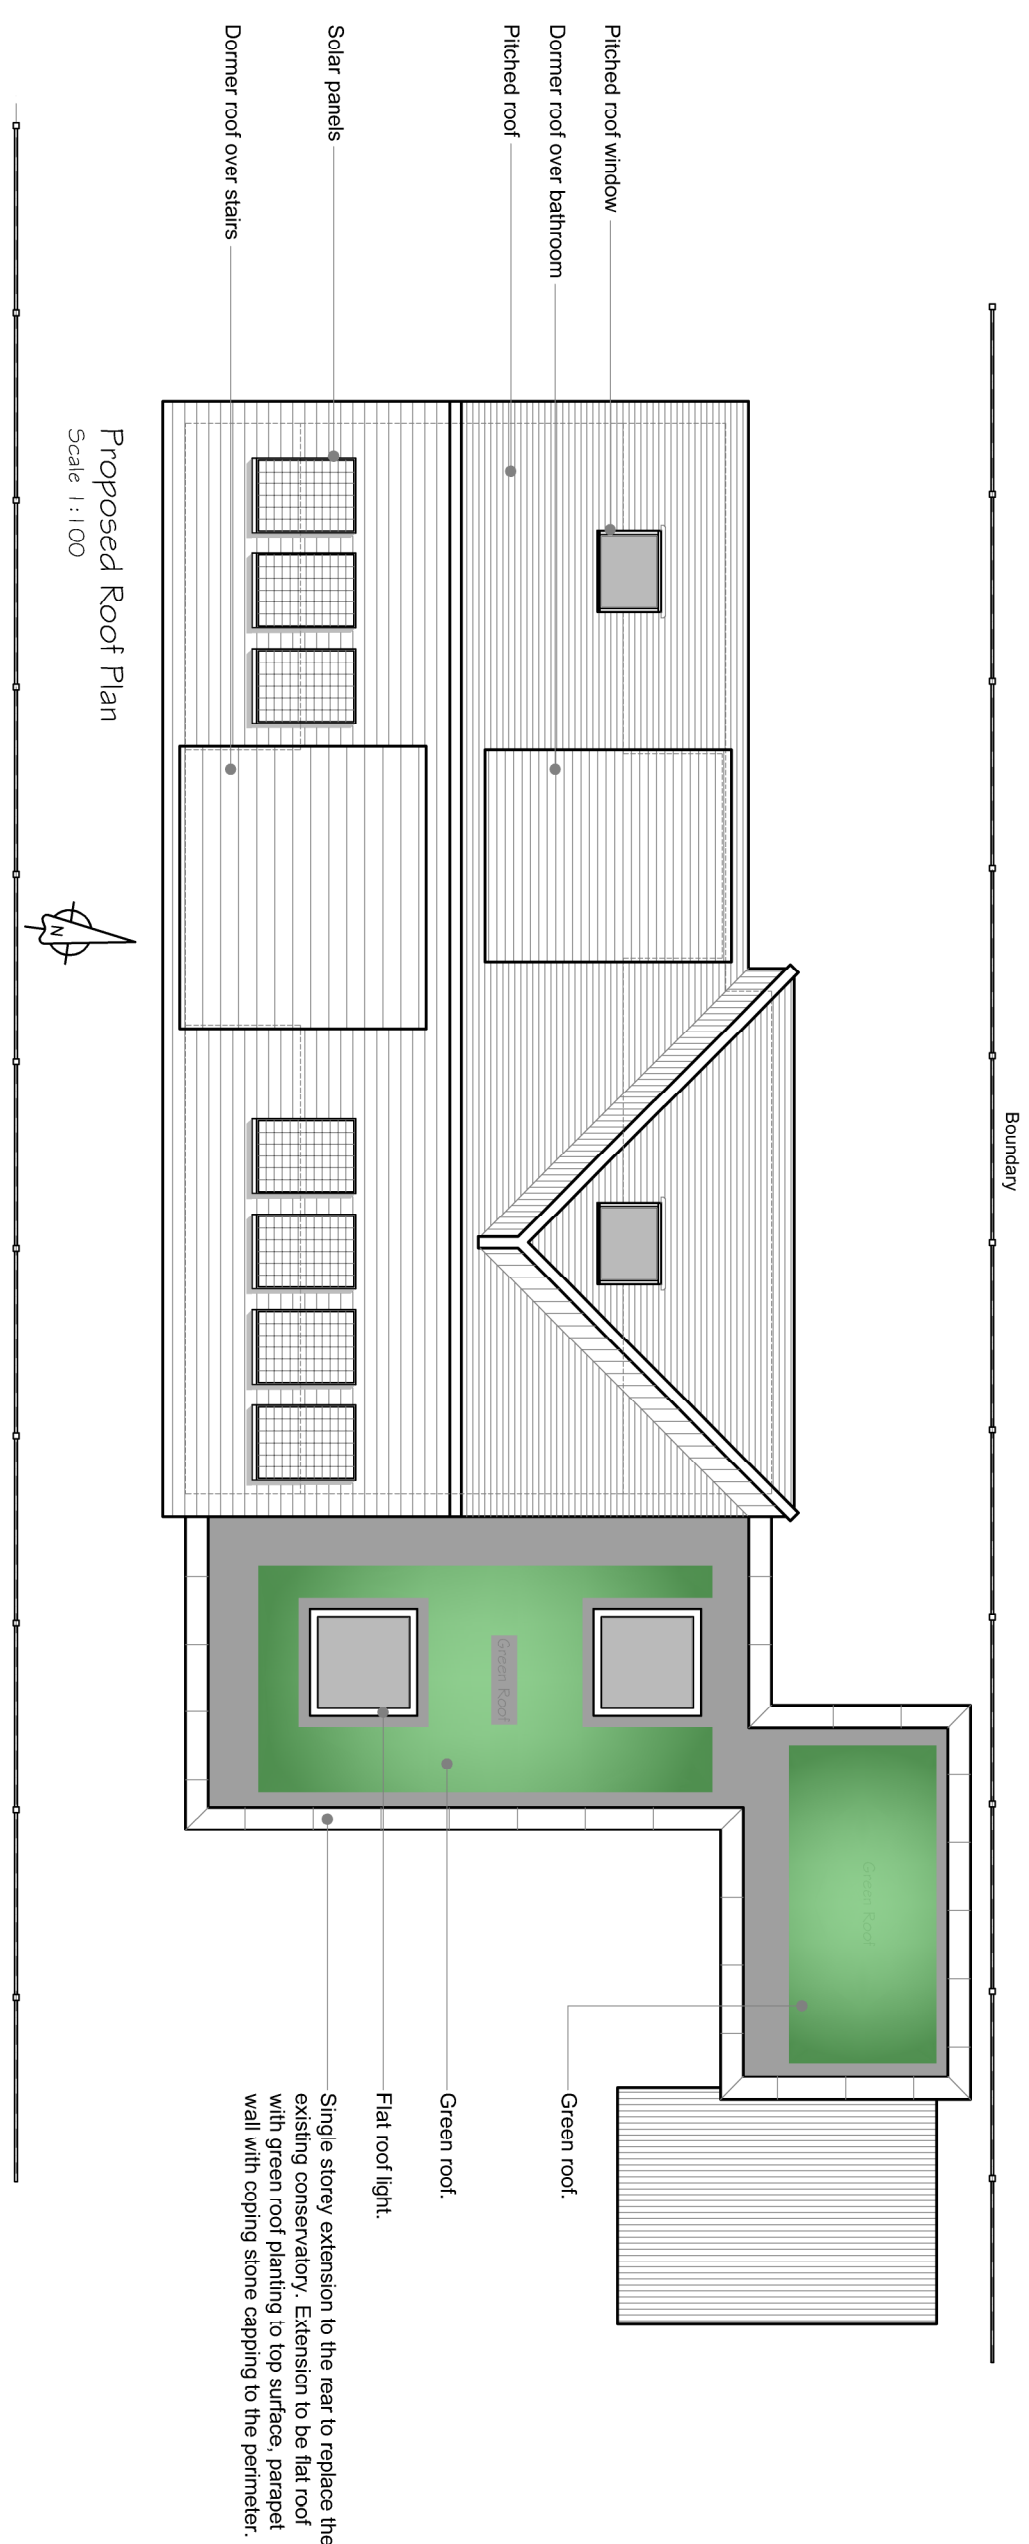
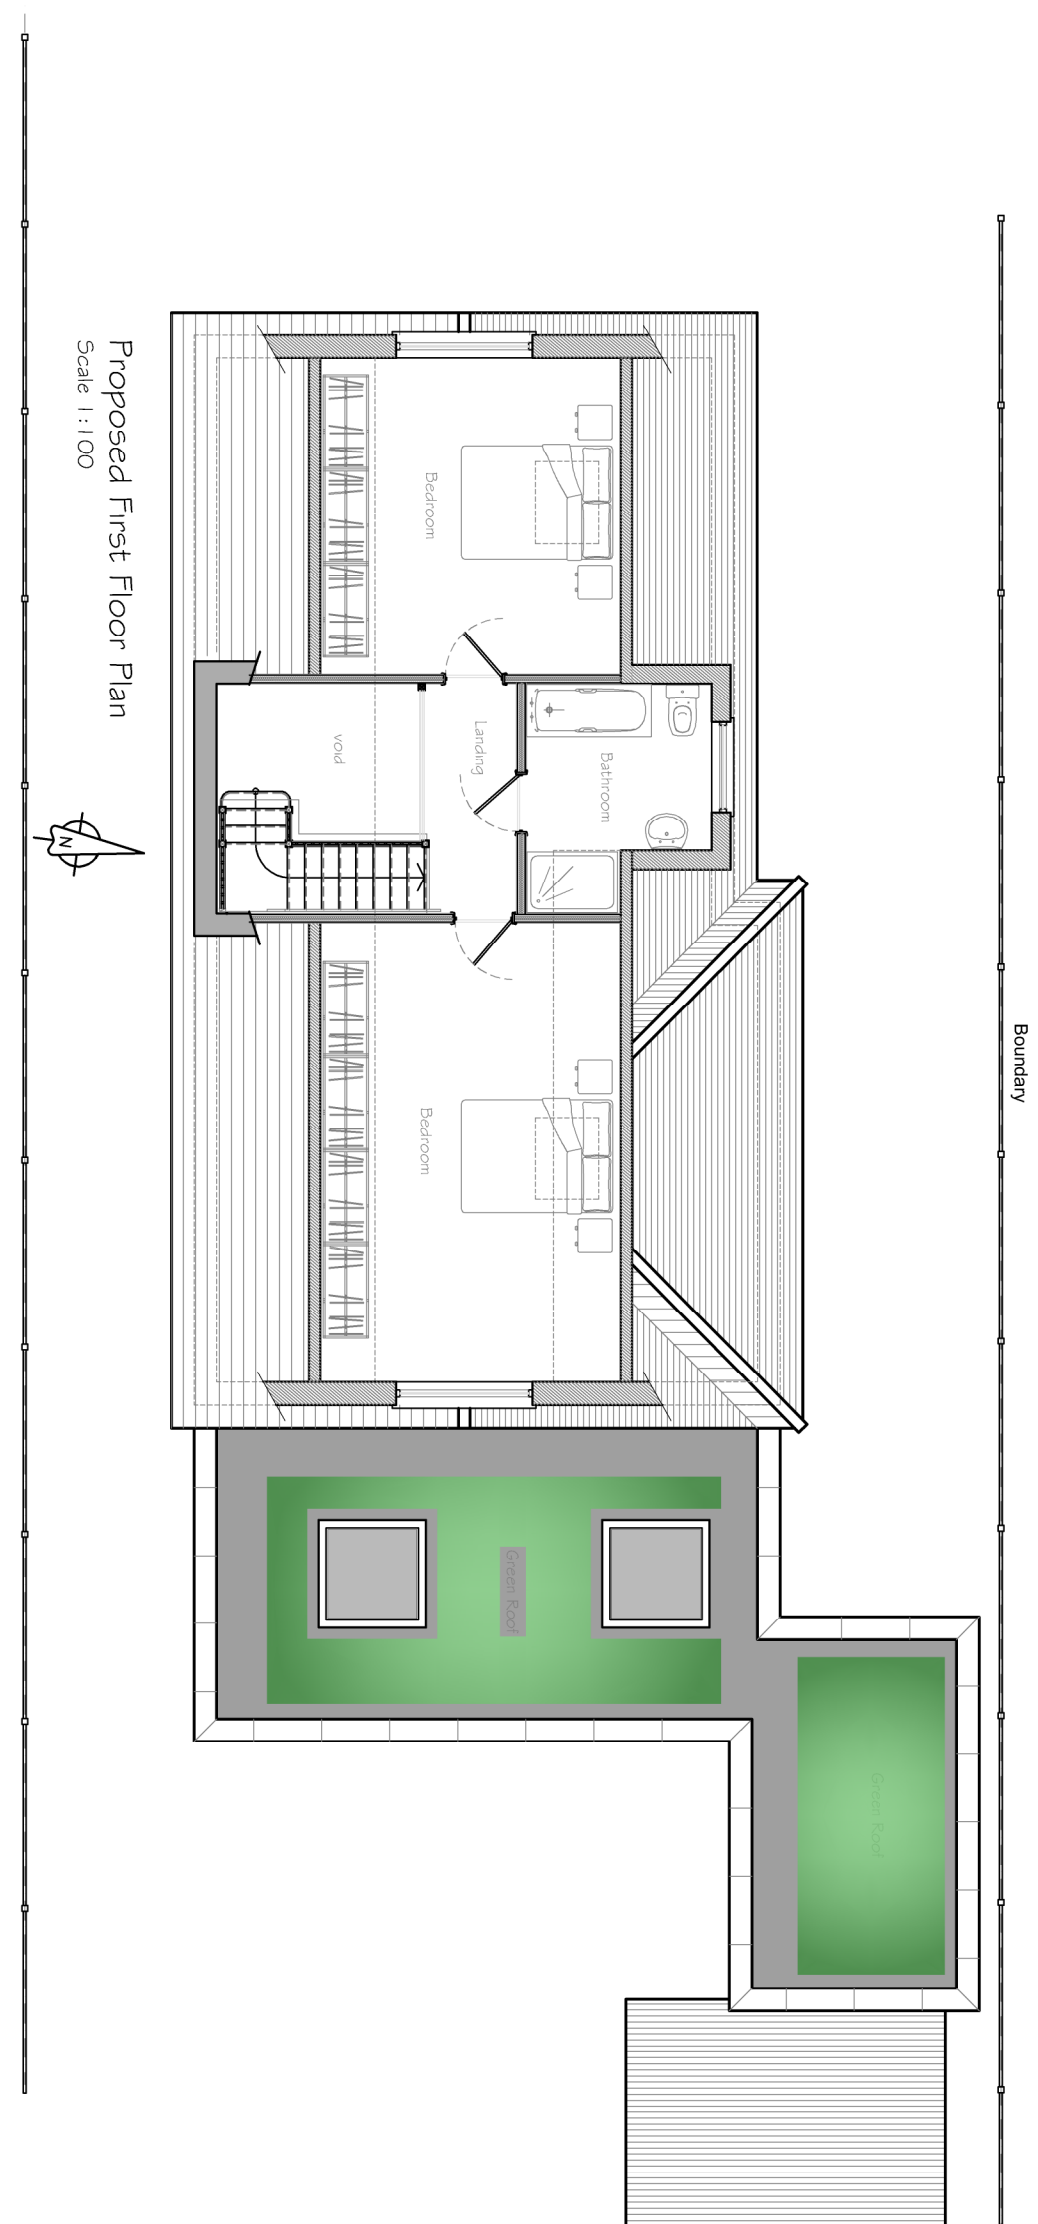


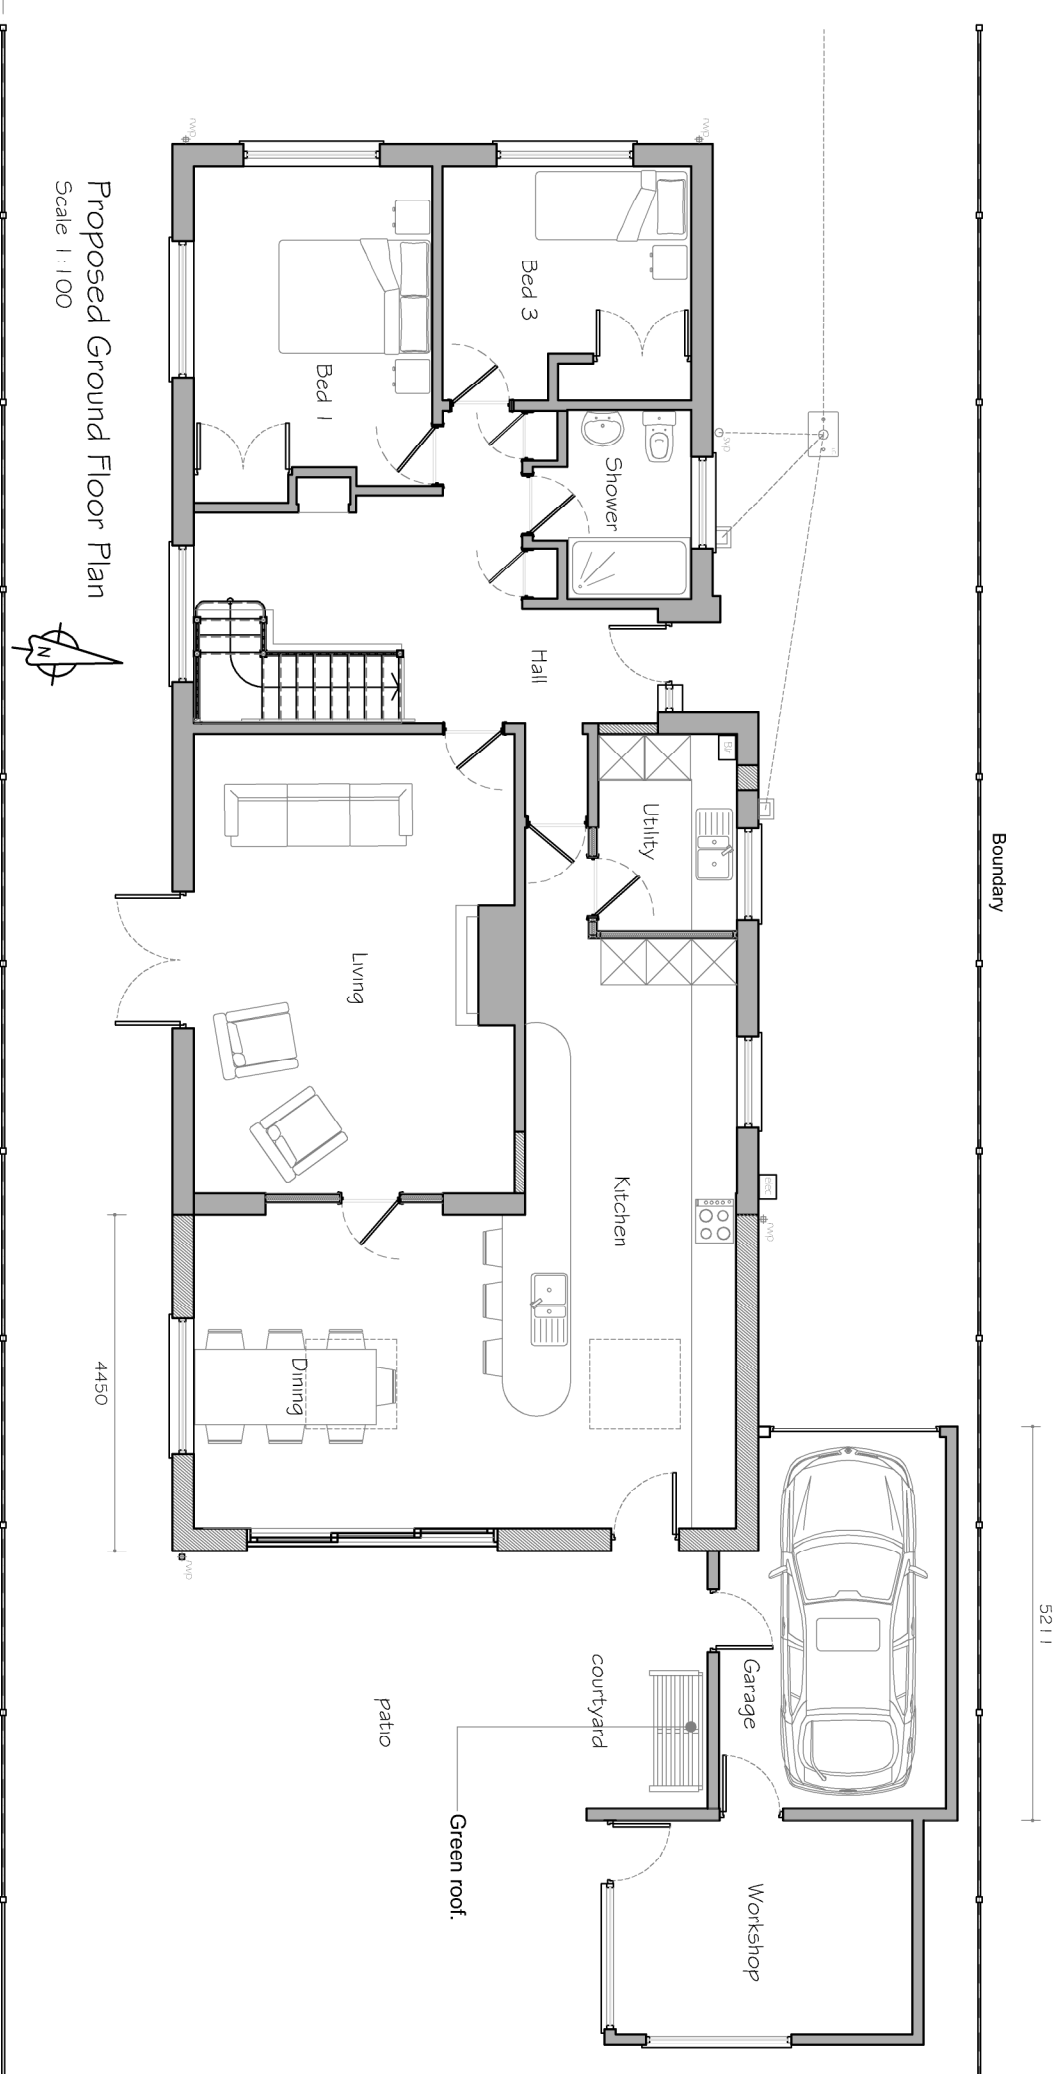

PROJECT		CLIENT	
Alterations to 6 Hollybank Lane Emsworth PO10 7UD		Flora & Andy Nichols	
TITLE		DRAWING	
Proposed Floor Plans, Elevations, Block and Location Plan		PLANNING	
Drawing No: 20.297.101		Date: 14/05/2021	
Drawn By: MD		Rev: 1	
Checked By: MAAY2021		Rev: 2	
Scale: 1:100, 200, 1:250 @A1		Rev: 3	
Email: adamellis.co.uk		Rev: 4	
Tel: 02392 006 006 Mob: 07810 918 833		Rev: 5	
Fax: 02392 006 006		Rev: 6	
Email: adamellis.co.uk		Rev: 7	
Tel: 02392 006 006 Mob: 07810 918 833		Rev: 8	
Fax: 02392 006 006		Rev: 9	
Email:			