




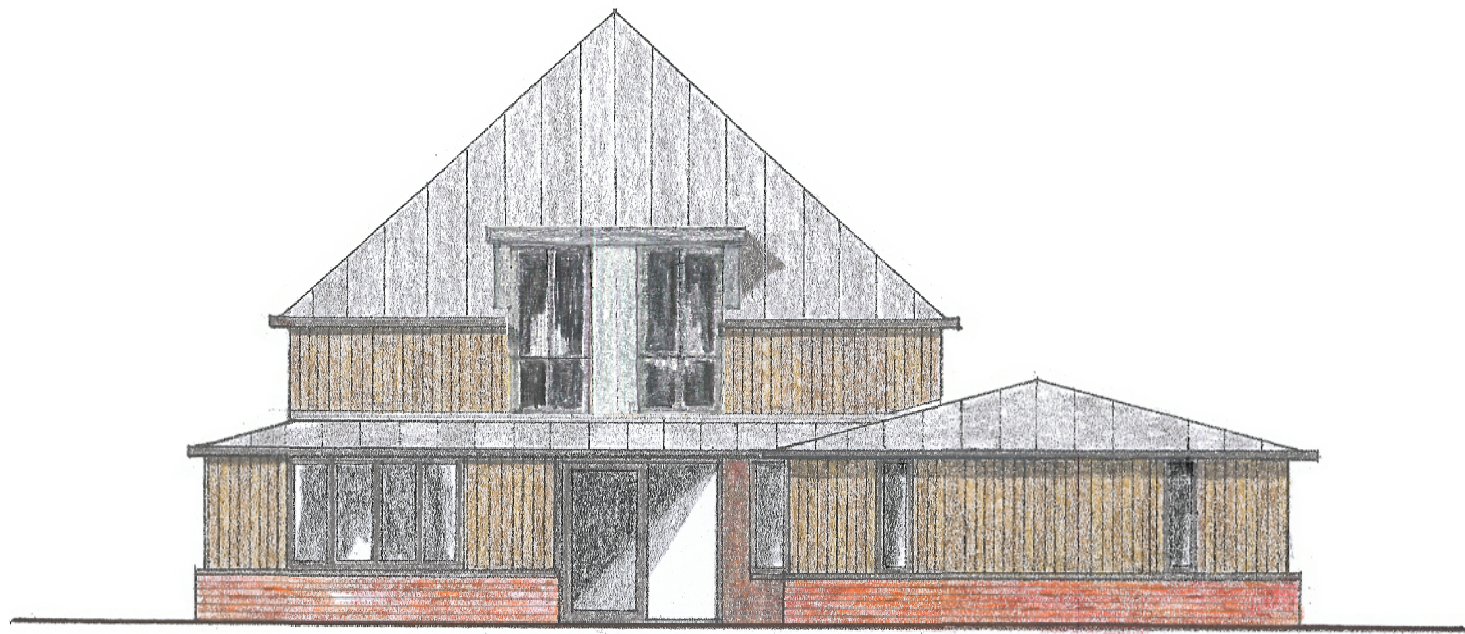

South Elevation

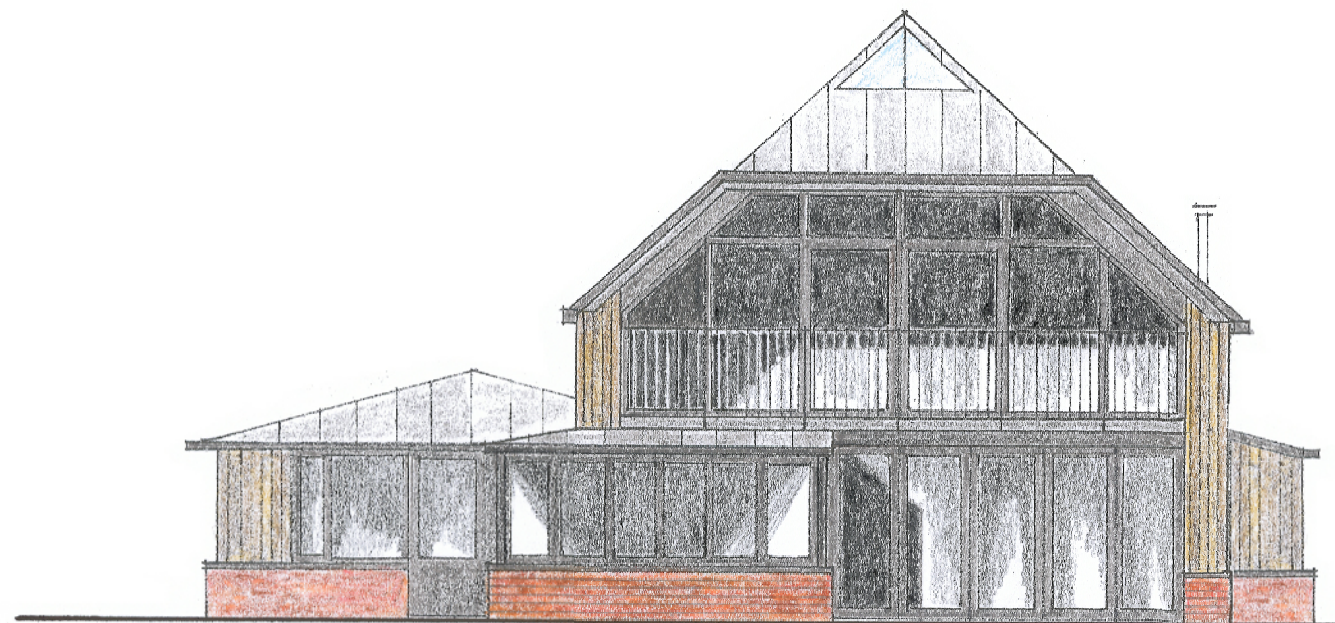

North Elevation

 

ESHA ARCHITECTS LLP
2nd FLOOR 36 KING STREET BRISTOL BS1 4DZ
TEL: +44 0117 9529100 FAX: 0117 9529101
EMAIL: mail@eshaarchitects.co.uk

ESHA
ARCHITECTS

Saltern's House, Hayling Island

Rev	Prep	Auth	Date	Drawing Title	
1	Dormer Windows adjusted	CS	NE	12.08.2016	South & North Elevations
Drawing Number				E-South-North-A3	Rev 1
Job No				15/014	
Date		07.04.2016	Scale	1:100	A3