


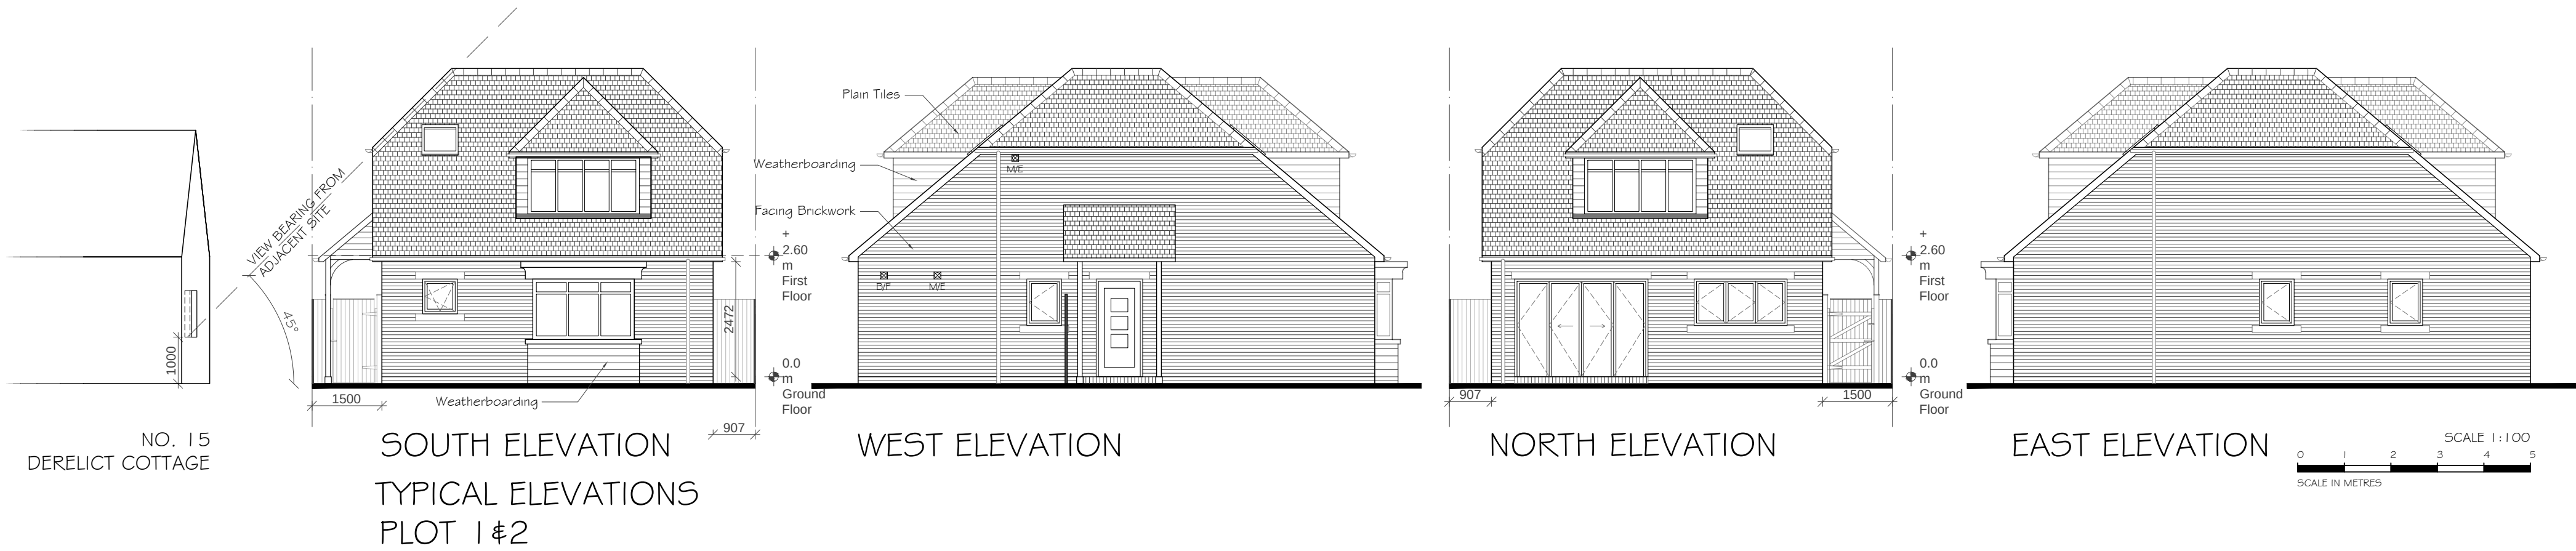




NOTES:

Dimensions to be checked on site before commencing work. Any discrepancies shall be reported to the architect immediately.

Do not scale from these drawings except for planning purposes. Use figured dimensions only.

Where applicable this drawing is to be read in conjunction with other consultants' drawings.

This drawing is the copyright of Harrington Design + Bloomfield

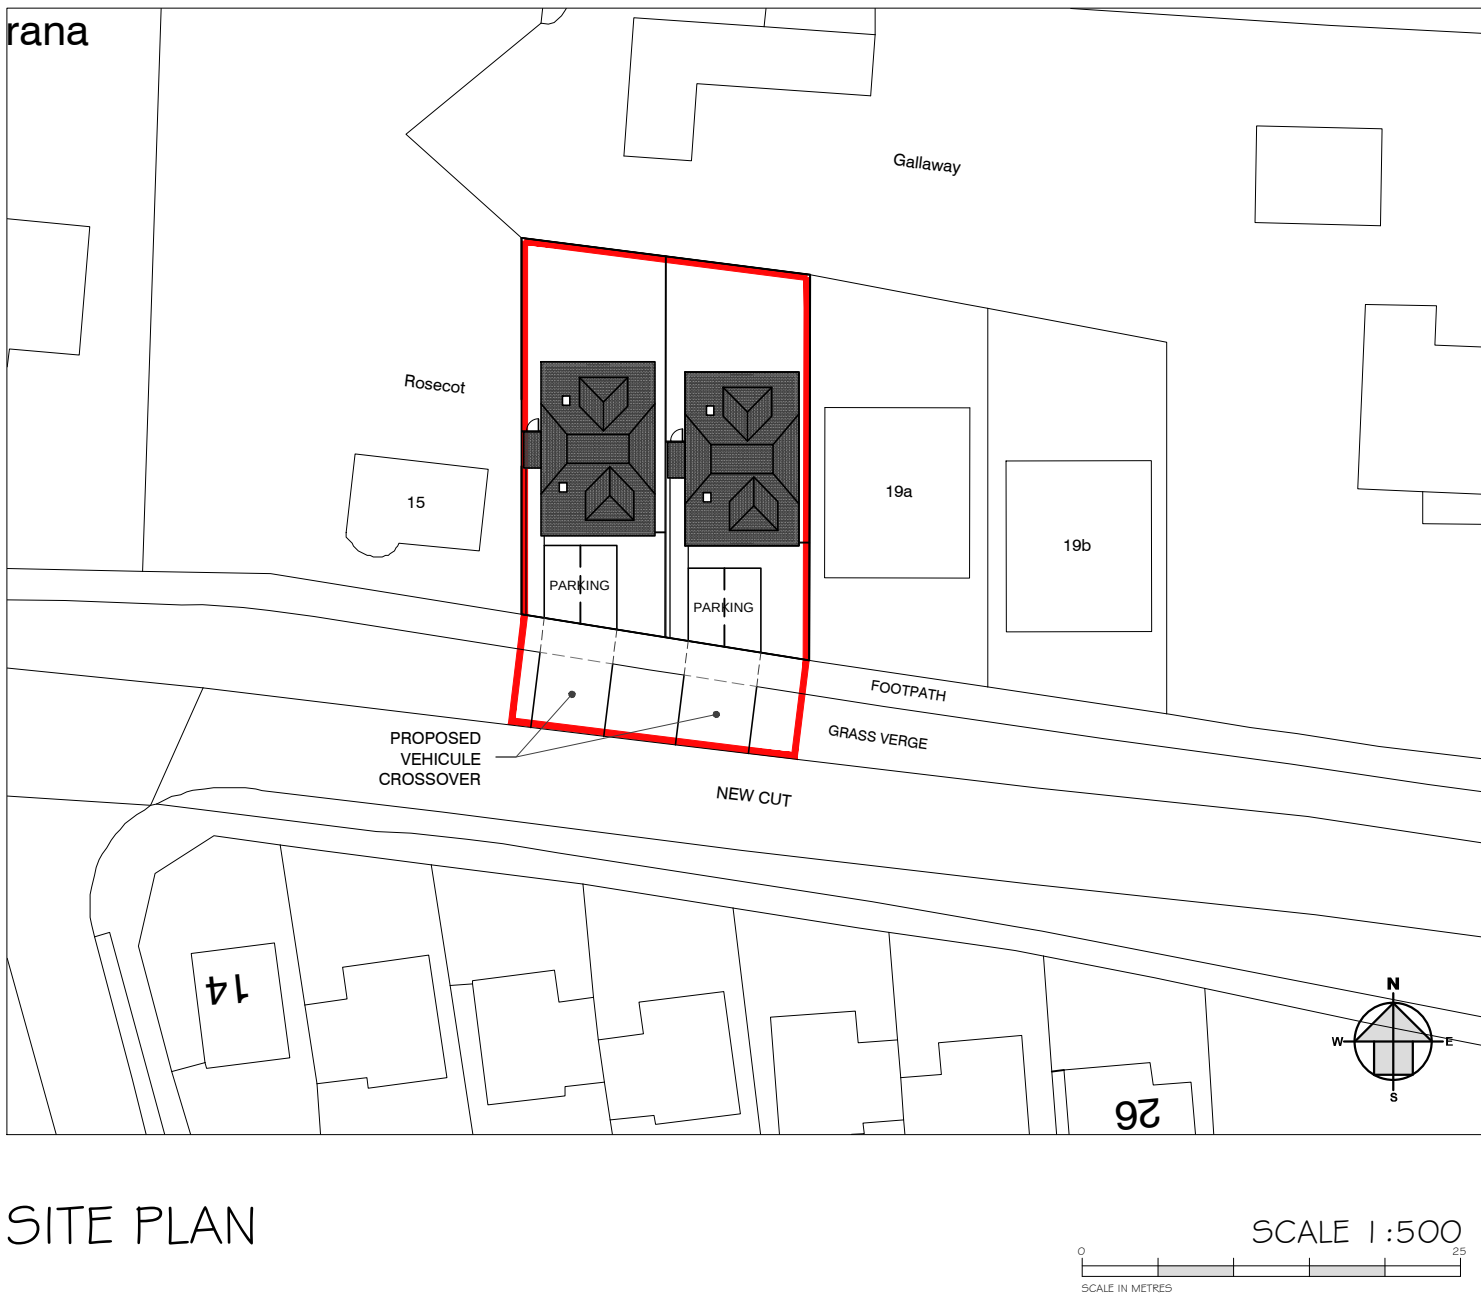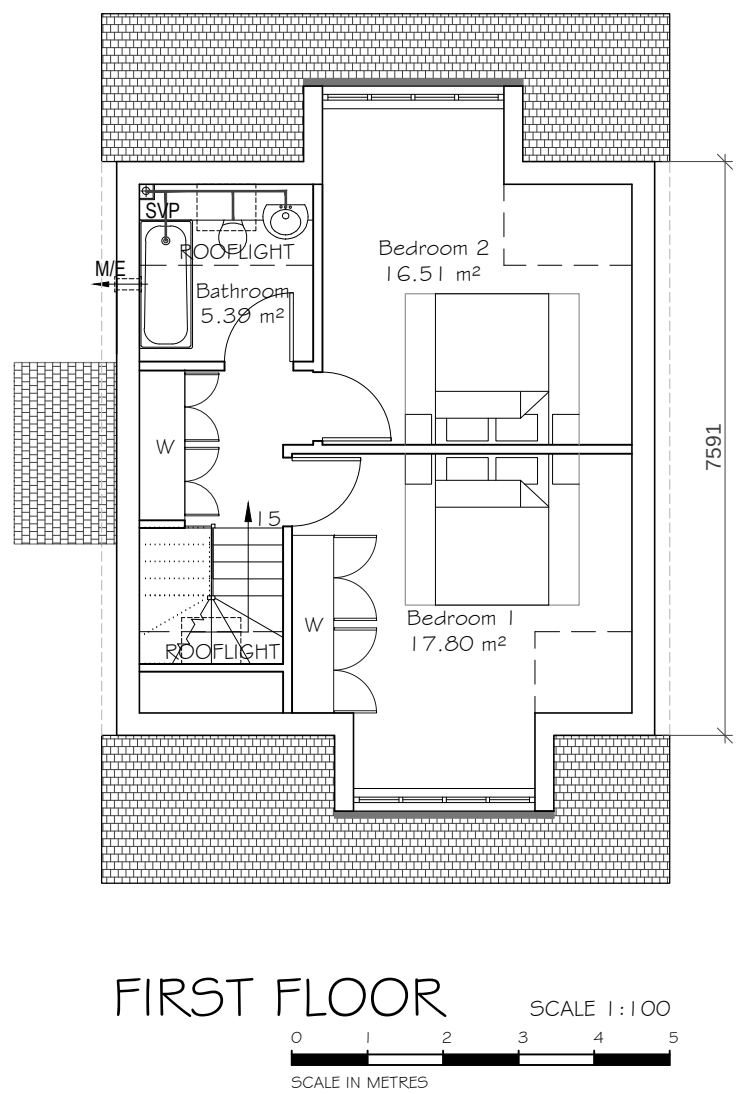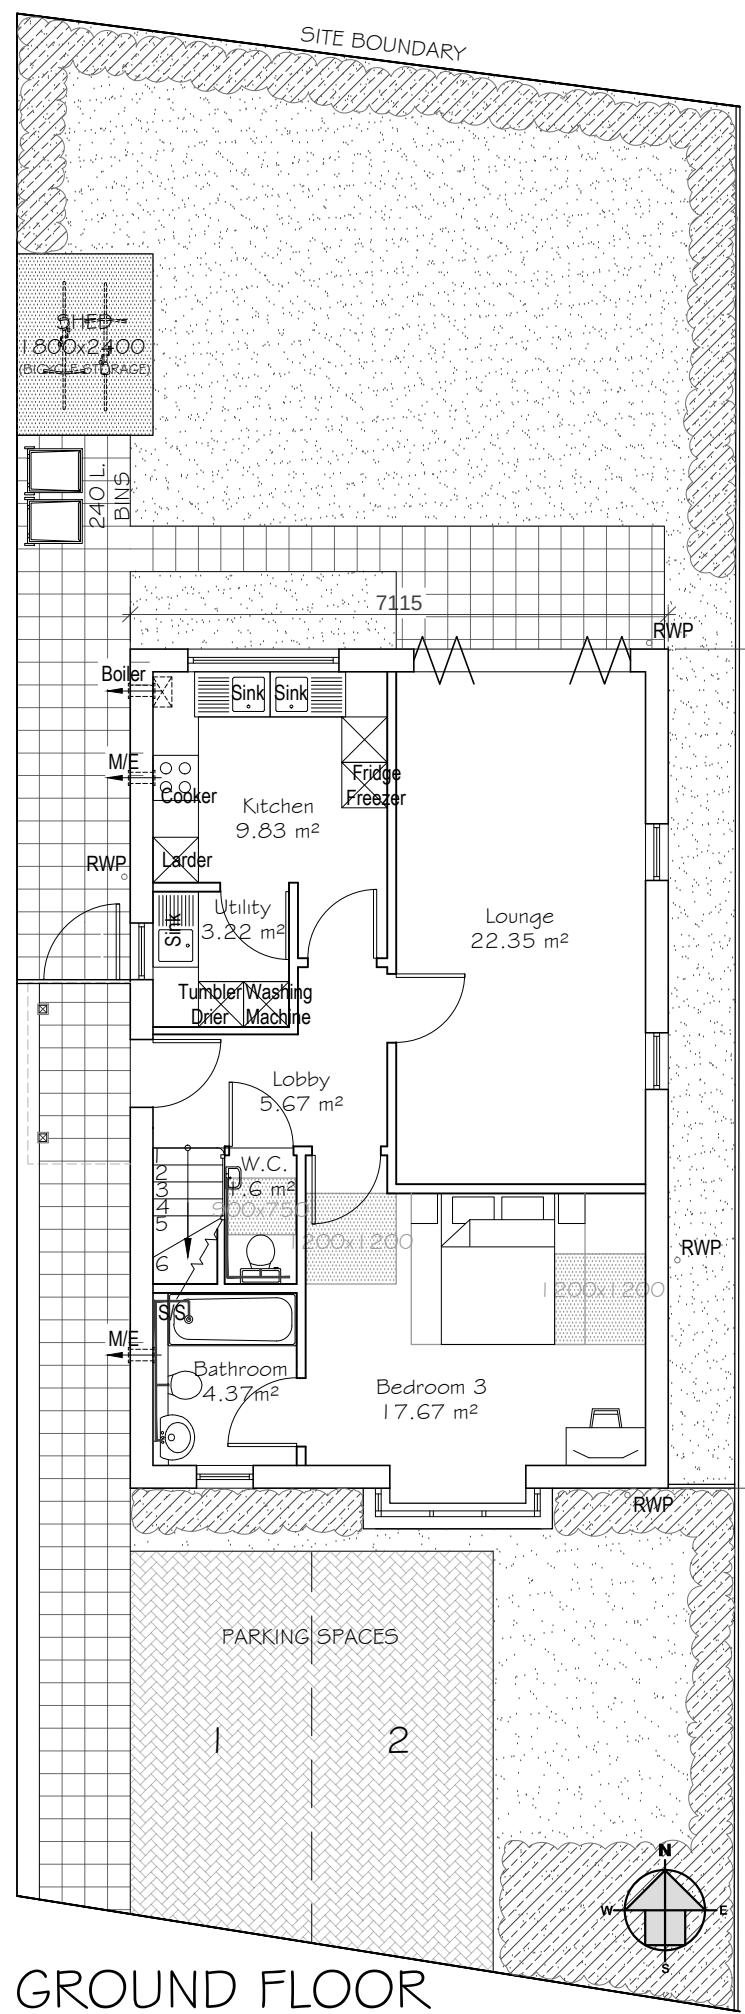

SCHEDULE OF MATERIALS	
ROOF	Concrete Plain tiles
WALLS	Multistock Facing Bricks
SILLS & LINTELS	Reconstituted Stone
WINDOWS	PVC-U color: white
BAY WINDOW & DORMER CHEEKS	Eternit Weatherboarding
SOFFIT & FASCIA & RAINWATER GOODS	PVC-U color: black
PORCH	Timber canopy and Concrete Plain Tiles

A	220316	Ridge height lowered	CJB
Rev	Date	Amendment	Checked

bloomfield parker

ARCHITECTS

7 The Old Flour Mill, Queen Street, Emsworth, Hants, PO10 7BT
Tel: 44 (0) 1243 373855
Fax: 44 (0) 1243 373245
e-mail: info@harringtonbloomfield.co.uk

For
VALE BUILDERS SOUTHERN Ltd.

Project
PROPOSED 2NO BUNGALOWS AT
17 NEW CUT
HAYLING ISLAND, HAMPSHIRE
PO11 0NB

Title
Ground Floor Plan, First Floor Plan,
Elevations, Site plan

Date	Drawn	Scale	Checked
25/01/2016	MRC	1:100, 1:500@A1	CJB
Job Number	Prefix	Drawing Number	Revision
15125		P100	A