


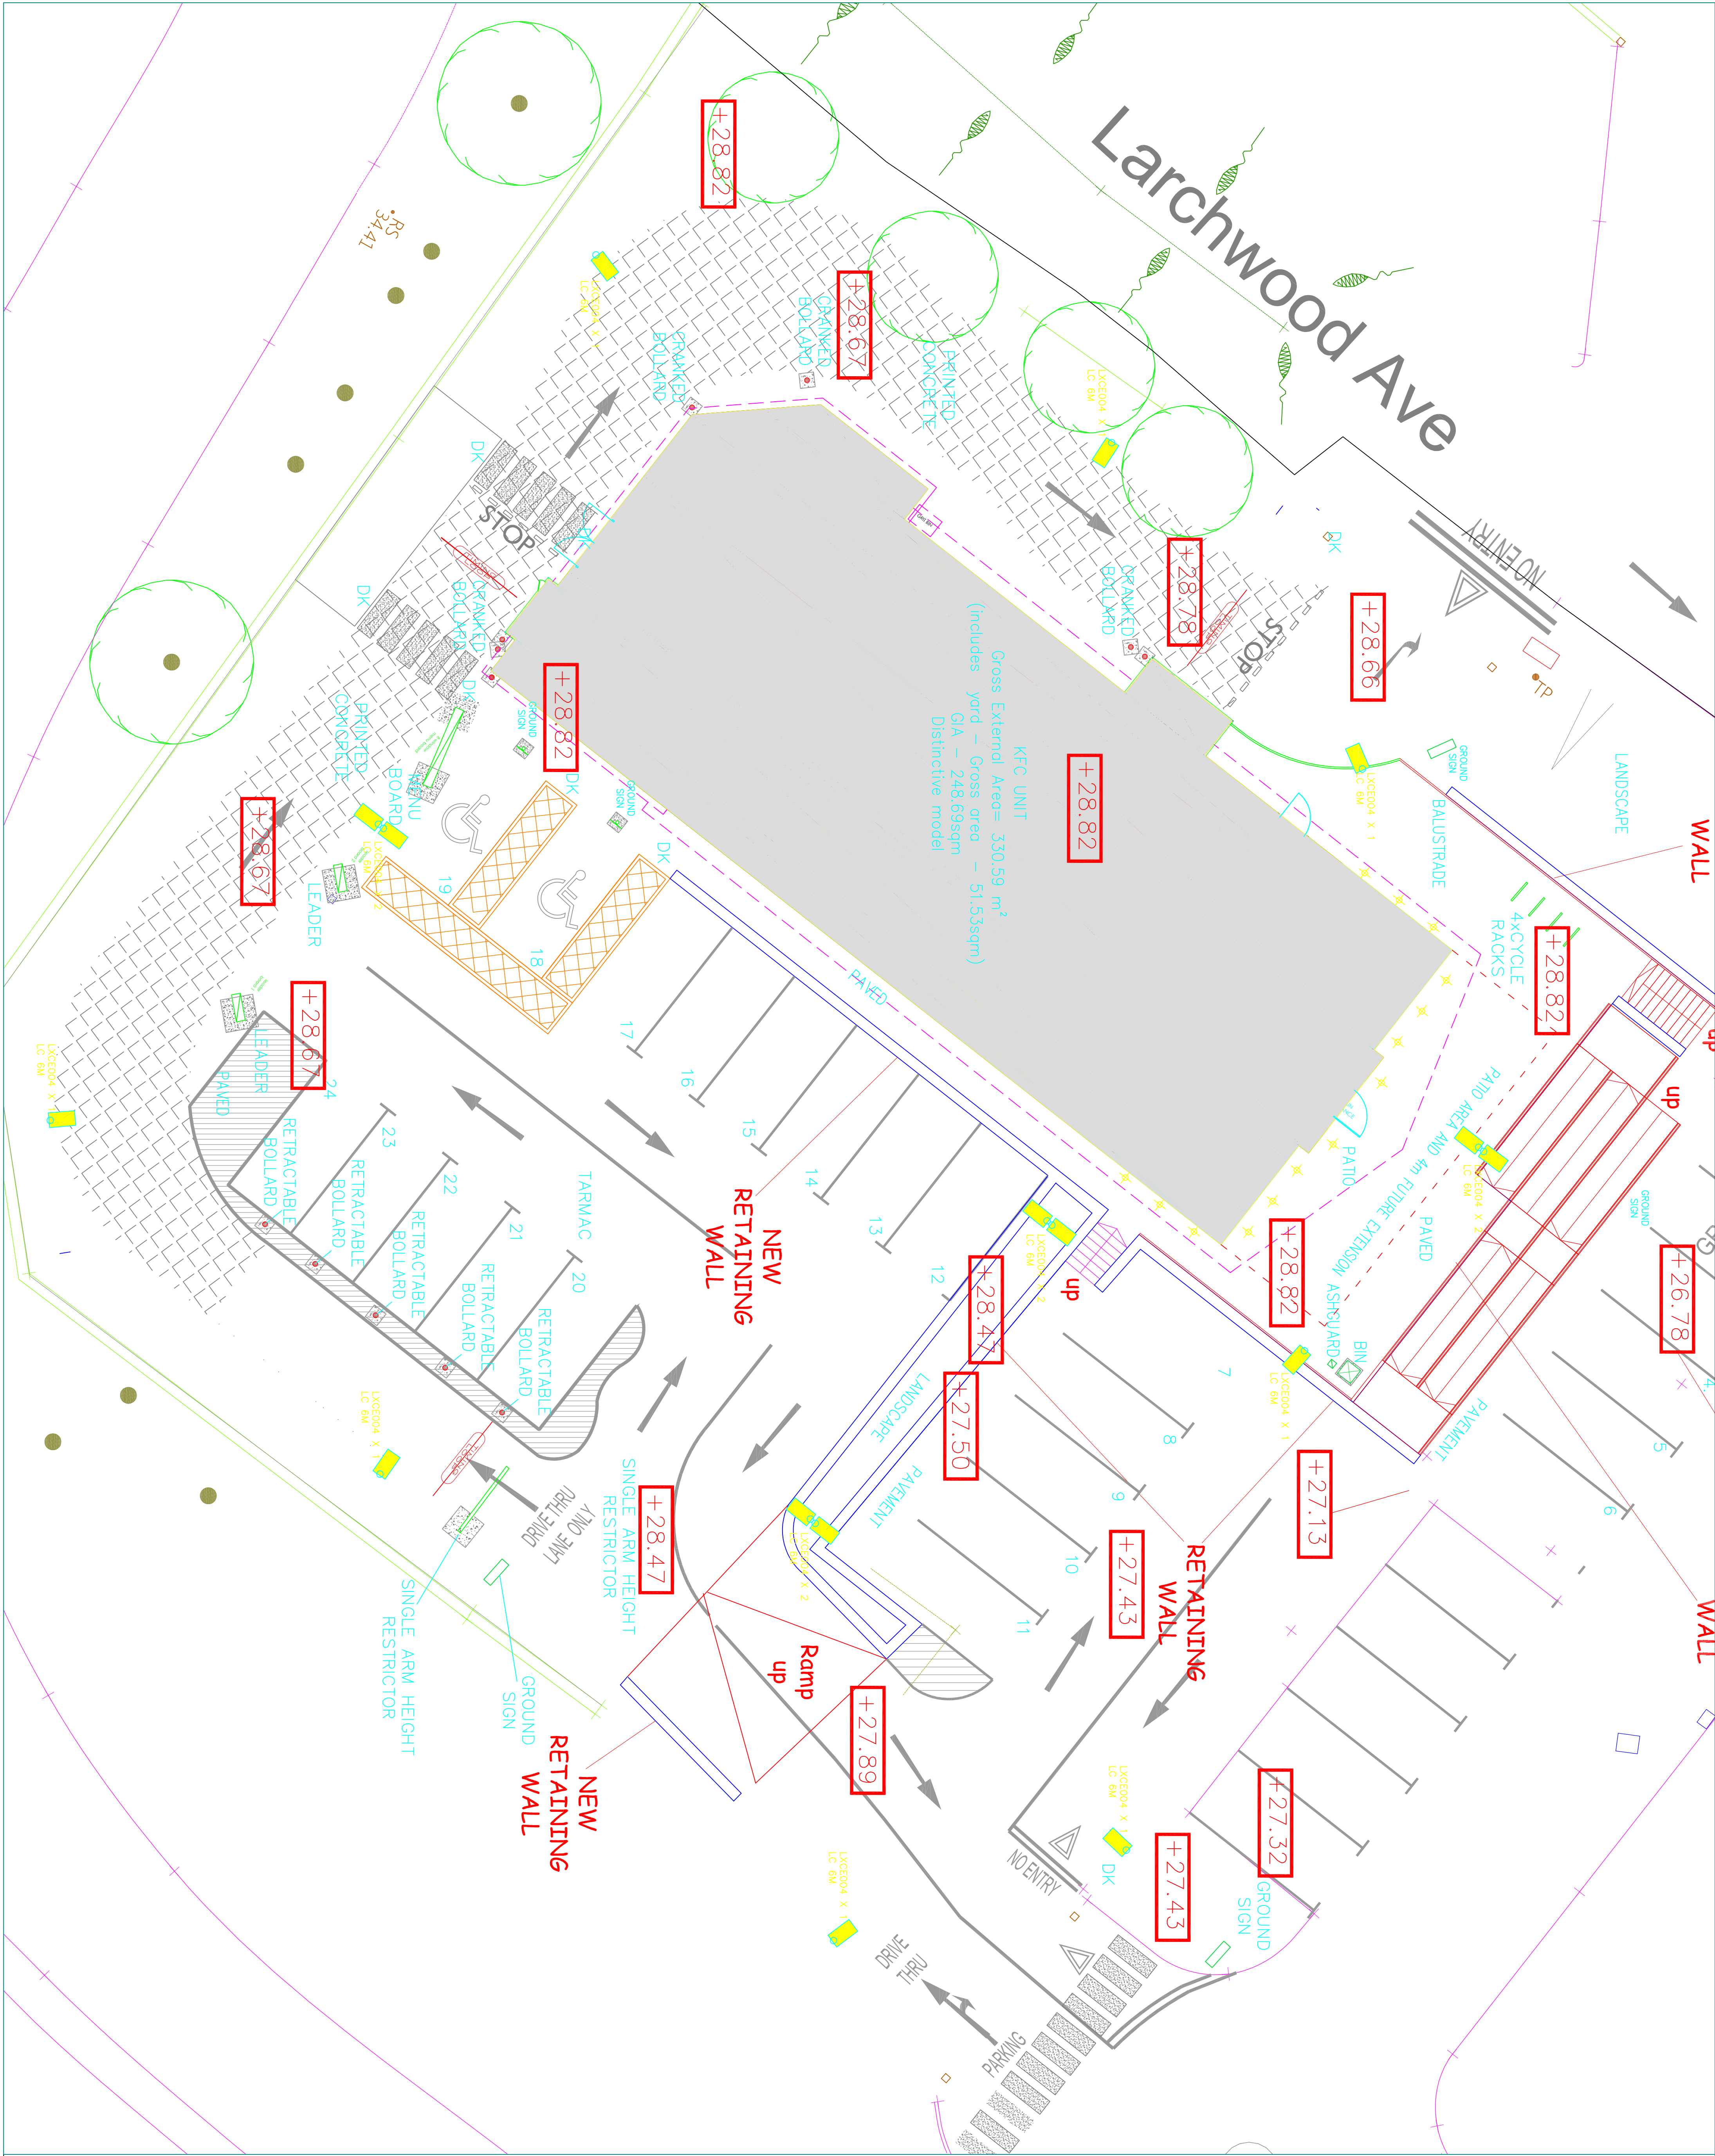

LEGEND

This design is based on the information supplied and should always be read in conjunction with that information. All luminance values are the result of calculations based upon the precise positioning of luminaires in a fixed relationship within the proposed environment. Any variation to the lighting design layout and the environment to be lit may affect the calculated light levels. This design and associated specifications is subject to Conditions of Sale of Liteask Limited.

DESIGN APPROVAL

It is the responsibility of the customer to confirm their approval criteria. I confirm acceptance of this design on that basis.

CLIENT

@_ARCHITECT_LLTD

PROJECT

KFC_BEDFHAMPTON

DRAWING TITLE

PROPOSED LIGHTING LAYOUT



LITEask Ideas Limited, 1 The Courtyard

Victoria Road, Seacroft, LEEDS LS14 2LB

TEL: 0113 265 2651 FAX: 0113 265 2652

DATE 15/07/2016

REVISION 01

SCALE NOT_TO_SCALE