


NOTES:


Dimensions to be checked on site before commencing work. Any discrepancies shall be reported to the architect immediately.

Do not scale from these drawings except for planning purposes. Use figured dimensions only.


Where applicable this drawing is to be read in conjunction with other consultants' drawings.

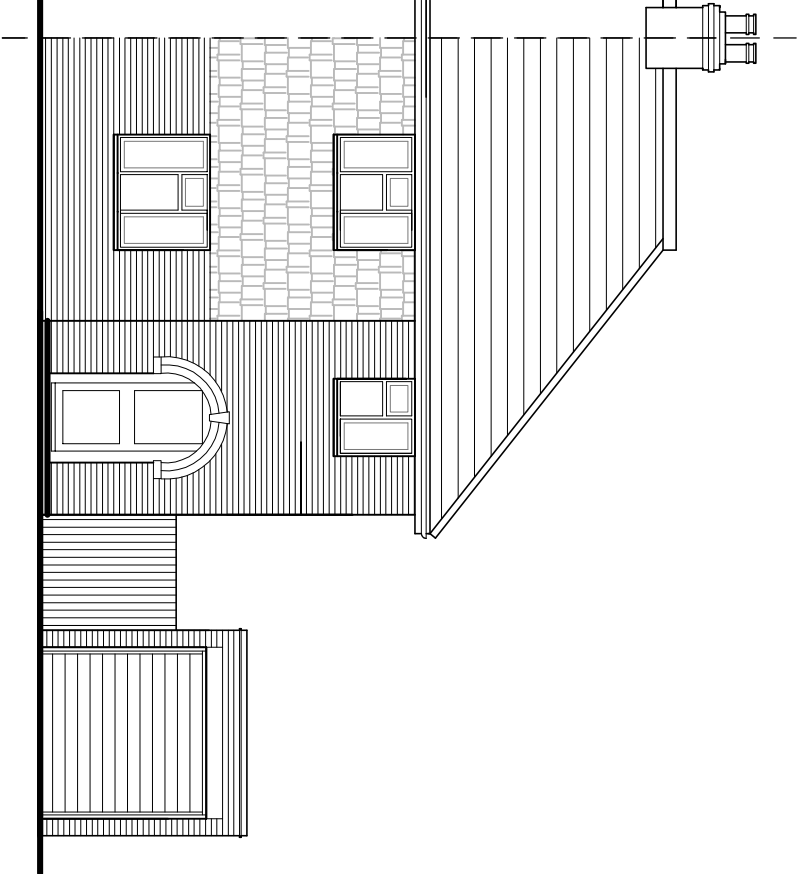


North (front) elevation

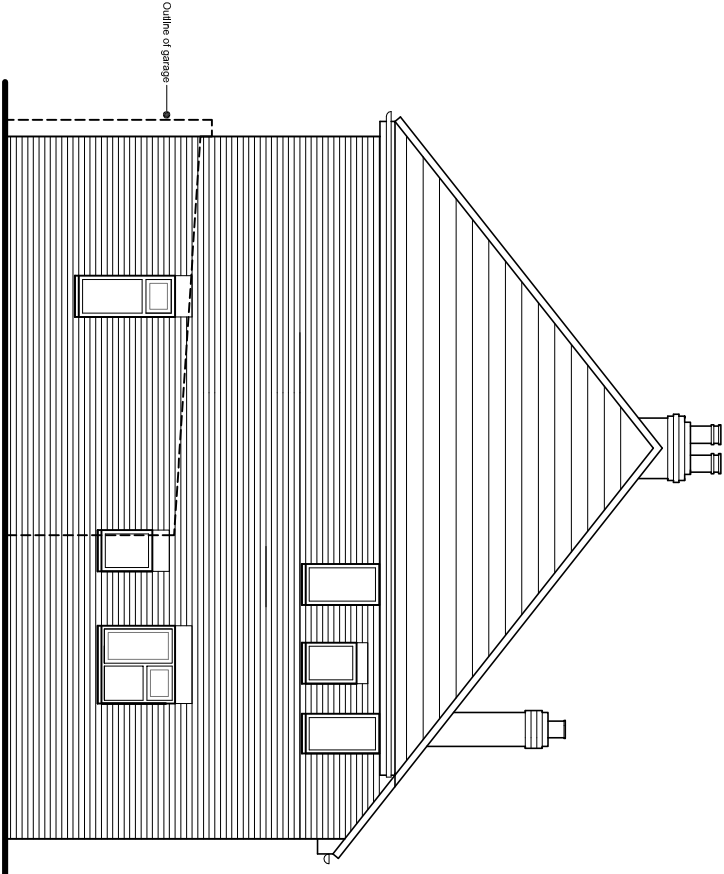


West (rear) elevation

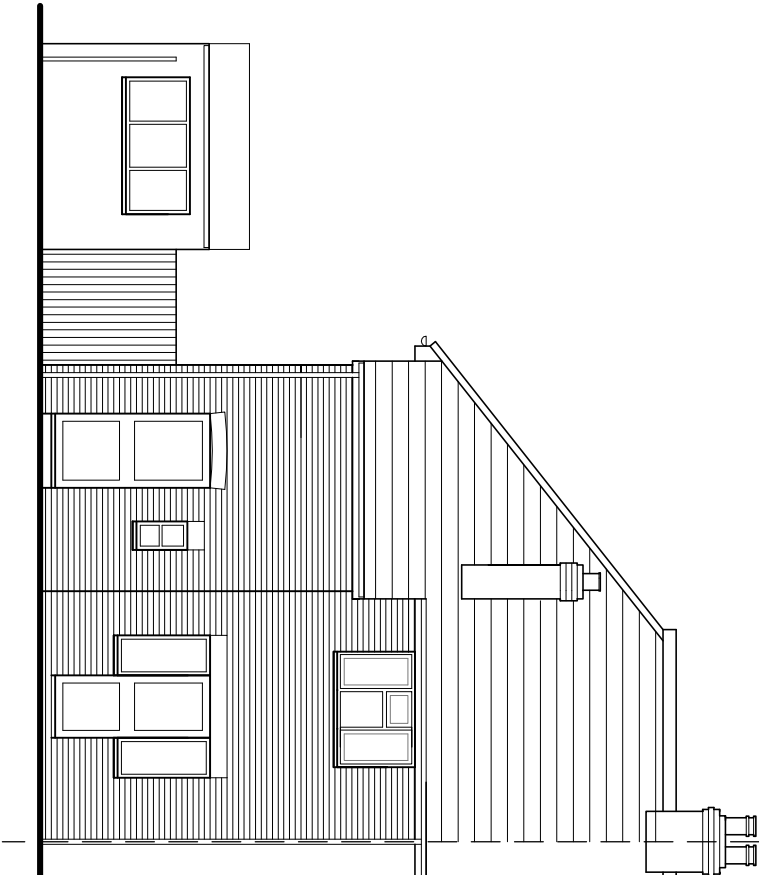


South (rear) elevation

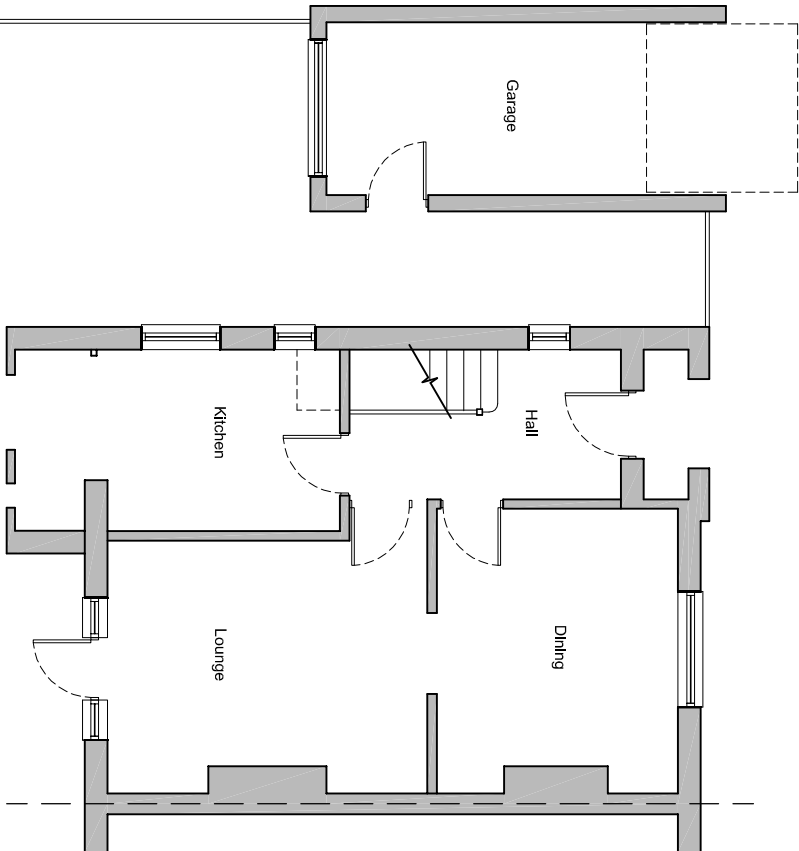

Ground floor plan

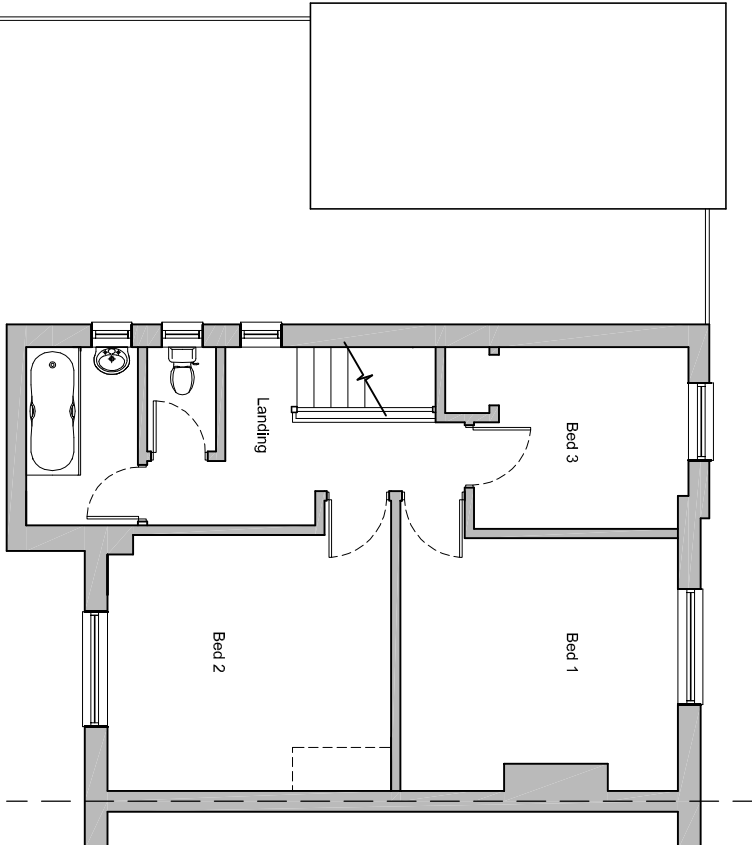

First floor plan

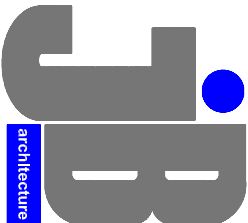

JIMMY BESSANT ARCHITECTURE
TEL: 01243 373620 M: 07769904282
E: jimmy@jb-architecture.co.uk
Web: www.jb-architecture.co.uk

For
MR & MRS GOFFIN
Project
PROPOSED SIDE EXTENSION
10 WOODLANDS AVENUE
EMSWORTH
PO10 7QE

Title
EXISTING FLOOR PLANS

Date	Drawn	Scale	Checked
JUNE 2016	JB	1:100 @ A3	-
Job Number	Drawing Number	Revision	
PL 88/16	402		

Existing plans & elevations scale 1:100