




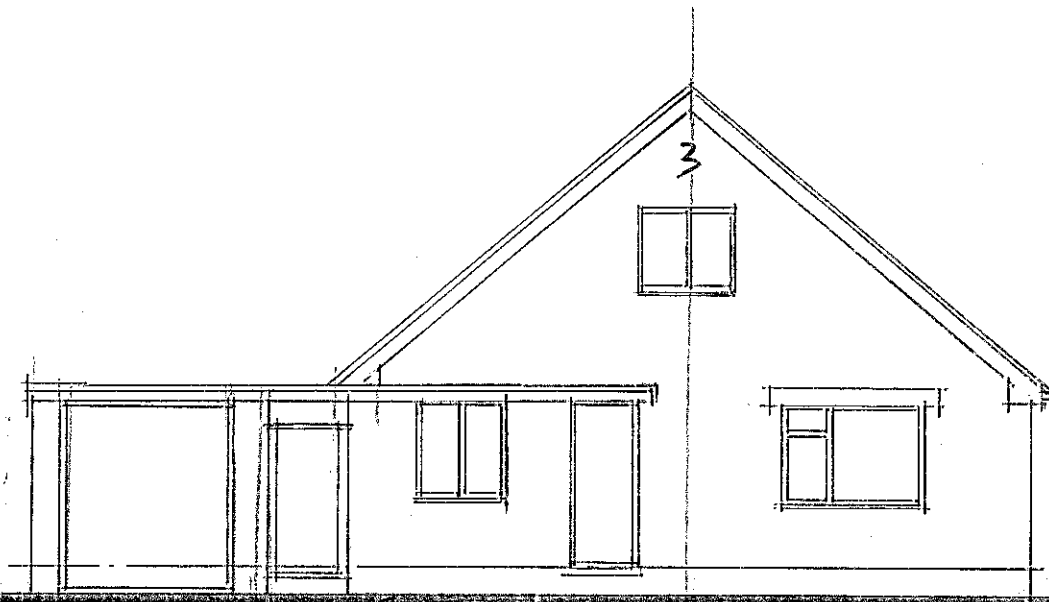


Existing South Elevation

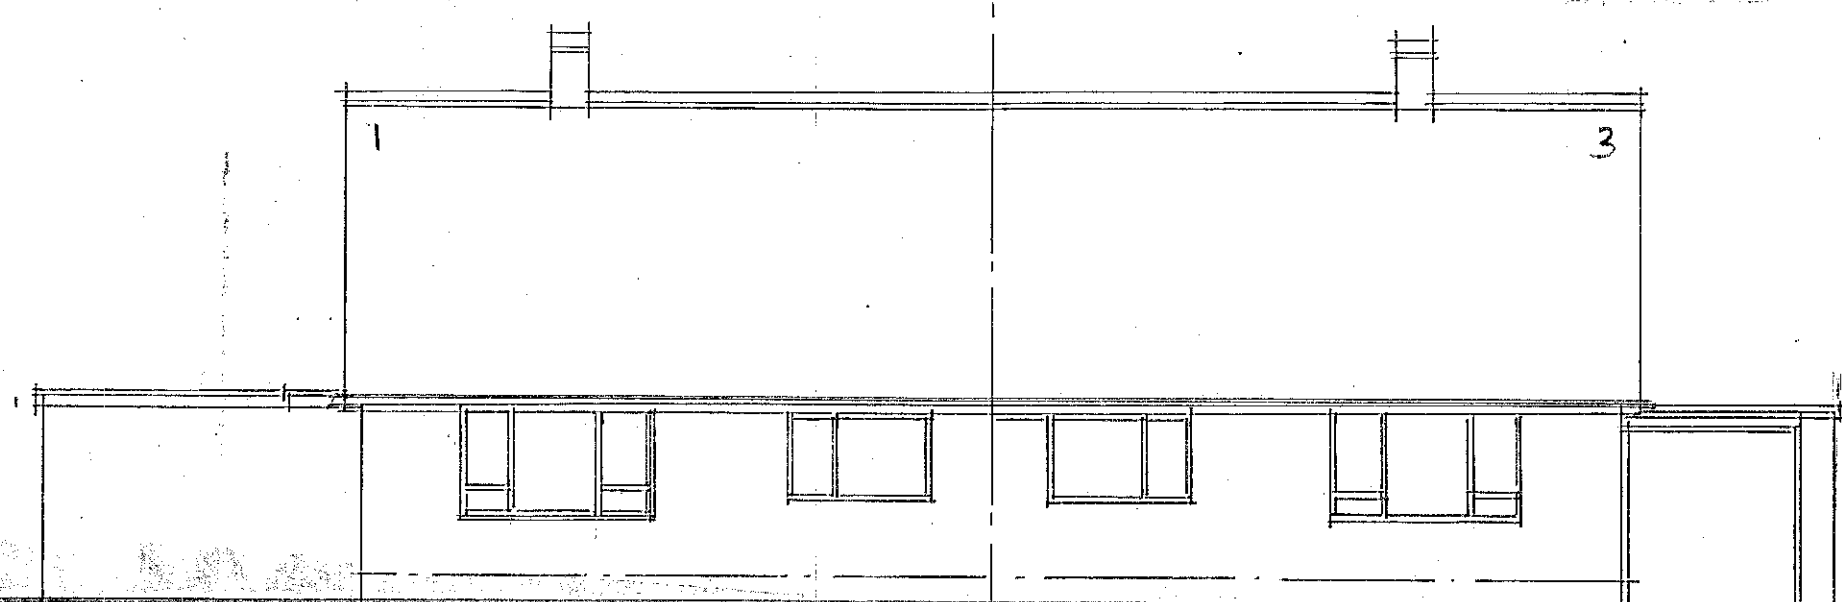

Existing East Elevation - Front Elevation

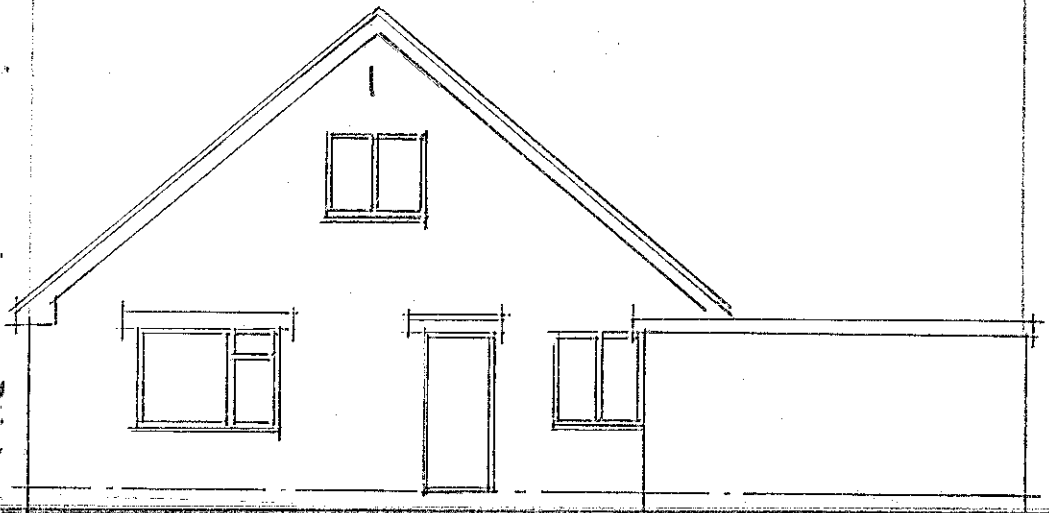

Existing North Elevation - Side

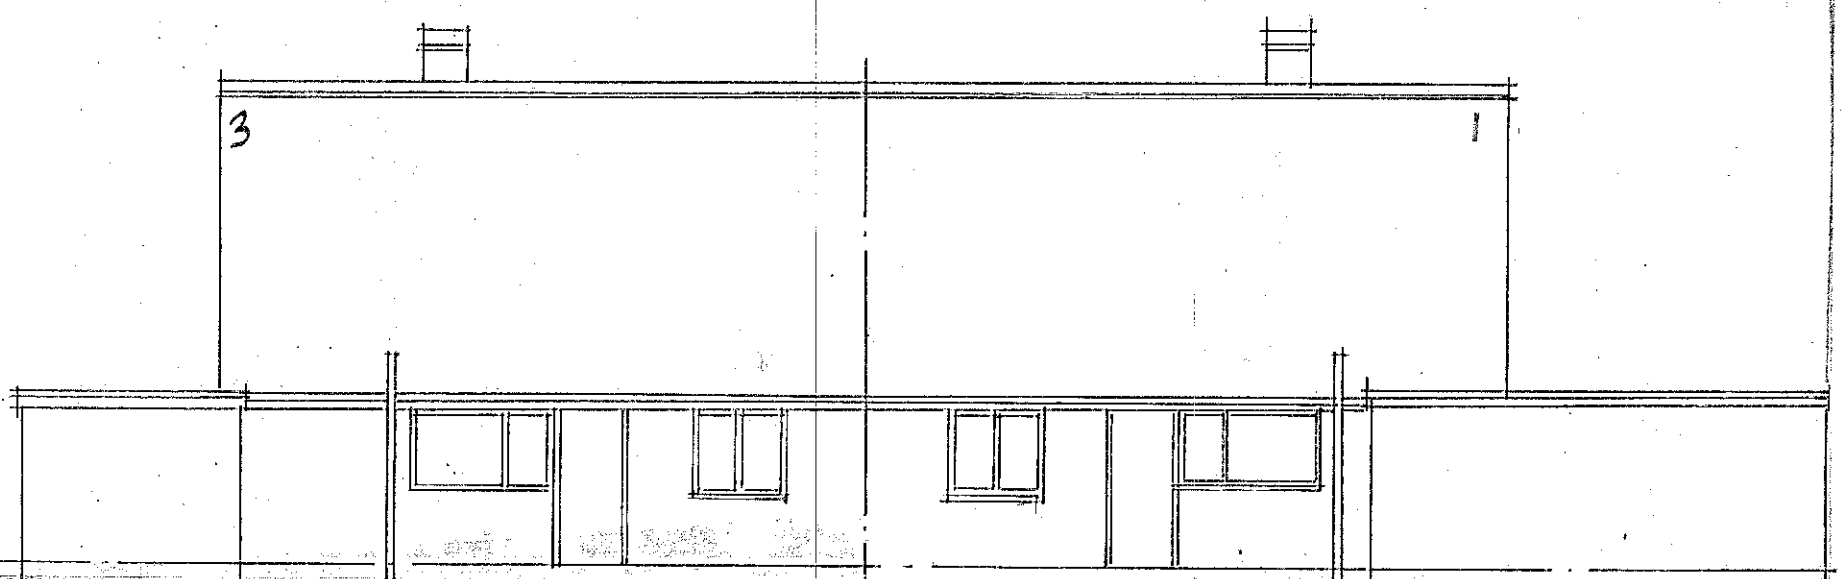

Existing West Elevation - Rear Elevation

Proposed Alterations and improvements to;
1 & 3 Eastoke Avenue, Hayling Island, Hampshire.
FOR: HAYLING HOLIDAYS LTD
EXISTING ELEVATIONS,
NOVEMBER 2017.
DRG NO: Y2017/11/03/03,
SCALE 1: 100 @ A3.