




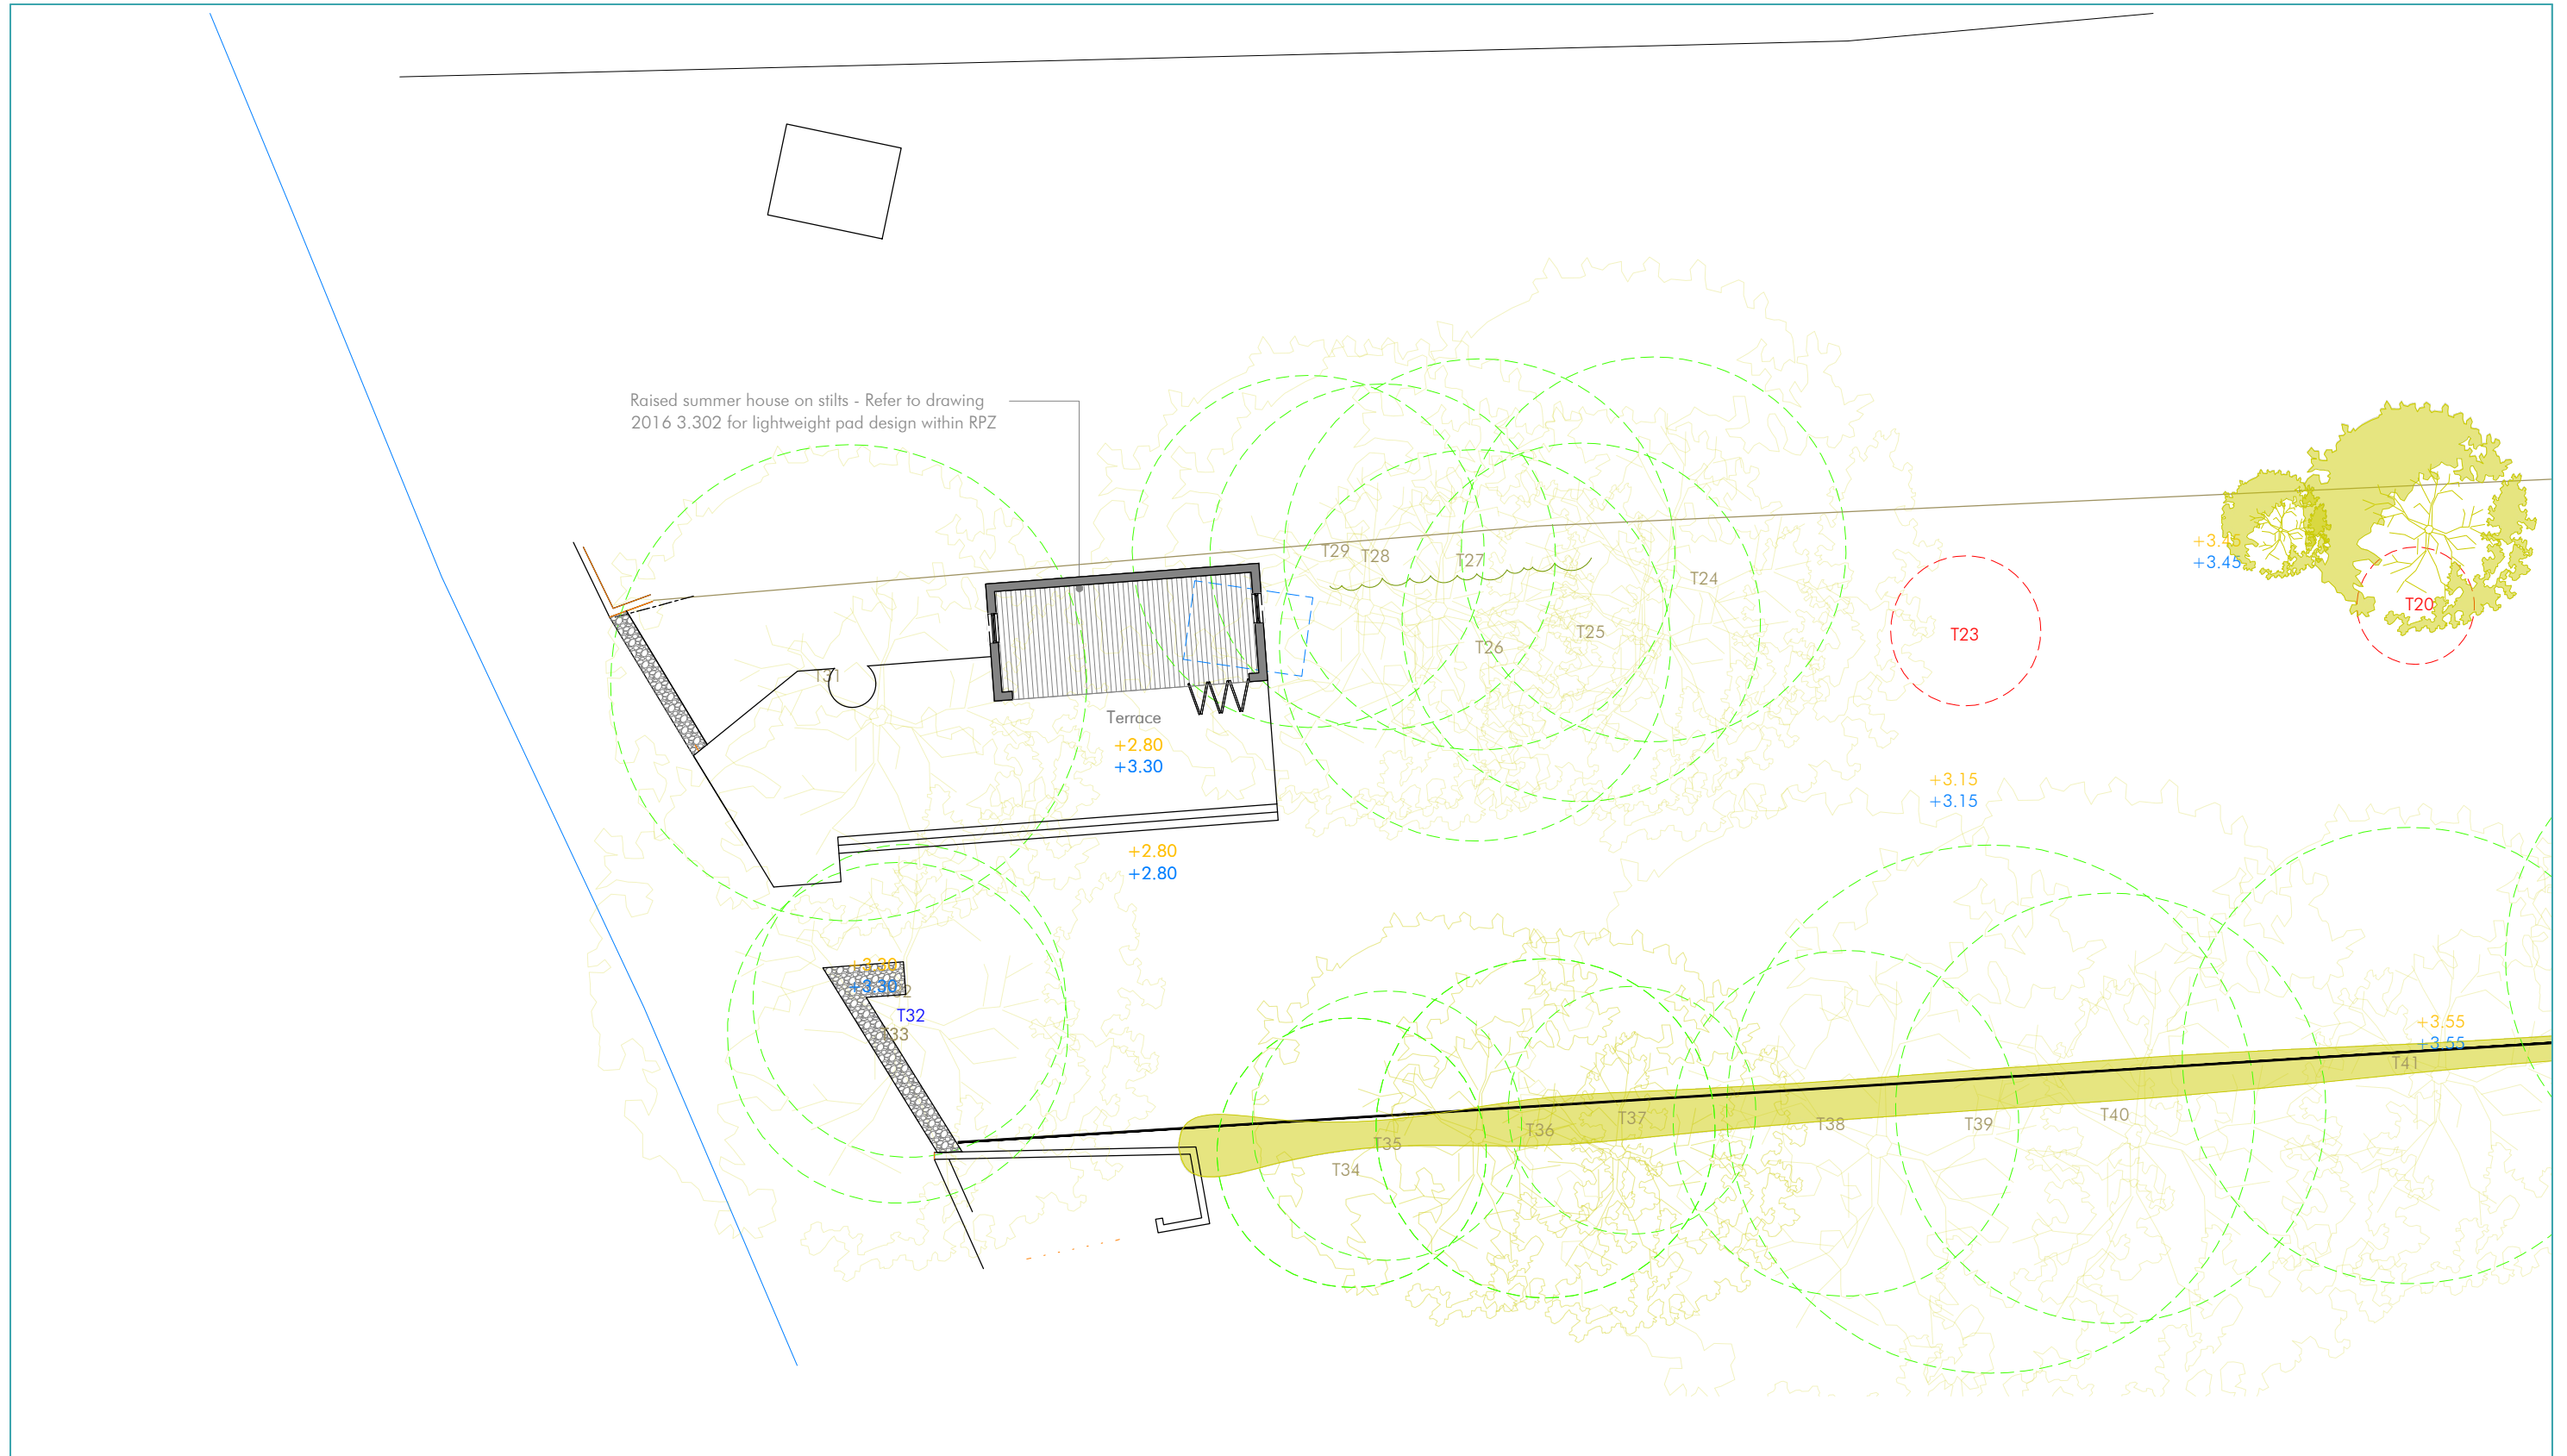


 

Tree retained RPZ

 

Category C tree removed RPZ

 

Category U tree removed RPZ



Category U tree retained indicative RPZ




Proposed tree



Retained tree canopy

Existing levels
Proposed levels

+0.00
+0.00

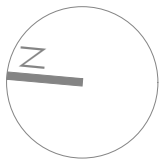

1:1250	0mm	10m	20m	50m
1:500	0mm	5m	10m	25m
1:200	0mm	2m	4m	10m
1:100	0mm	1m	2m	5m
1:1	0mm	10mm	20mm	50mm

Project

48 Sinah Lane

Drawing

Site Plan - Part 3

Project No.

2016

Dwg No.

3.013

Scale

1:200 @ A3

Rev	Date	Notes
02	10.03.21	Summerhouse terrace updated
03	09.04.21	Gabion sea wall omitted
04	30.07.21	Sea wall updated

The Studio @ The Barns

Church Lane, Northney PO11 0SB

07365 111998

info@hebdendesignstudio.com

www.hebdendesignstudio.com

Hebden

design studio

architecture / town planning / interior design / project management

Notes:

Do not scale from this drawing unless for the purposes of Local Authority Planning Approval. Please verify that the information is correctly printed to scale by checking the control bar.

This drawing must be read in conjunction with all other related drawings and documentation.

This drawing is copyright of Hebden Design Studio Ltd ©.

All rights reserved