


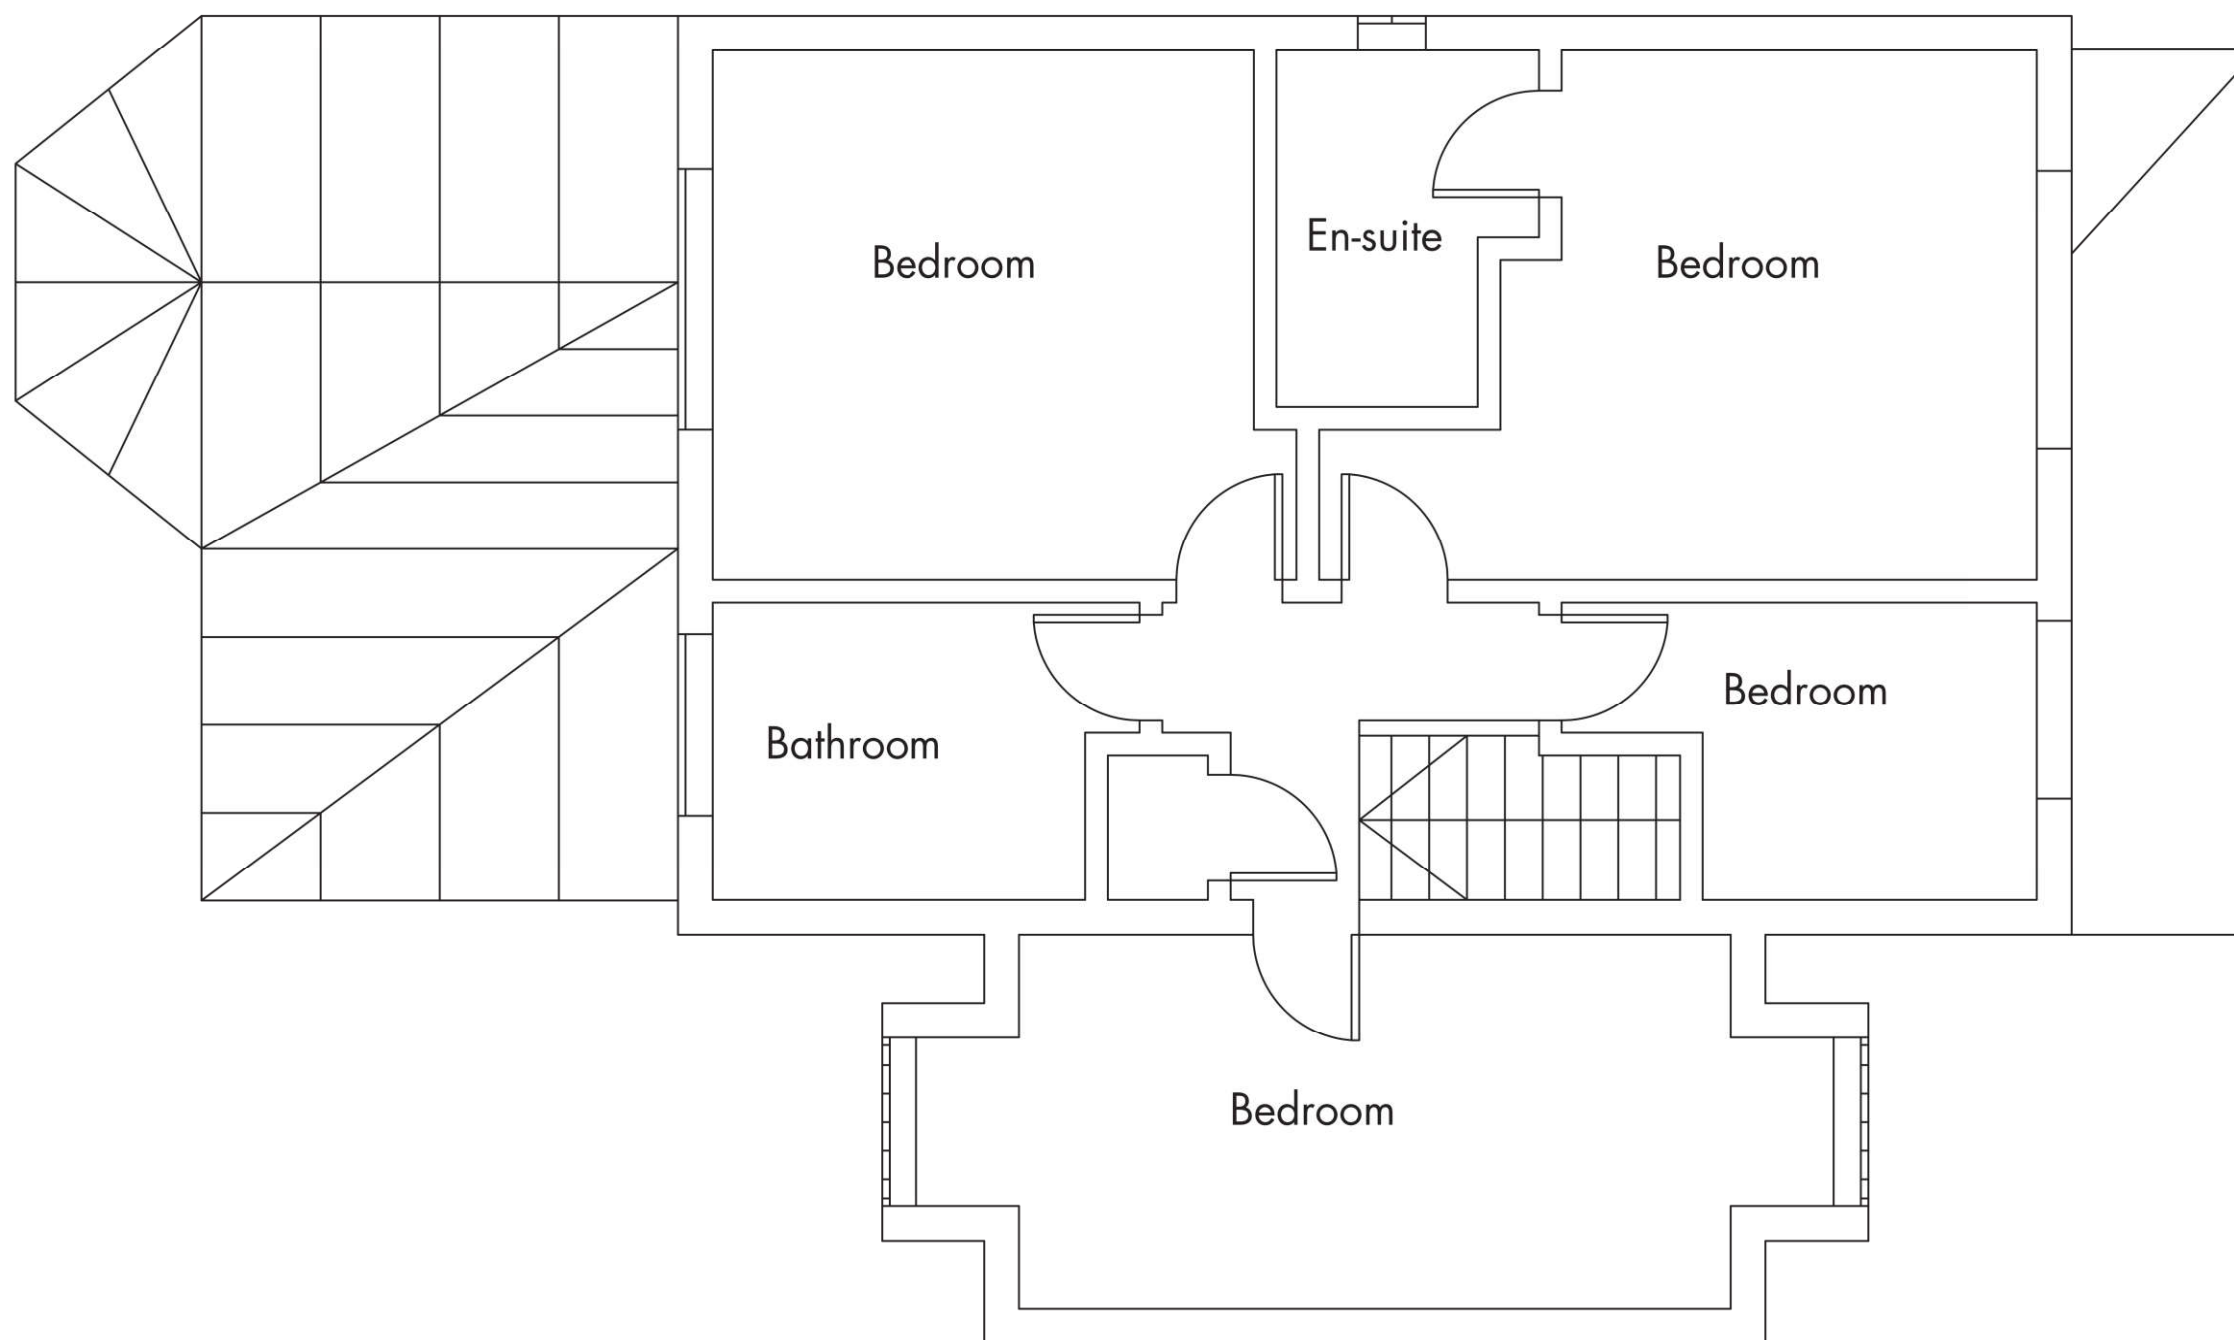

Address
5 Ash Copse
Waterlooville

Drawing Number
005

Drawing
Proposed first floor plan

Scale
1:50 @ A3



PLANNING &
ARCHITECTURE

19 Well Copse Close, Horndean, Waterlooville, Hampshire, PO80HB
02392593488
WWW.SDAPLANNING.CO.UK