



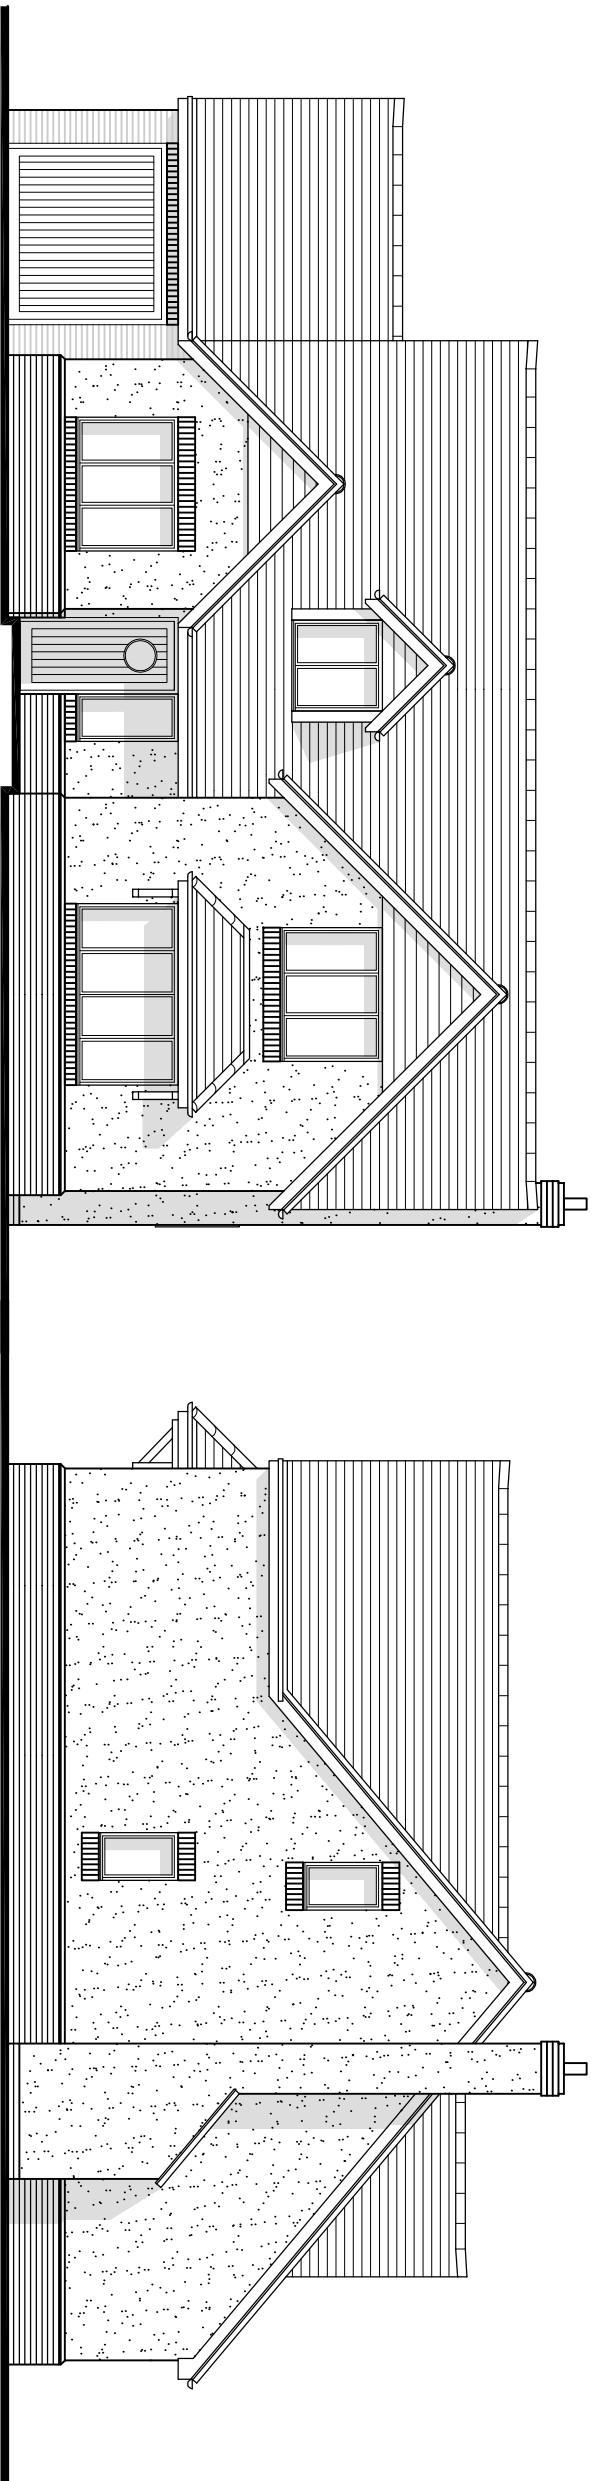

WEST ELEVATION


SOUTH ELEVATION

Materials Schedule:	
Walls:	Rendered blockwork with contrasting brick plinth and detail brick.
Roof:	Plain tiles
Windows & Rear Doors :	Upvc
Front Door:	Composite.
Fascia, Bargeboard & Soffit:	White Upvc.
Gutters & Downpipes:	Black Upvc

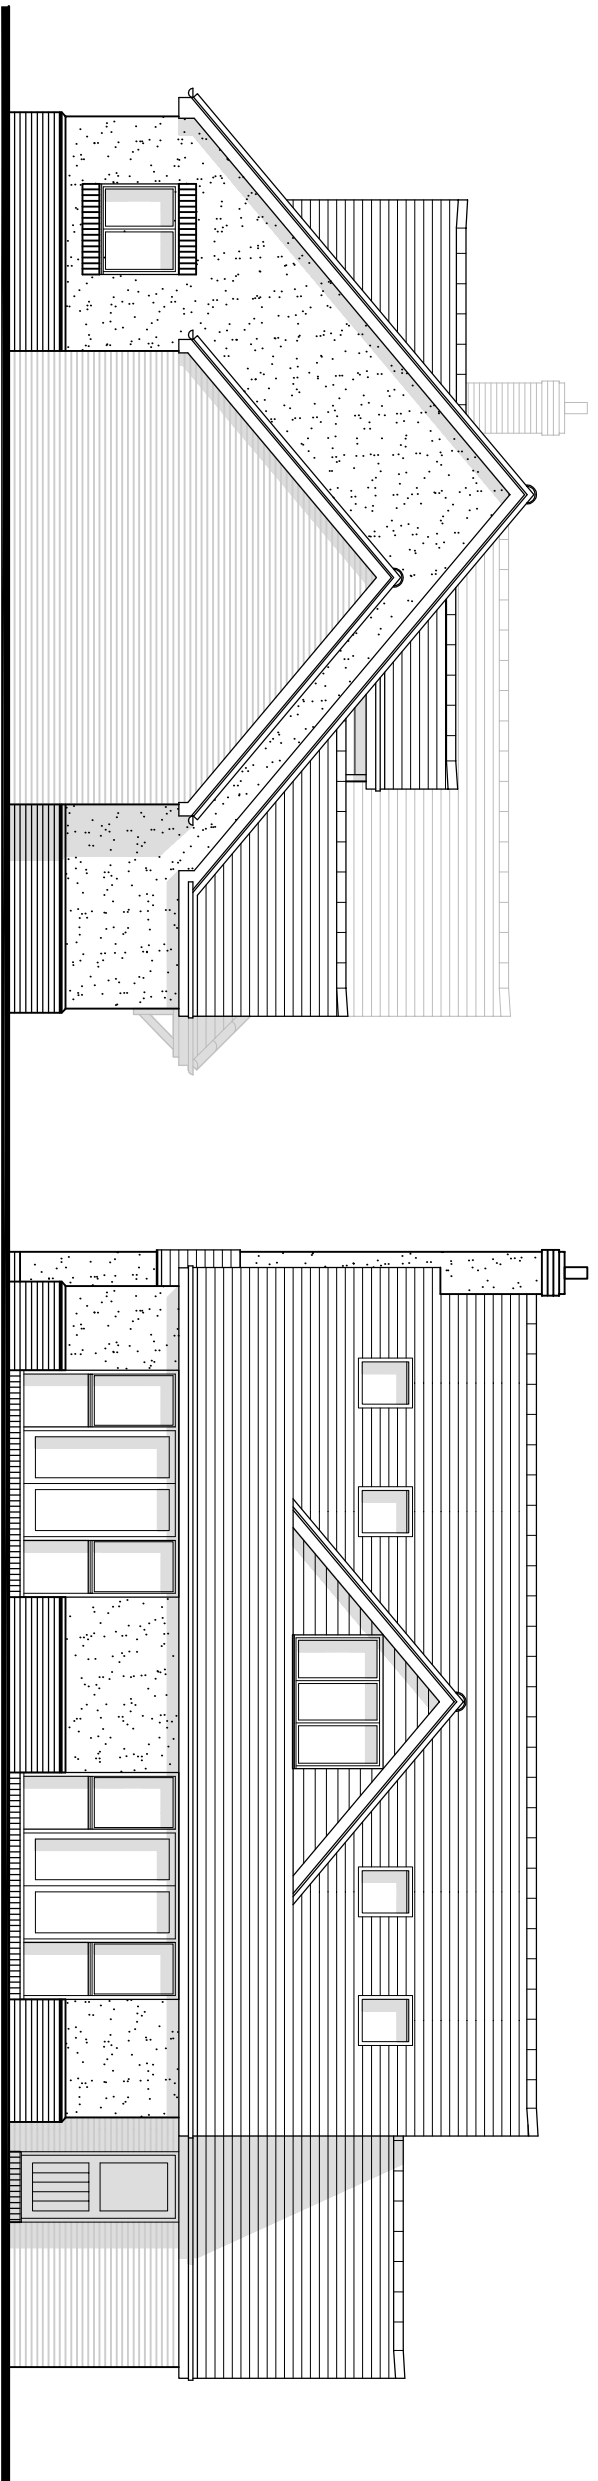

NORTH ELEVATION

EAST ELEVATION

 

DRAWING TITLE	Proposed 4 Bed 7 Person House Elevations - Plot 7	CLIENT	Kingham Homes Ltd	DRAWING No.	2825 - 7 - 02	JAYE FORD ARCHITECTURE LTD MANLEY'S MANLEY'S HILL STORINGTON WEST SUSSEX RH20 4BT Tel: 01903 745393
JOB TITLE	11 Bound Lane, Hayling Island, Hampshire.	SCALE	1 : 100 @ A3	DATE	Oct. 2016	