


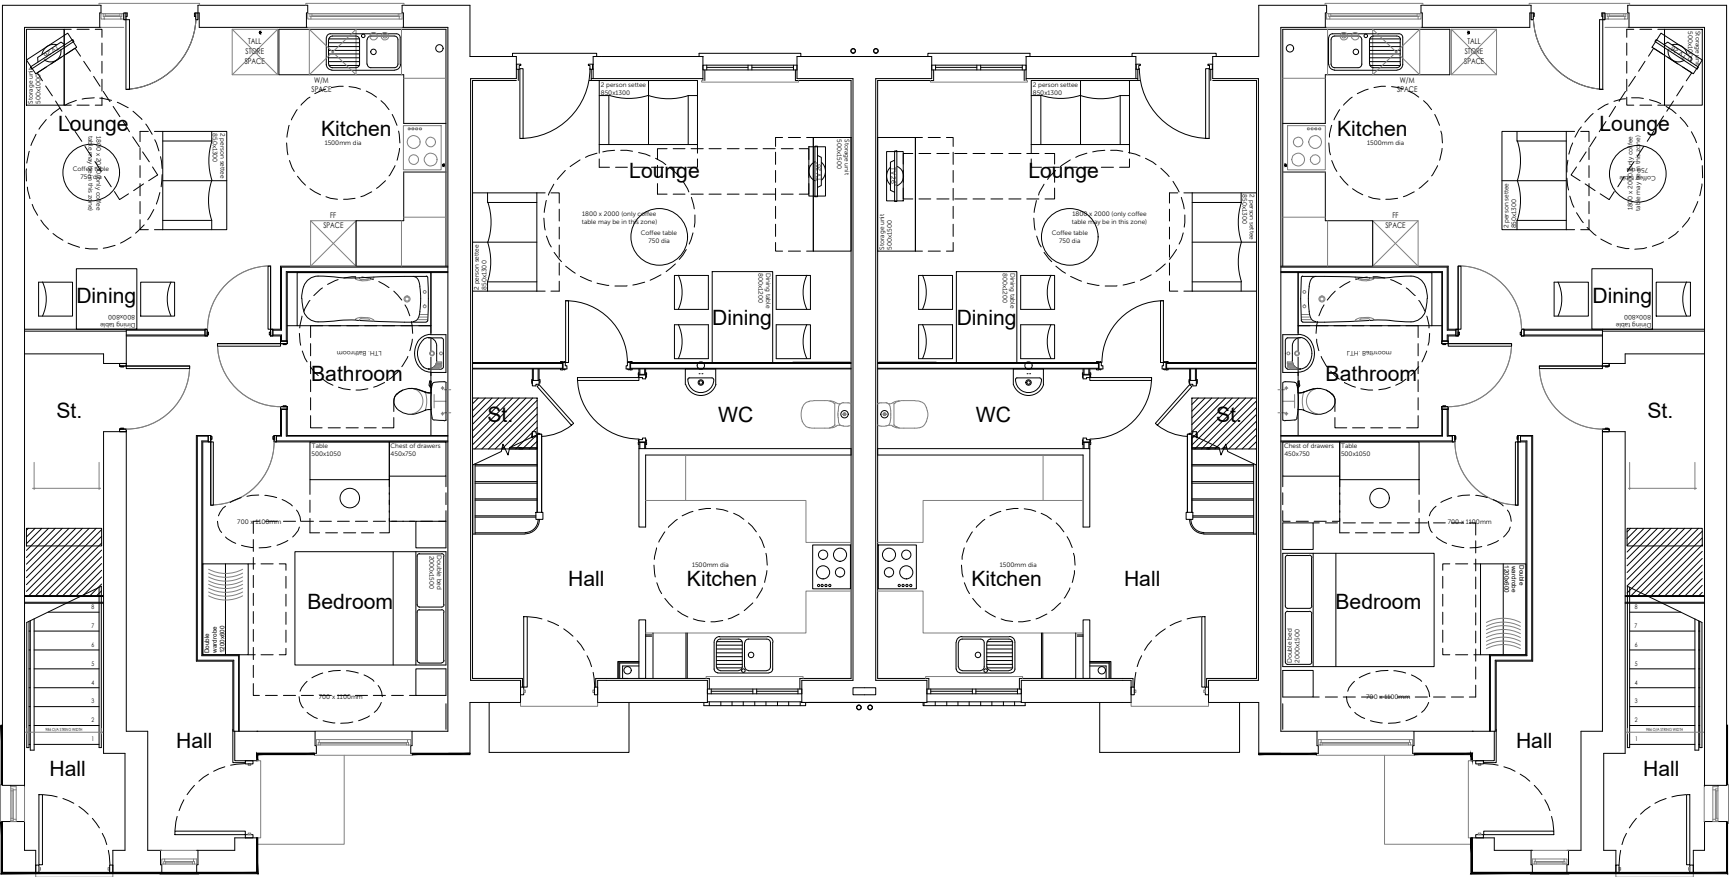

Ground Floor Plan

Housetype	Variation	Option	Housetype	Variation	Option	Housetype	Variation	Option
<i>Leadon</i>		<i>GF</i>	<i>Tavy</i>			<i>Tweed</i>		
Bedrooms	1	Persons 2	Bedrooms	2	Persons 4	Bedrooms	4	Persons 6
Sq.ft finish	546	Sq.m finish 50.71	Sq.ft finish	853	Sq.m finish 79.20	Sq.ft finish	1184	Sq.m finish 109.96
Sq.ft structural	554	Sq.m structural 51.50	Sq.ft structural	867	Sq.m structural 80.54	Sq.ft structural	1200	Sq.m structural 111.48



Romsey Office	Portishead Office	Rev	Description	Date	Au	Ch
Building 300, The Grange, Romsey Road, Michelmersh, Romsey, Hampshire, SO51 0AE T:01794 367703 F:01794 367276	Unit 5, Middle Bridge Business Park, Bristol Road, Portishead Bristol, BS20 6PN T:01275 407000 F:01794 367276	A	Planning Issue.	31.03.21	JF	

www.thrivearchitects.co.uk
This drawing is the copyright of Thrive Architects Ltd ©. All rights reserved. Ordnance Survey Data © Crown Copyright. All rights reserved. Licence No. 100007359. DO NOT scale from this drawing. Contractors, Sub-Contractors and Suppliers are to check all relevant dimensions and levels of the site and building before commencing any shop drawings or building work. Any discrepancies should be recorded to the Architect. Where applicable this drawing is to be read in conjunction with the Consultants' drawings.

Project	Camps Field, Barton Road		
Drawing	House Type: Leadon and Tavy Plots 65-70 - Ground Floor Plans		
Client	Redrow Homes Southern Counties		
Job no.	REDR200818	Date	16.03.21
Dwg no.	P65-70.p1	Rev.	A
Author	JF	Checker	Scale 1:100 at A3
Status	PLANNING		Office Romsey
Client ref.			

The logo for thrive. architects features the word "thrive." in a white, lowercase, handwritten-style font, positioned above the word "architects" in a bold, lowercase, sans-serif font. The entire logo is set against a solid orange square background.

