

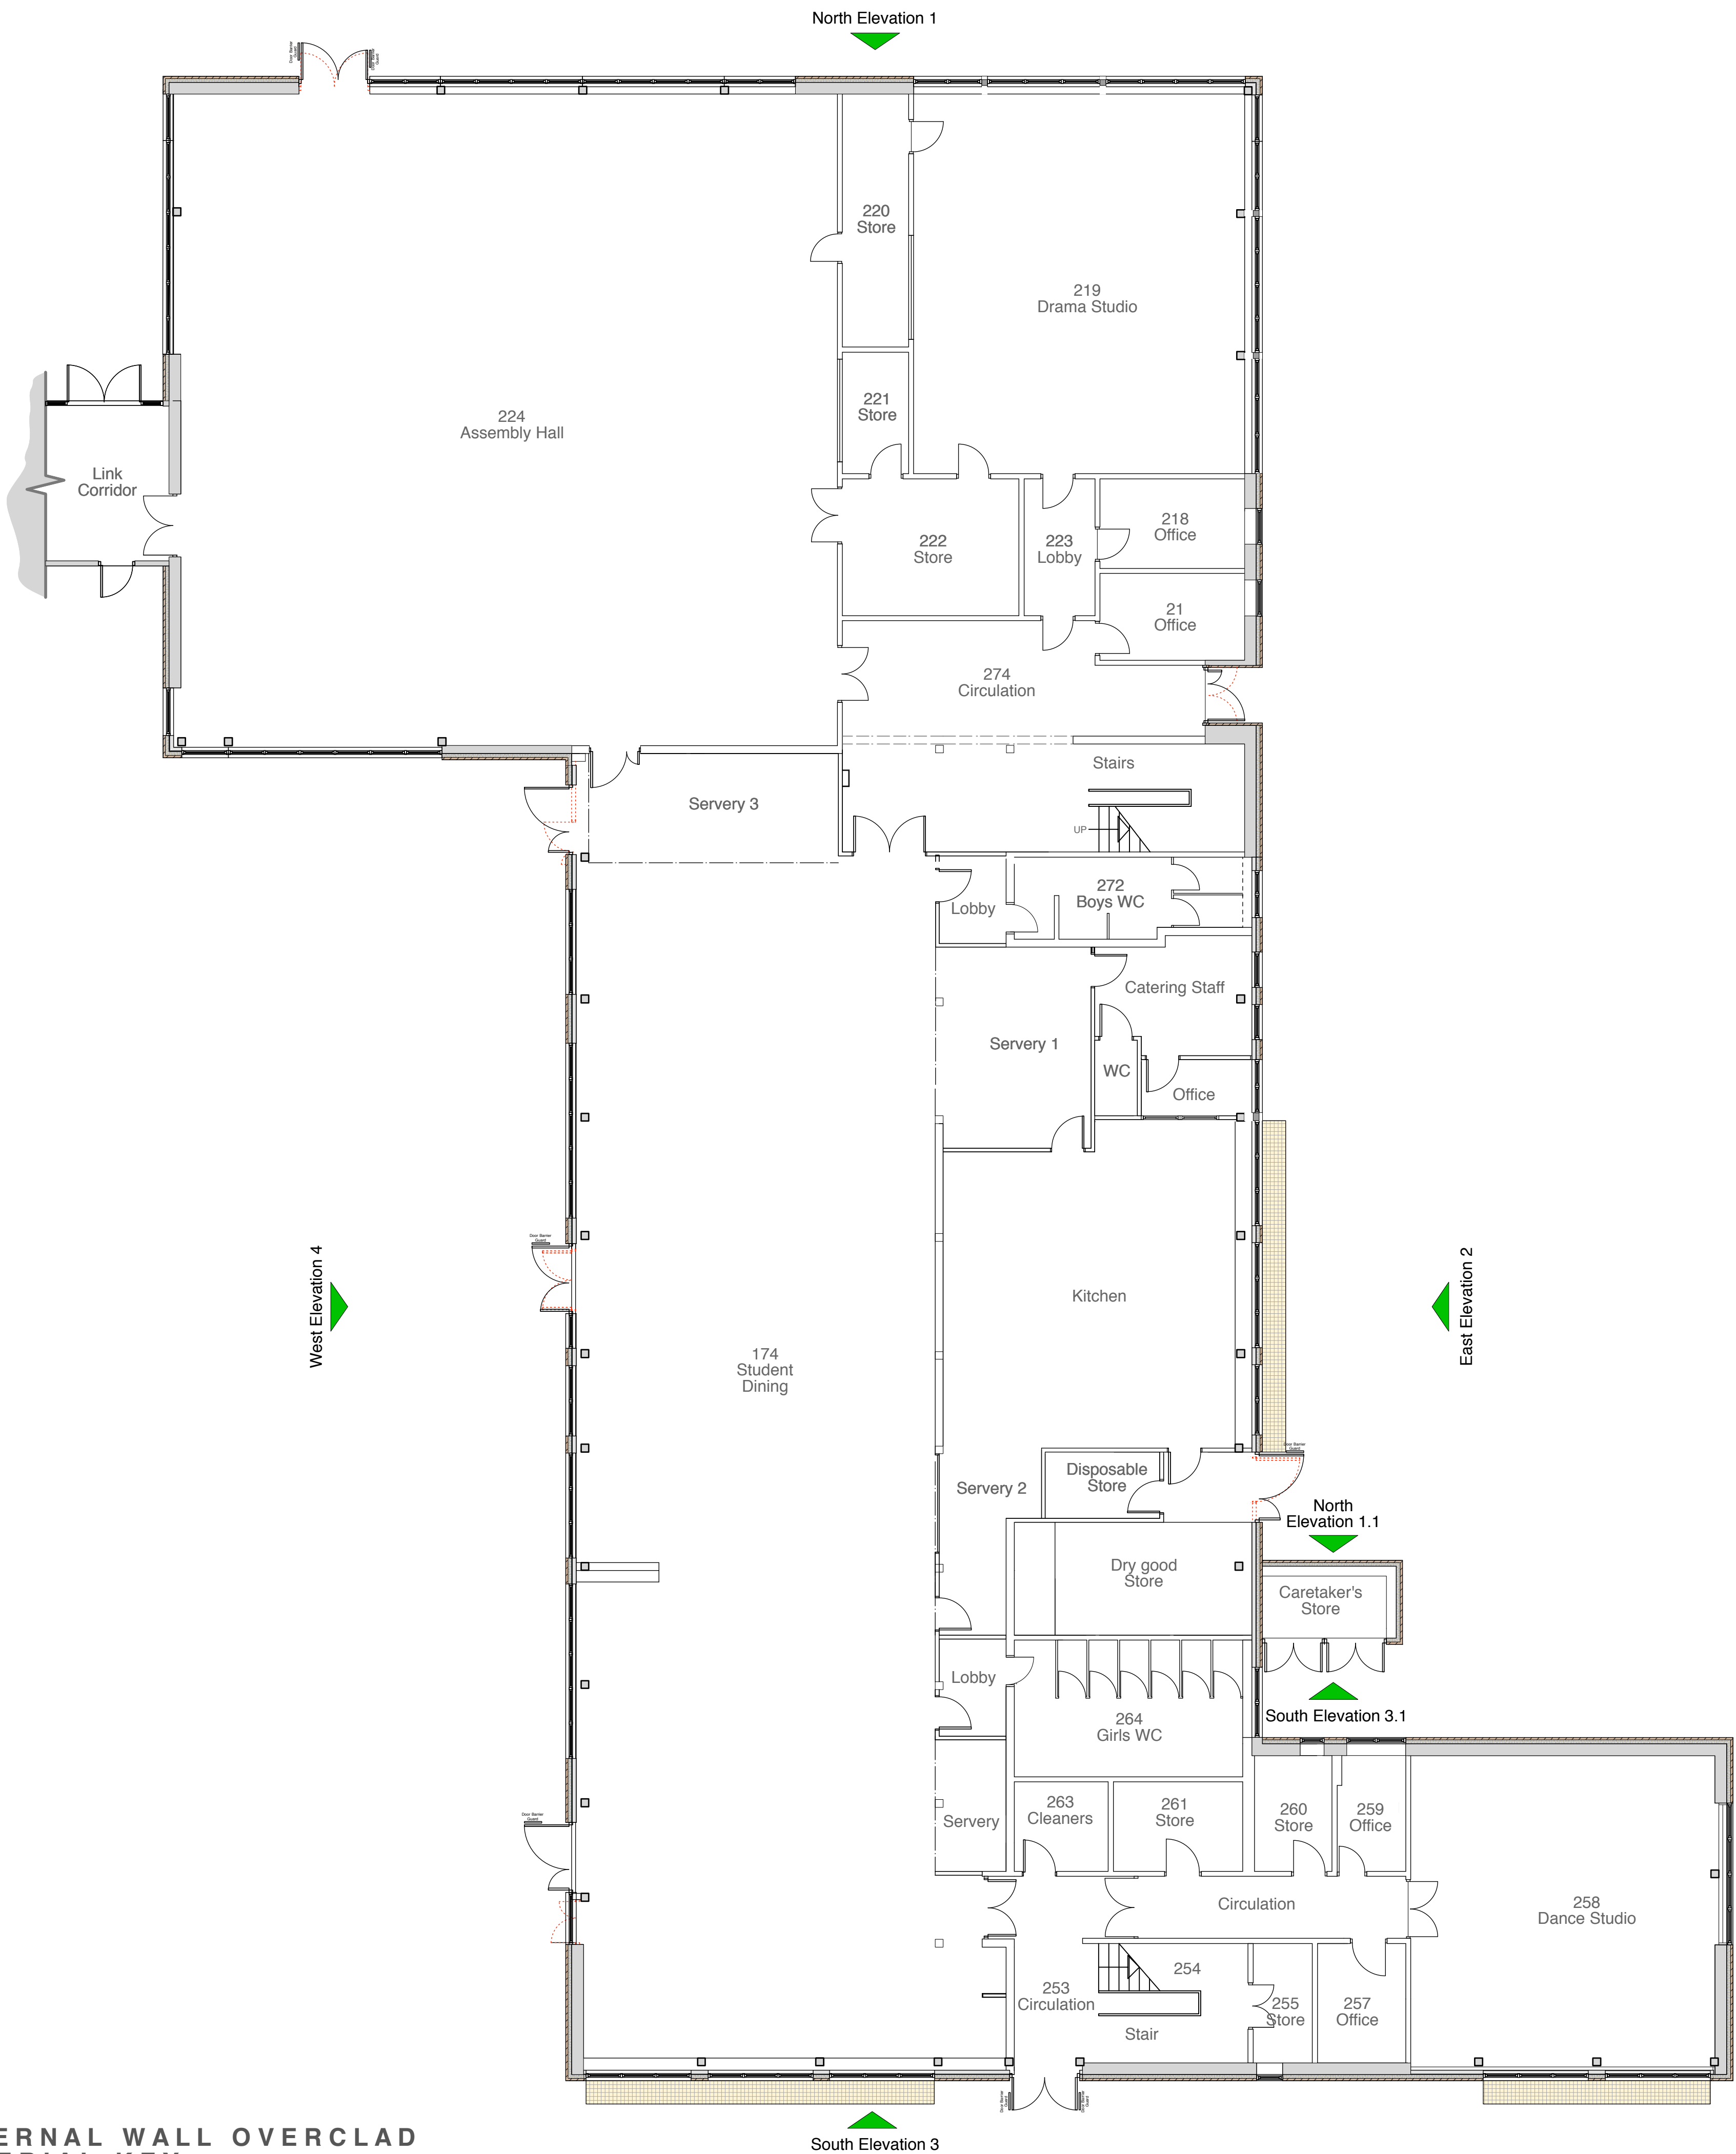


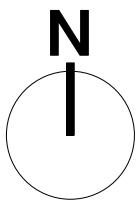

EXTERNAL WALL OVERCLAD
MATERIAL KEY

- Proposed new insulated render overclad walling system, finished with smooth texture through colour render. Colour: Off White
- Proposed new insulated brick slip overclad walling system. Laid in a mix of vertical & horizontal "Stack Bond" pattern. Facing brick Colour: Multi-Red
- Proposed new Marshalls Deterrent Paving. To provide protection collision with open windows. Colour: Buff

PROPOSED GROUND FLOOR PLAN

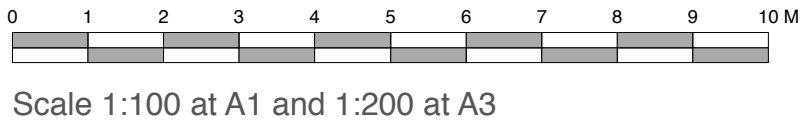

Chartered Architects
Chartered Building Surveyors
Interior Designers
CDM Services
Unit 1 Lakeside, Headlands
Business Park, Salisbury Road,
Ringwood BH24 3PB
+44 (0)1425 472 833
www.kendallkingscott.co.uk

Project
Cowplain School
Recladding of SCOLA Building
Client
Cowplain School
Scale
AS SHOWN
Paper Size
A1
Filename
160398.vwx

Rev Date By Ap Note
Drawing Title
Proposed Ground Floor Plan
Project Number
Drawing Number - Revision
160398 L(P)05
Date
20/9/16
Drawn
DM
Checked
AB
Status
PLANNING
Check all dimensions and levels on site

Only to be used on the site for which designed. The electronic transmission of design information contained in this drawing is correct and intended as the user's risk and Kendall Kingscott Ltd. will have no liability for any errors or inaccuracies arising from it. The production of amended or updated information from the said design information by the user is entirely the responsibility of the user and Kendall Kingscott Ltd. shall have no responsibility in respect thereof.