


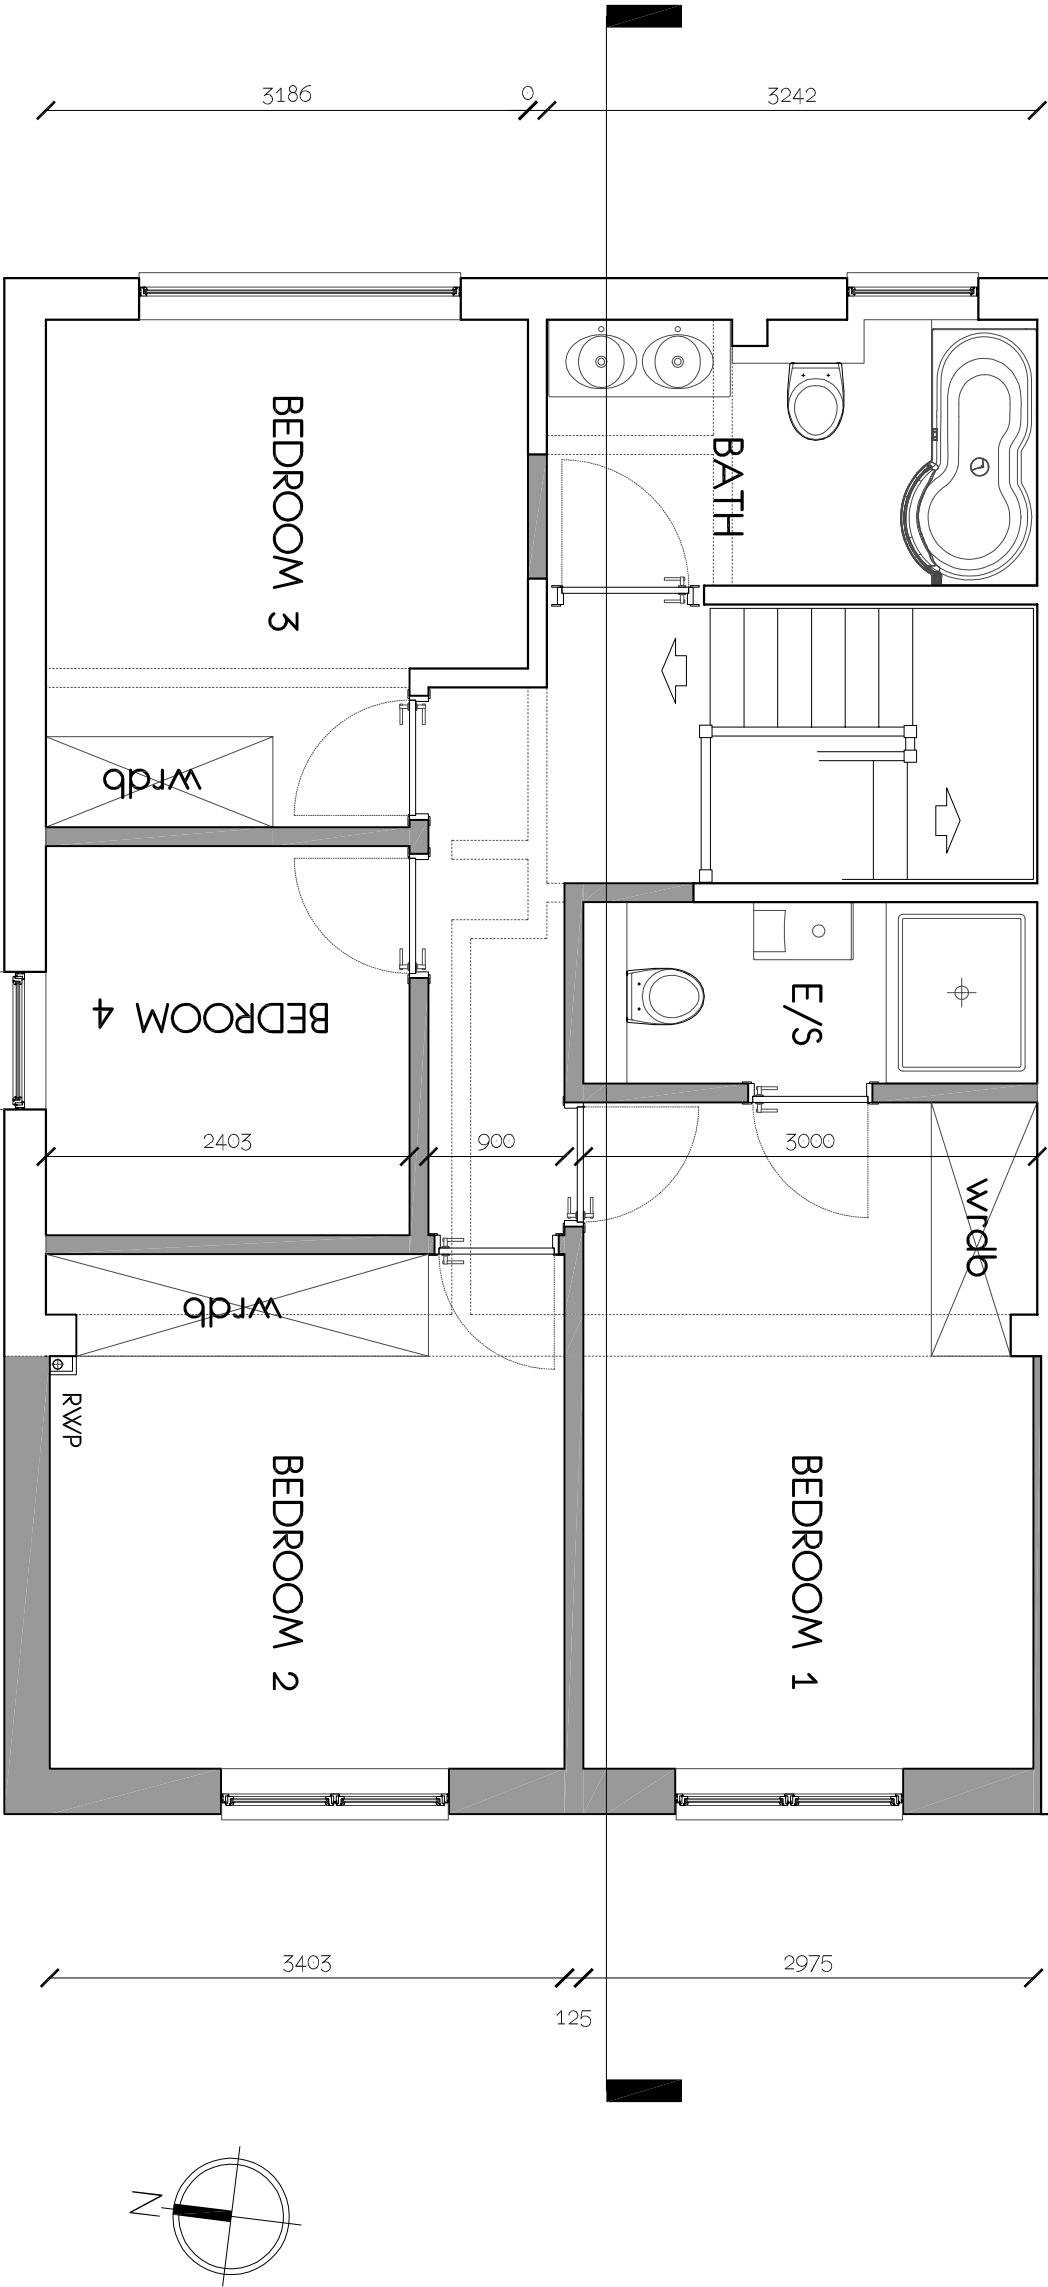

PROPOSED FIRST FLOOR
1:50

Tony Oldfield Architects

Unit 5 Freemantle Business Centre
152 Millbrook Road East
SOUTHAMPTON SO15 1JR
Tel : 023 80 236 165
Fax : 023 80 632 466
Email : adol@oldfieldarchitect.co.uk
kourosi@oldfieldarchitect.co.uk



Revision

Date

Client

Mr WAYNE FINN

Project

PROPOSED ROOF EXTENSION @
11 DELIUS WALK, WATERLOOVILLE

Drawing Title

FIRST FLOOR PLAN PROPOSED

Scale 1:50

Drawn KOUROSH

Date FEB 2016

Checked

Project Number

160106

Drawing No

PRO6

Revision

© This drawing bears a Copyright & must not be reproduced without prior permission from Tony Oldfield Architects Ltd.
Any discrepancies should be reported to Architect.