



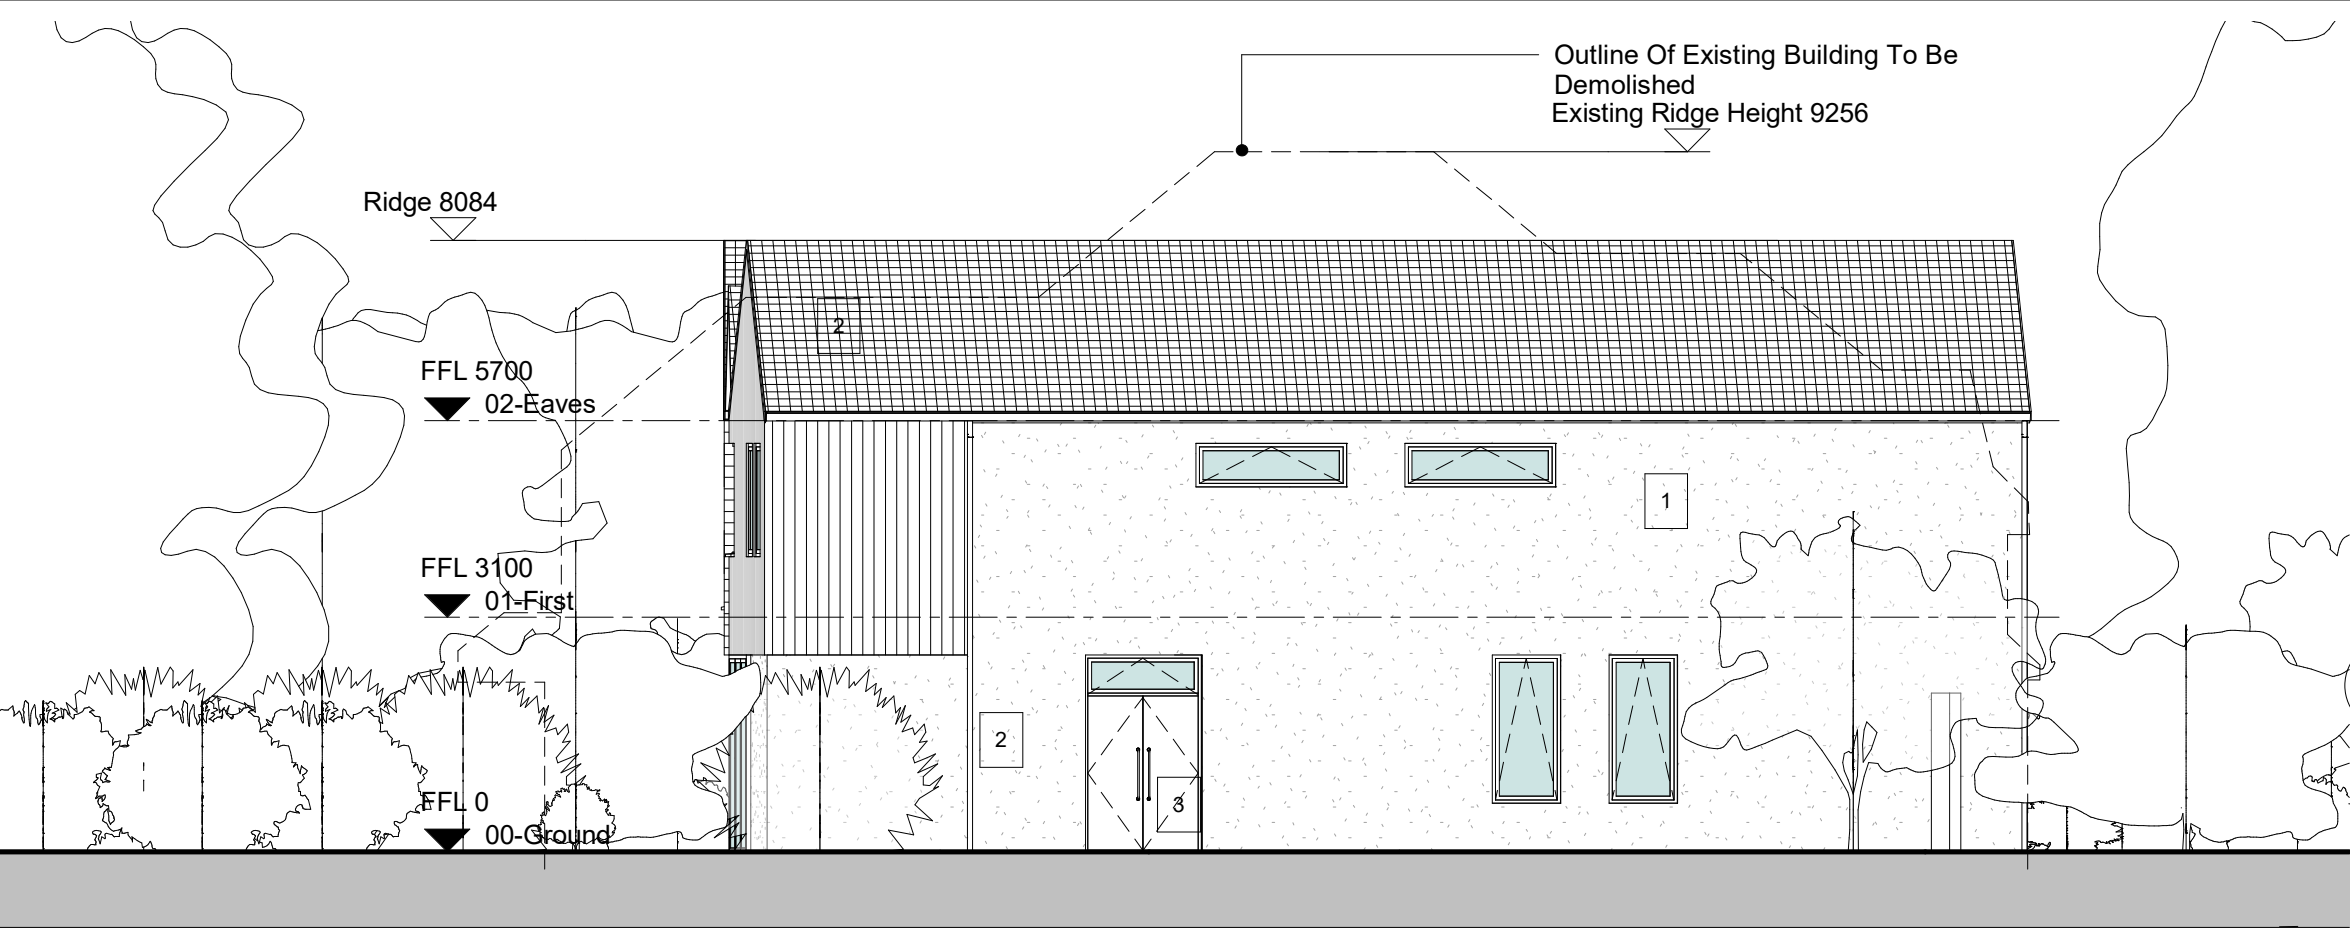

This drawing is the copyright of Cover Storey Architects LLP
All dimensions must be verified on site prior to construction.
Do not scale this drawing except for Planning Application purposes.

Rev	Amendments	by	chkd	Date

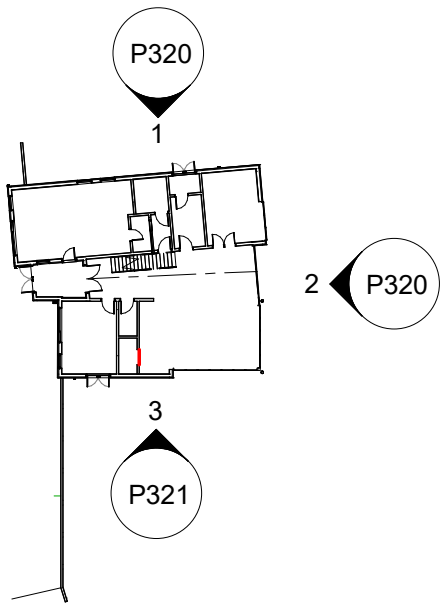

North Elevation

1 : 100

KEY PLAN




East Elevation

1 : 100

Materials Key

- 1 Western Red Cedar Cladding
- 2 Insulated Sto Render (colour tbc)
- 3 Aluminium Doors / Windows
- 4 Aluminium Curtain Wall
- 5 Feature Aluminium Corner Window
- 6 Natural Slates
- 7 Spandrel Panel. Colour: Duck Egg

 

Scale Bar 1:100@A3

Cover Storey
Architects

CSA Architects, 18 St Georges Avenue, Havant, Hampshire, PO9 2RX
E-mail: daniel@coverstoreyarchitects.co.uk - www.coverstoreyarchitects.co.uk
Tel: 07974764607

Project
Mr & Mrs Barber
The Willows

Drawing Title
Elevations As Proposed - North & East

Drawing Status
PRELIMINARY

Scale
1:100
@ A3

Drawn By	Checked By	Date
DJS	SS	April 16

Project No.	Drawing No.	Revision
16101	P320	

Cover Storey Architects LLP - Registered No. OC407535