


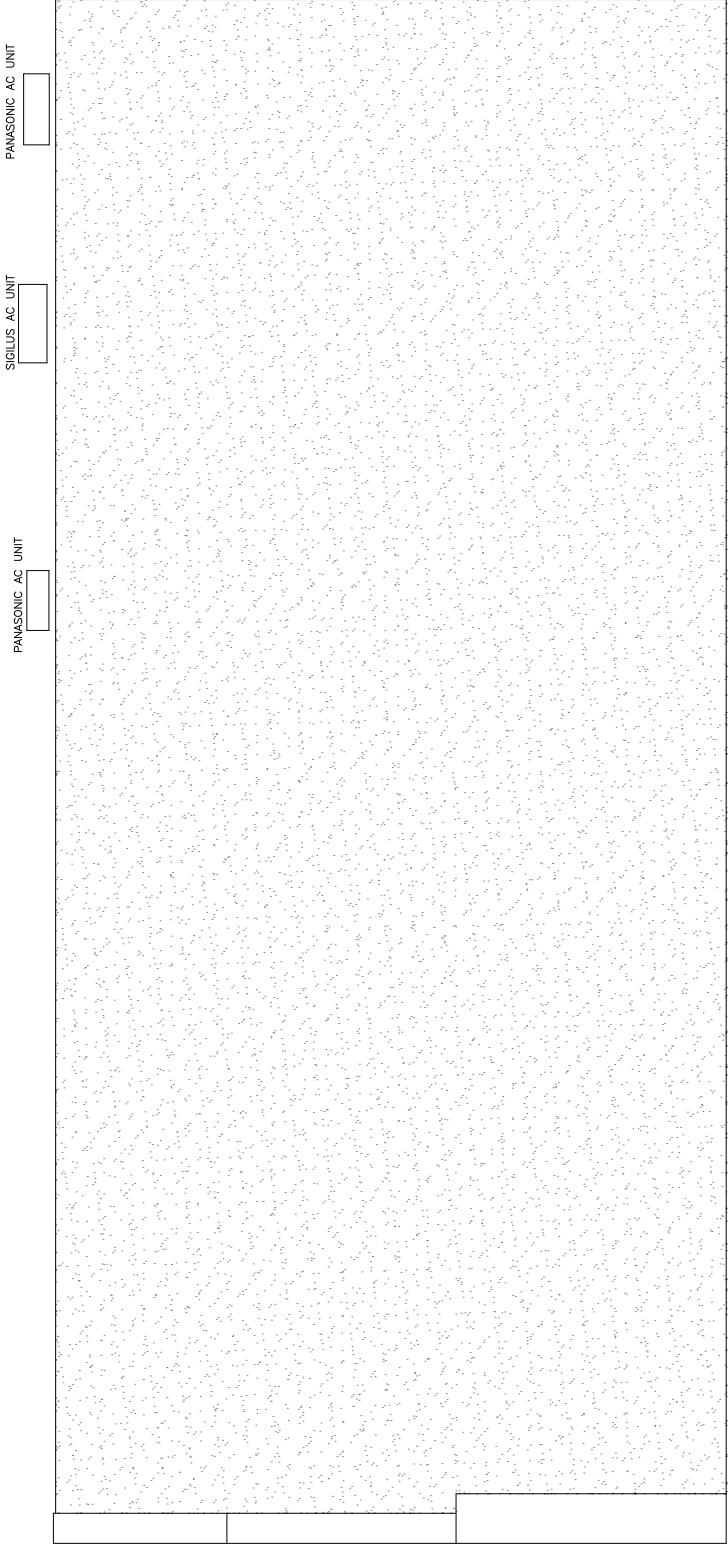

Existing Roof Plan

Shop



Copyright is reserved by GBS Designs and is issued on the condition that it is not copied or disclosed by or to any unauthorised persons without prior consent in writing from GBS Designs. All dimensions to be checked on site All structural elements to be specified by a suitably qualified structural engineer.	REV	DESCRIPTION			DRAWN	DATE	Drawing Ref		Drawing Title	
	-	Initial design			GBS	09.04.21	5056CRERDCR 08		External Coldroom at	
	A	Revisions to map style drawings			GBS	14.04.21	Scale at A2	Scale at A4	50 to 56 Creek Road,	
	B	Compressor units added to scheme with appropriate additions			GBS	04.05.21	1:50	1:100	Hayling Island,	
							Date		Hampshire,	
							09 APRIL 2021		PO11 9DQ.	
							Drawn by		GBS	