



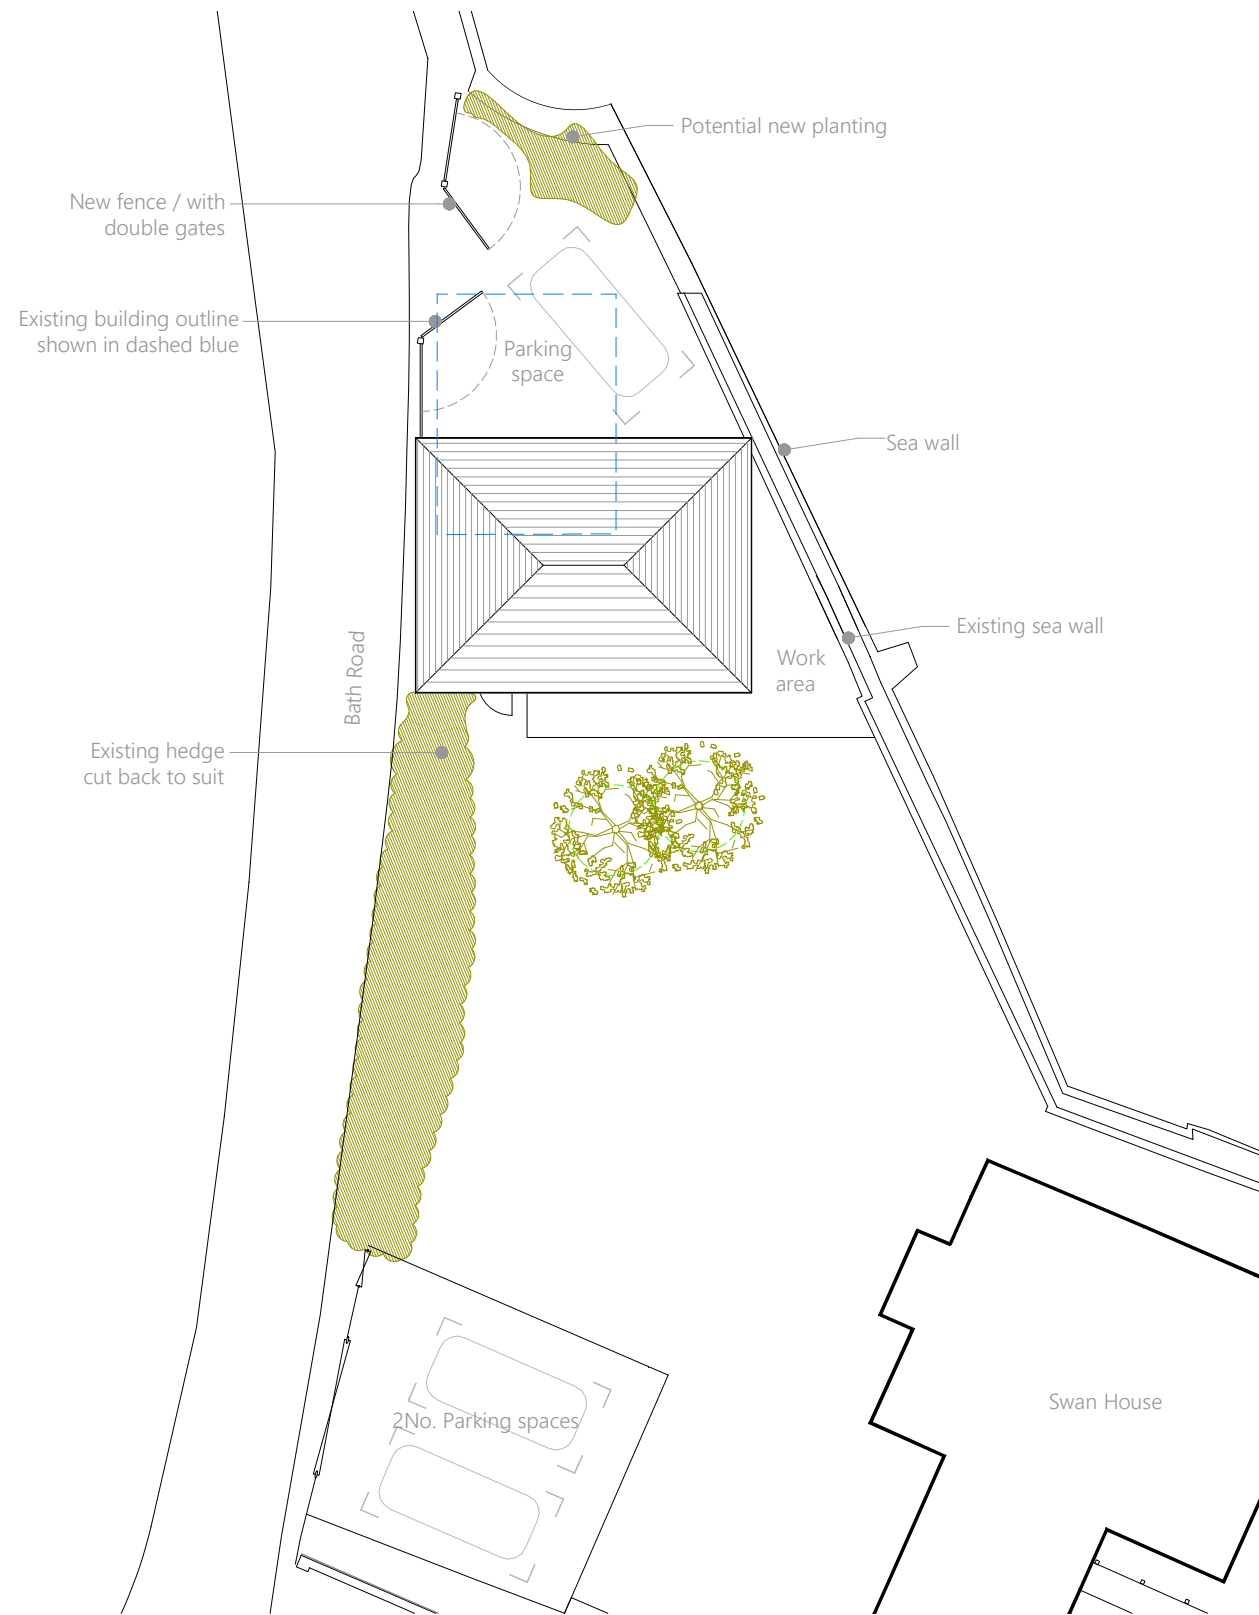


Site Plan

Scale 1:200

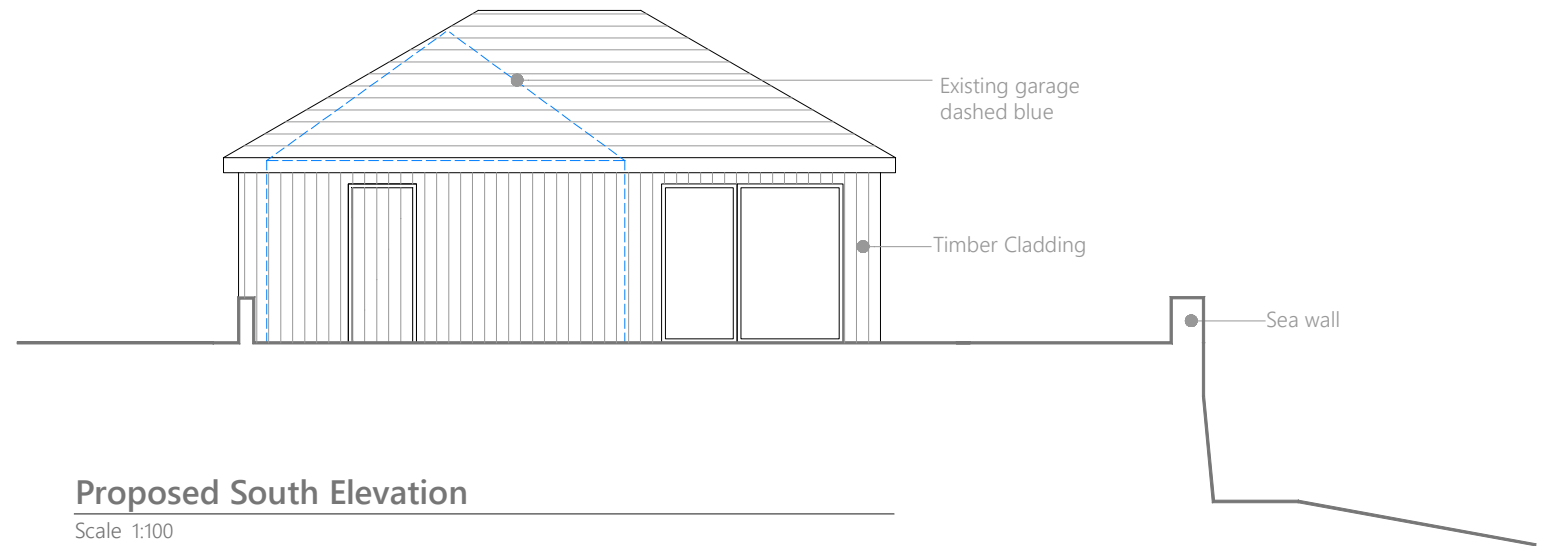

Proposed South Elevation

Scale 1:100

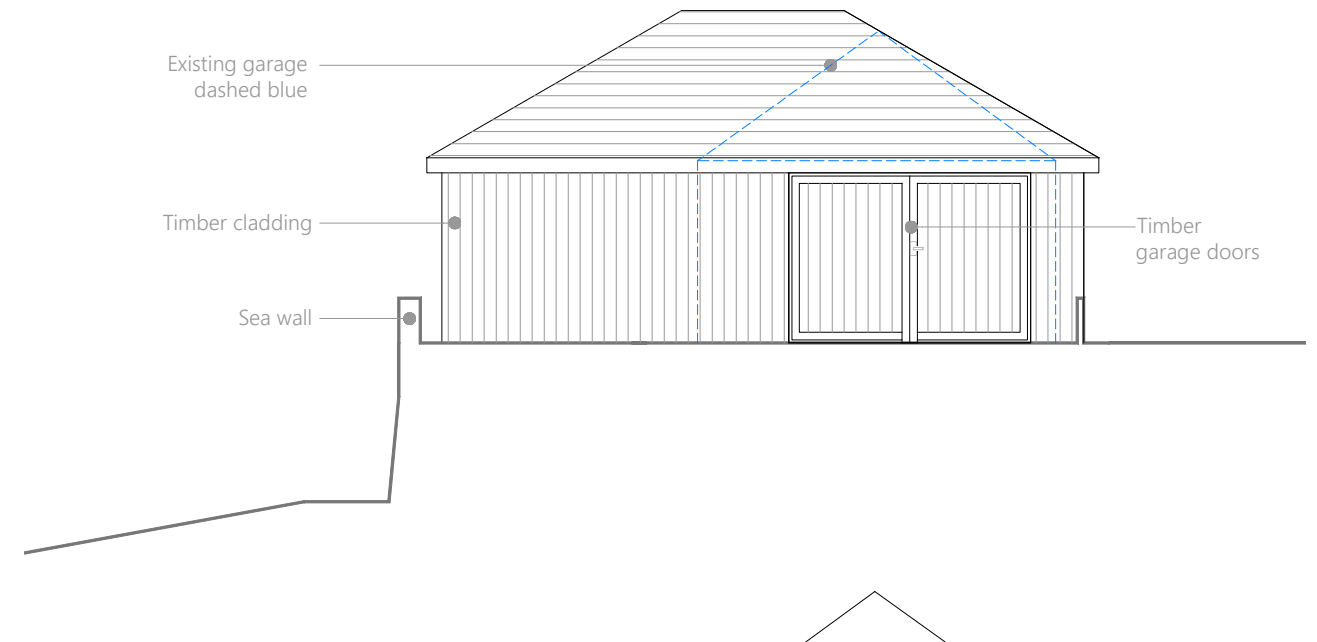

Proposed North Elevation

Scale 1:100



This drawing is copyright of more than architecture ltd ©

CLIENT **Mr & Mrs Bailey**
 PROJECT **Swan House, Bath RD, Emsworth**
 DRAWING TITLE **Proposed Site Plan & Elevations**

DATE **February 2016**
 DWG NO. **112 1.211**
 SCALE **@ A3**
 REVISION **04**
 DATE **18.04.16**

NOTES
 This drawing is copyright and shall not be reproduced nor used for any other purpose without the written permission of the architects. This drawing must be read in conjunction with all other related drawings and documentation. Permission is granted to scale from this drawing for the purposes of Local Authority Planning Approval only. Please verify that the information is correctly printed to scale by checking the control bar.



RIBA
 Chartered Practice
 more studio halls orchard barn
 apuldrum PO20 7FD
 +44 (0) 1243 214 204
 mail@randelldesigngroup.com
 www.randelldesigngroup.com

1:1 0mm 20 40 60