



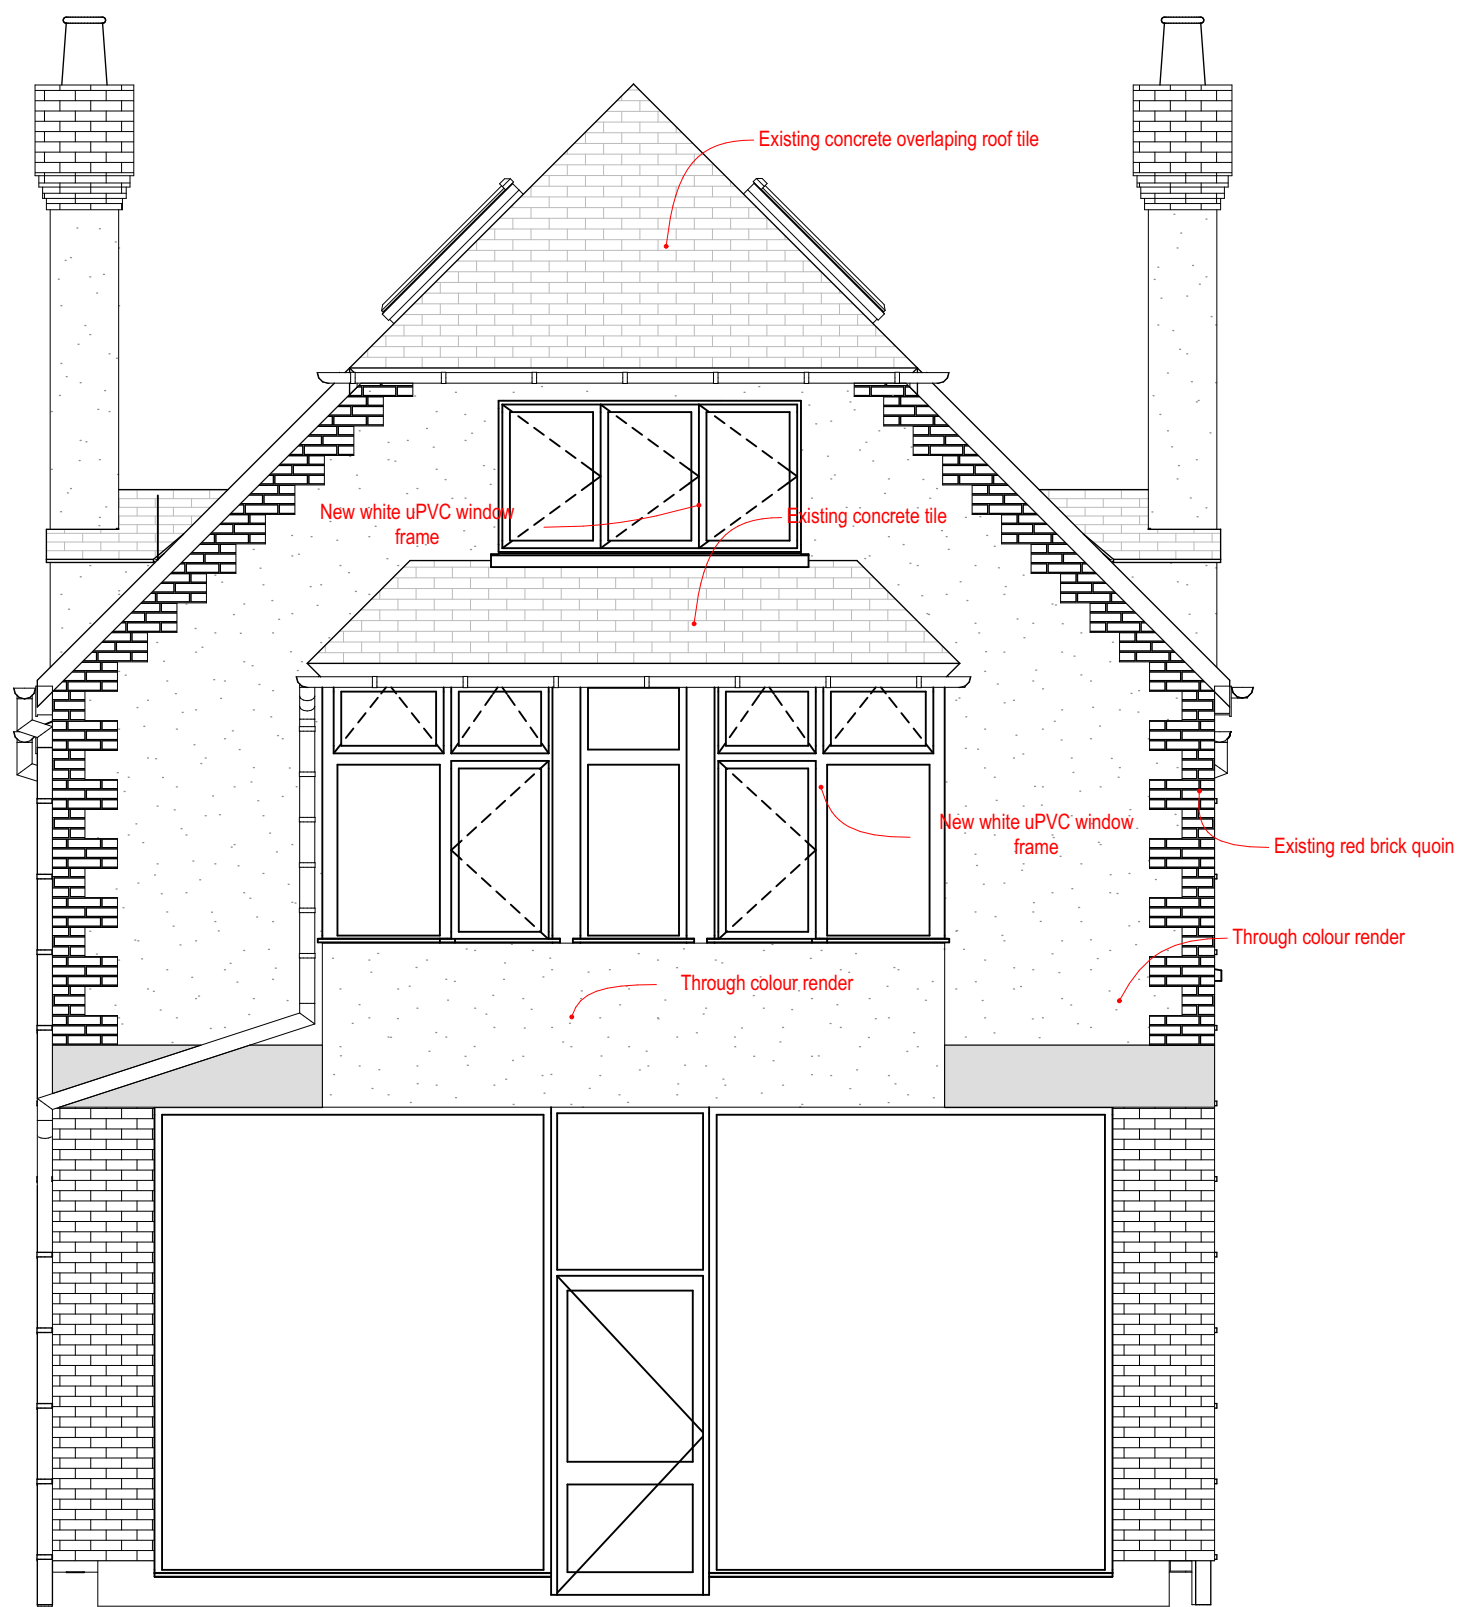


South Elevation

1:50

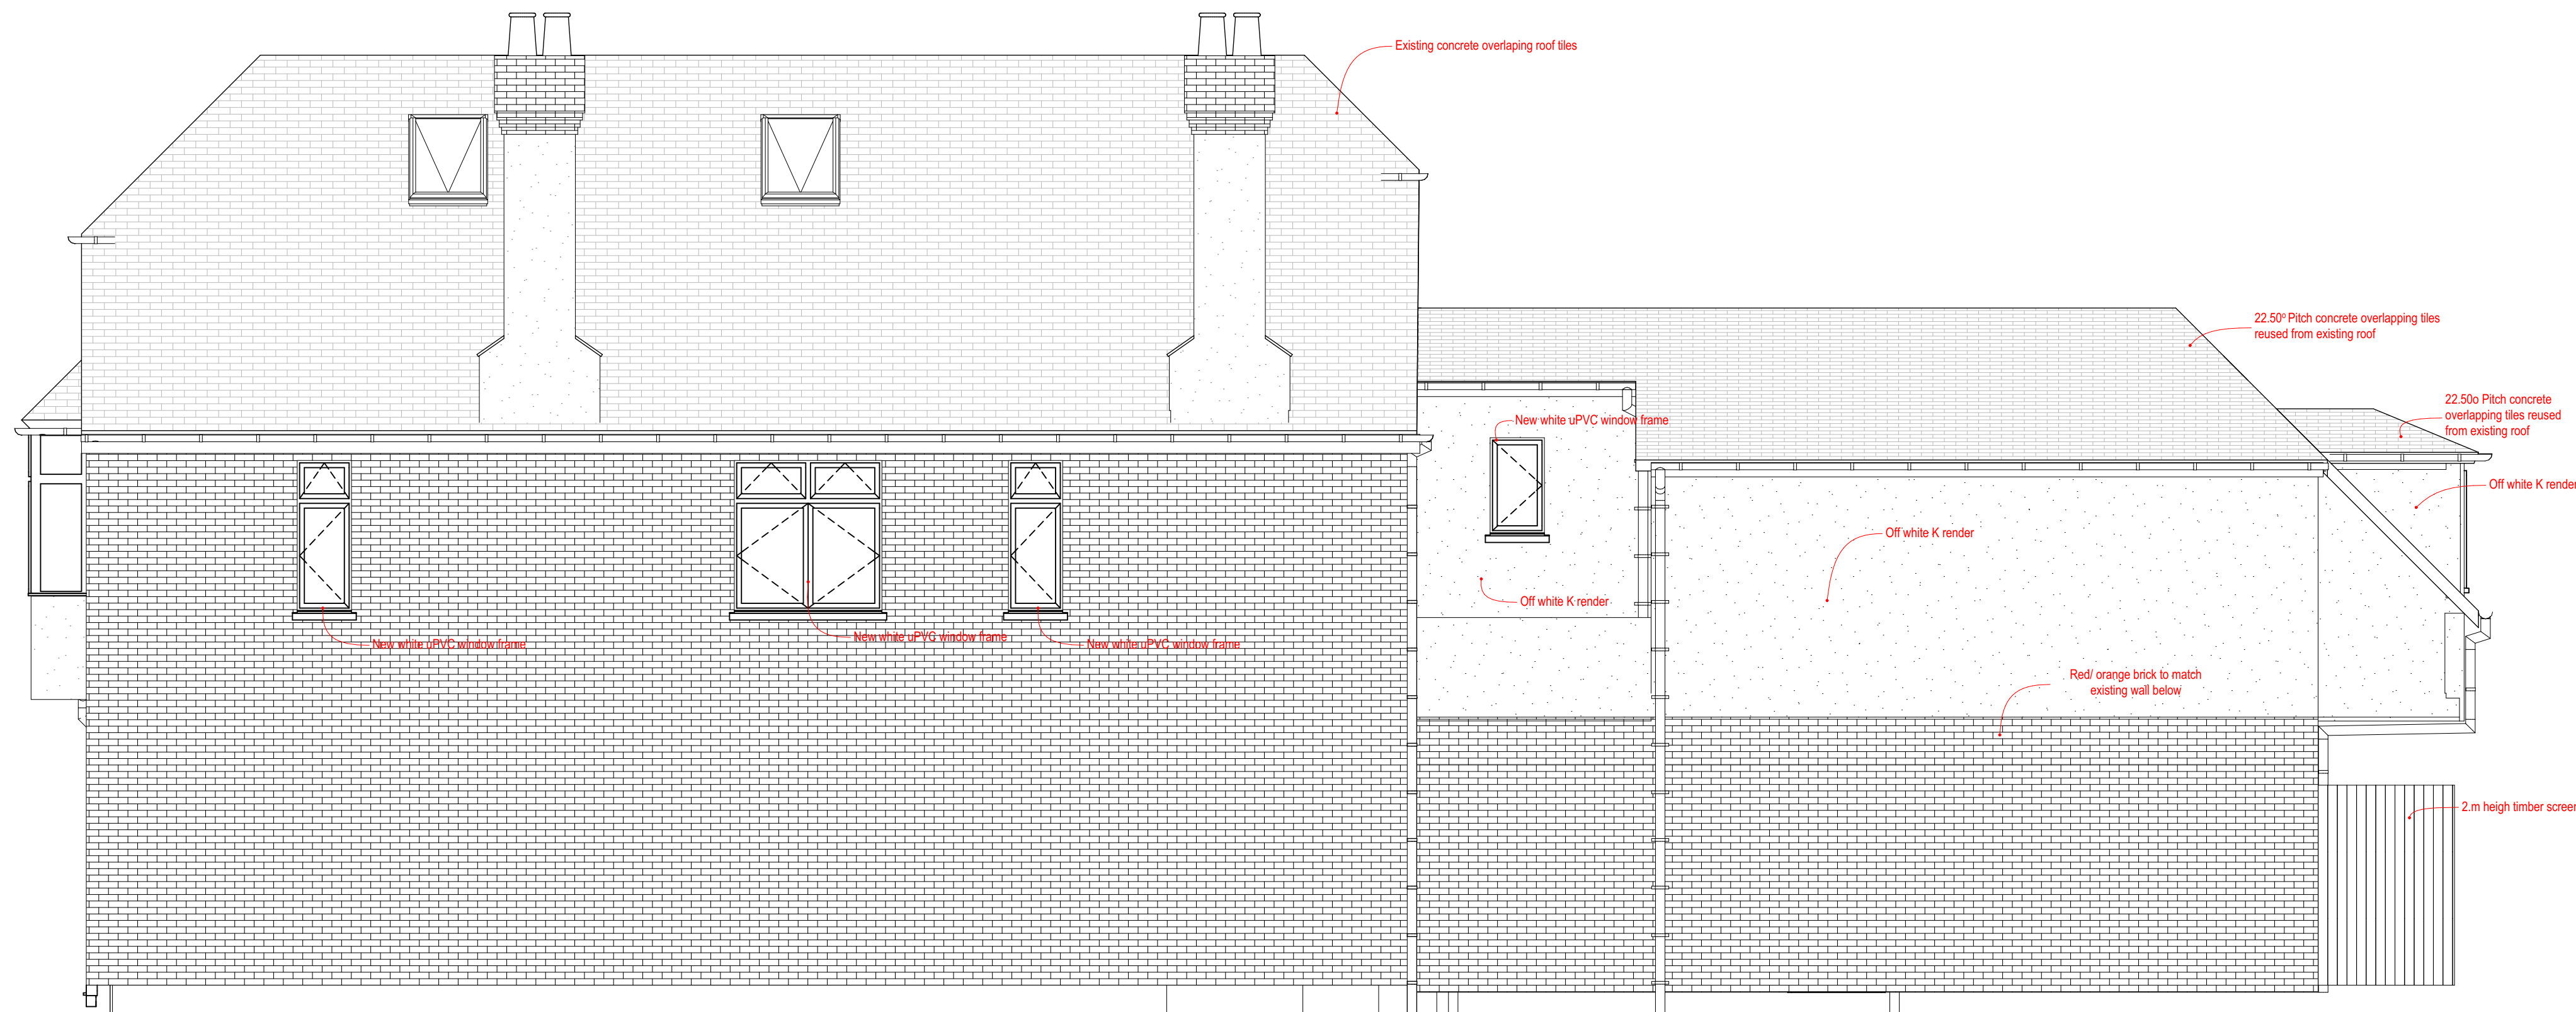


East Elevation

1:50

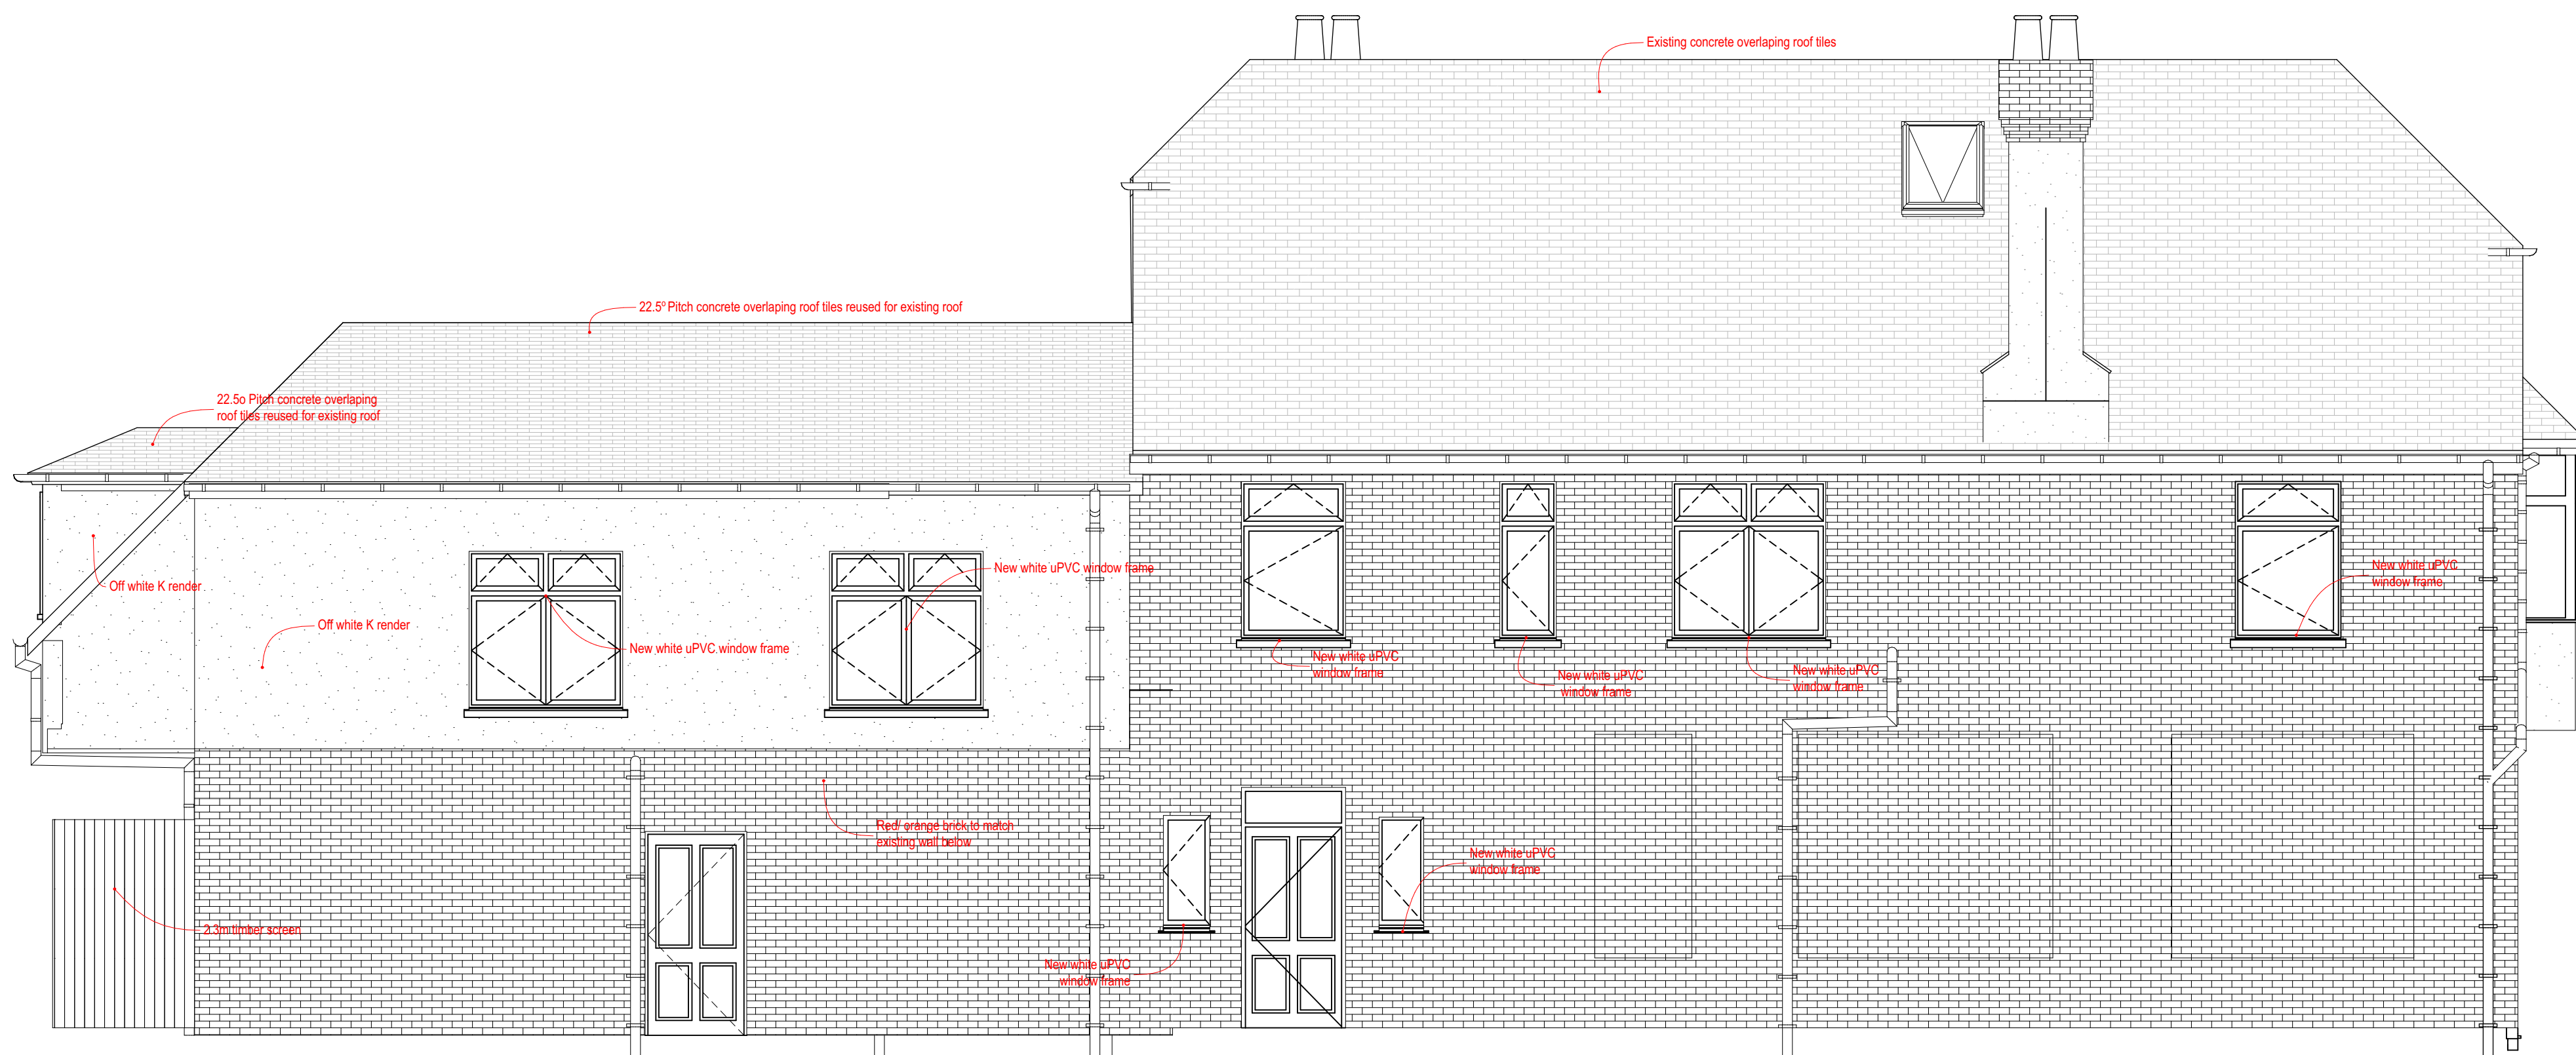


West Elevation (1)

1:50

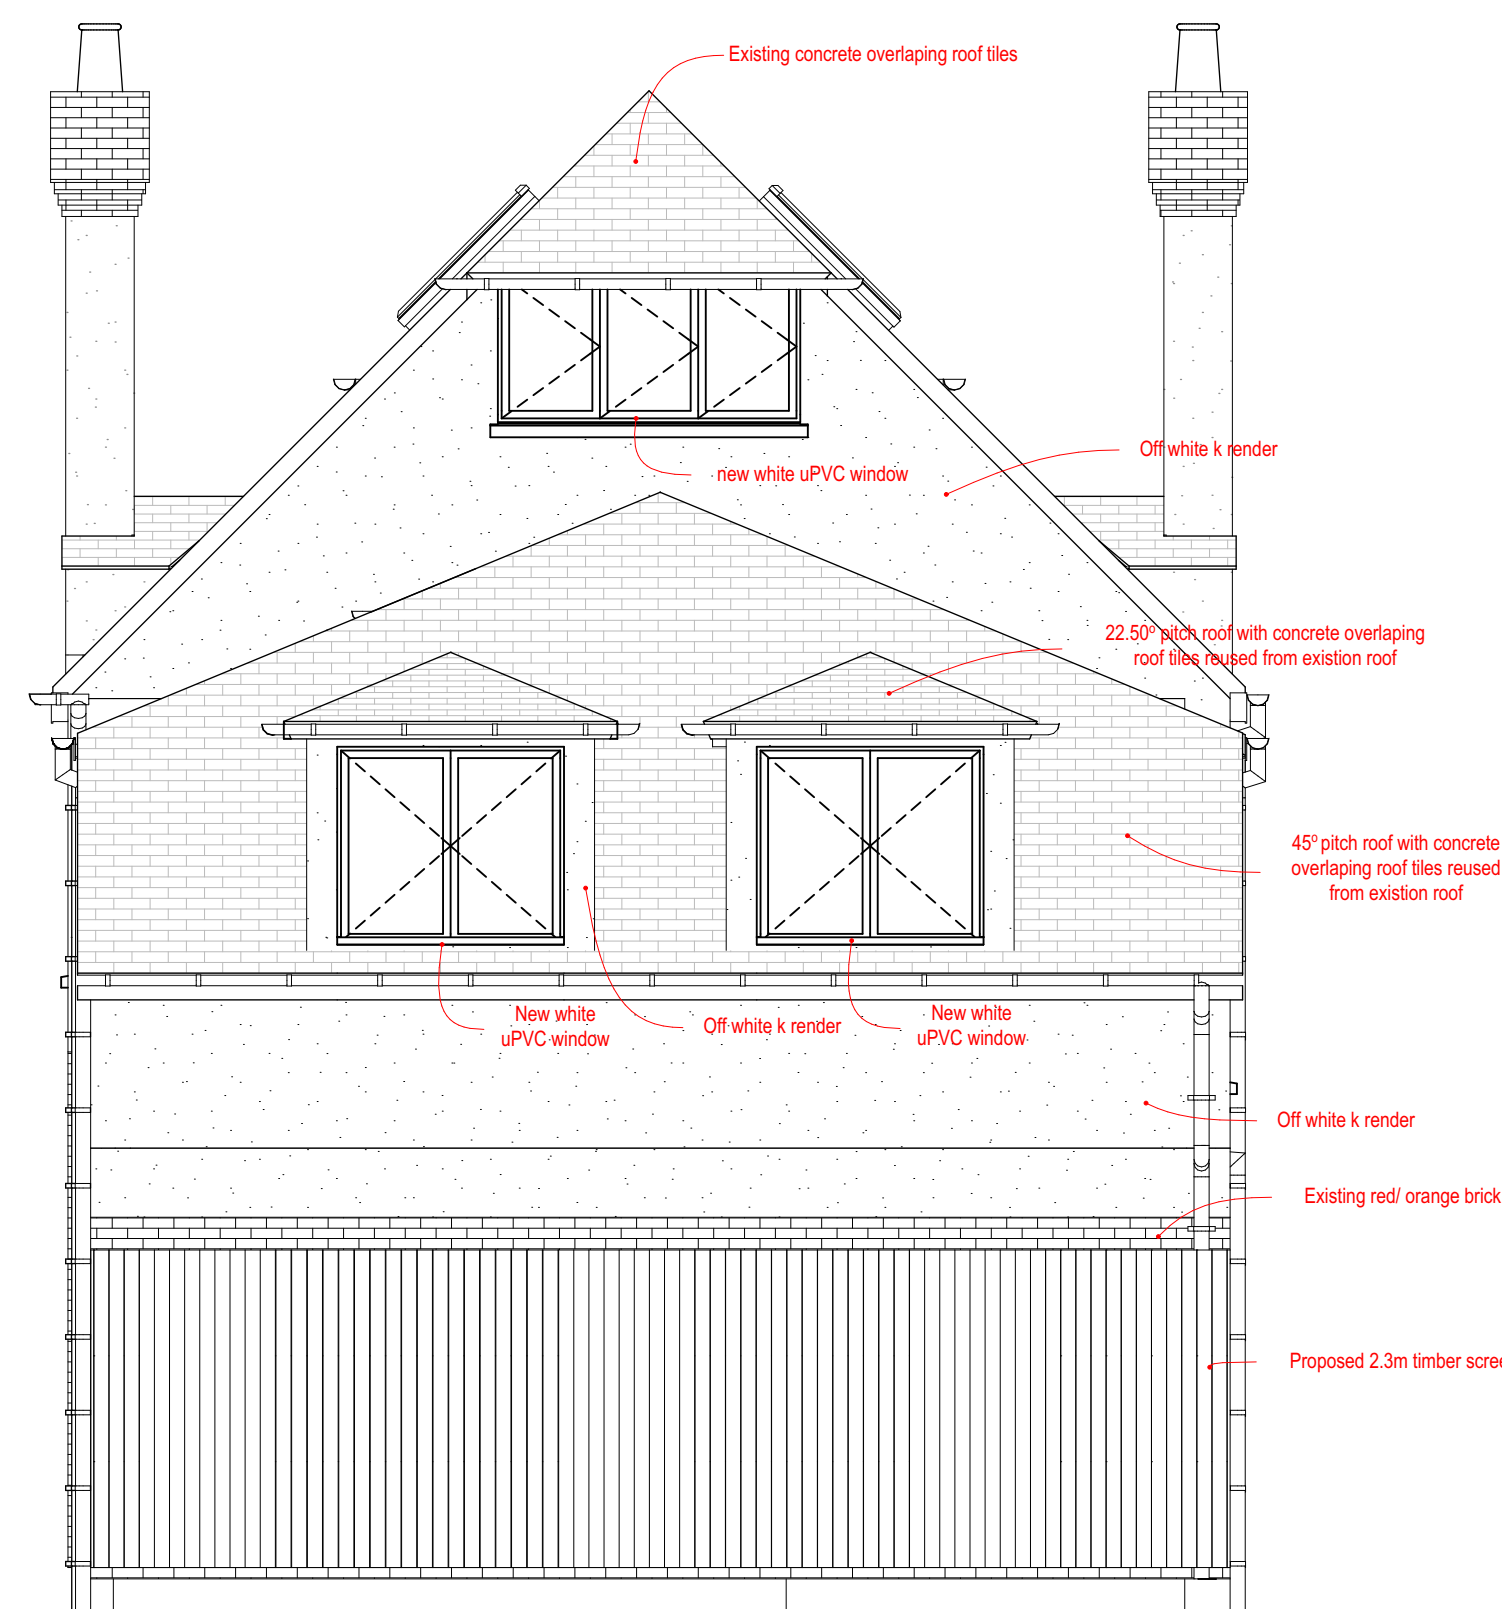

North Elevation

1:50

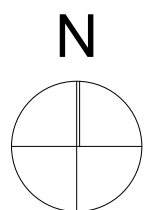

revisions & notes: B : 11.05.16 : NWM : Sections A-A, B-B & C-C
D : 06.06.16 : NWM : Issued for tender
E : 14.06.16 : NWM : Planning

project: 98 Bedhampton Road

drawing name: Elevations As Proposed

status: TENDER
date: 14.06.16
scale: 1:50 @A1
drawn: NWM

pwparchitects
61 South Street, Havant, Hampshire PO9 1BZ
t: 023 9248 2494
e: design@pwp-architects.com
w: www.pwp-architects.com

Project No. **5336**
drawing No. **1003** rev **E**

Note: All dimensions to be checked on site by the contractor before fabrication and erection. Figured dimensions to be taken in preference to scaled dimensions. This drawing is the copyright of the architects and must not be reproduced or used without their express consent, except for the purposes of a planning application. Electronic issue of this drawing to be confirmed by paper hard copy only.