



Existing Ground Floor Plan
1 : 50 @ A3

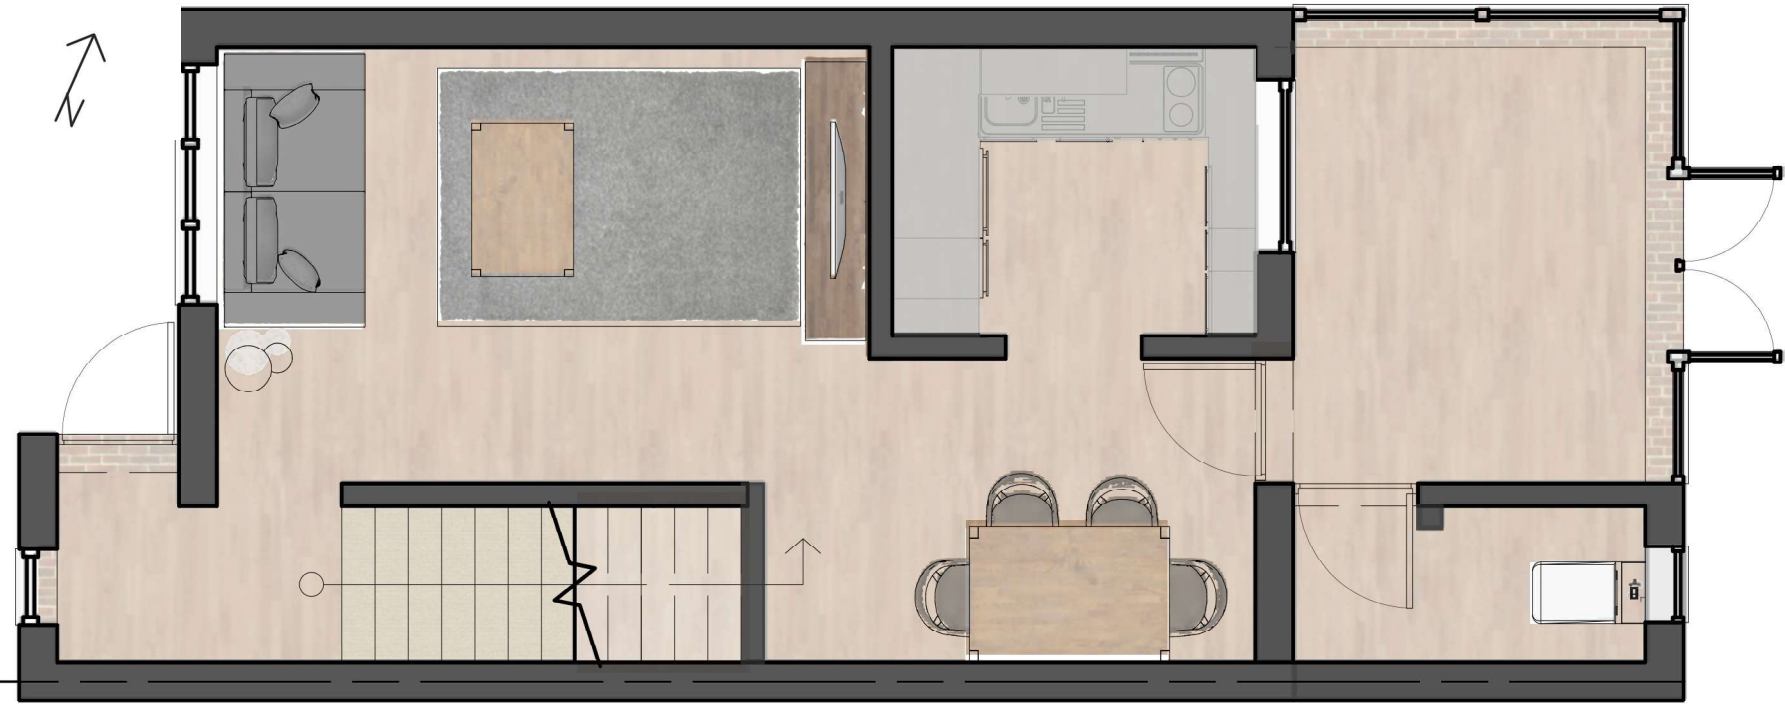

Party Wall

6 Metre Permitted Development Line

Existing First Floor Plan
1 : 50 @ A3

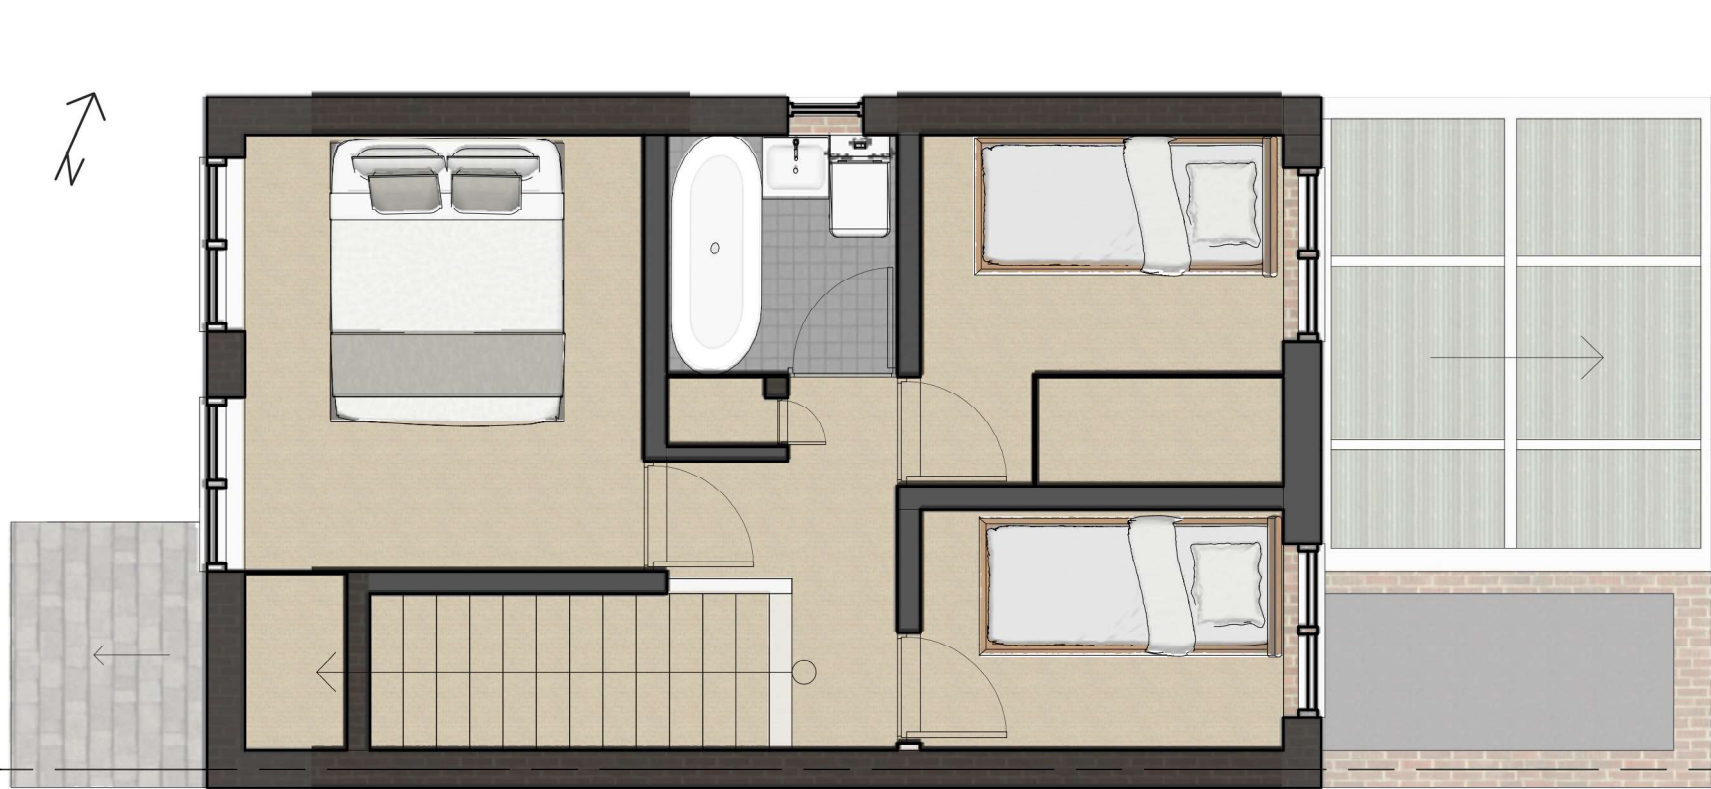

Party Wall

6 Metre Permitted Development Line

Do not scale. Schematic drawings, all dimensions subject to site survey.

THIS DRAWING IS THE COPYRIGHT
2021 OF PEPPER CONSULTING.

Rev	Date	Notes	By
PePPER ARCHITECTURAL DESIGN CONSULTANTS & PROJECT MANAGEMENT			
Client:		Mr and Mrs Handley.	
Project:		30 Holst Way Waterlooville Hampshire PO7 5SJ Rear Extension	
Title:		Existing: Ground Floor Plan and First Floor Plan.	
Scale:		1 : 50 @ A3	Date: 26/02/2021
Drawn By:		FEP	Checked By: MP
Issue:		Lawful Development Certificate	

