




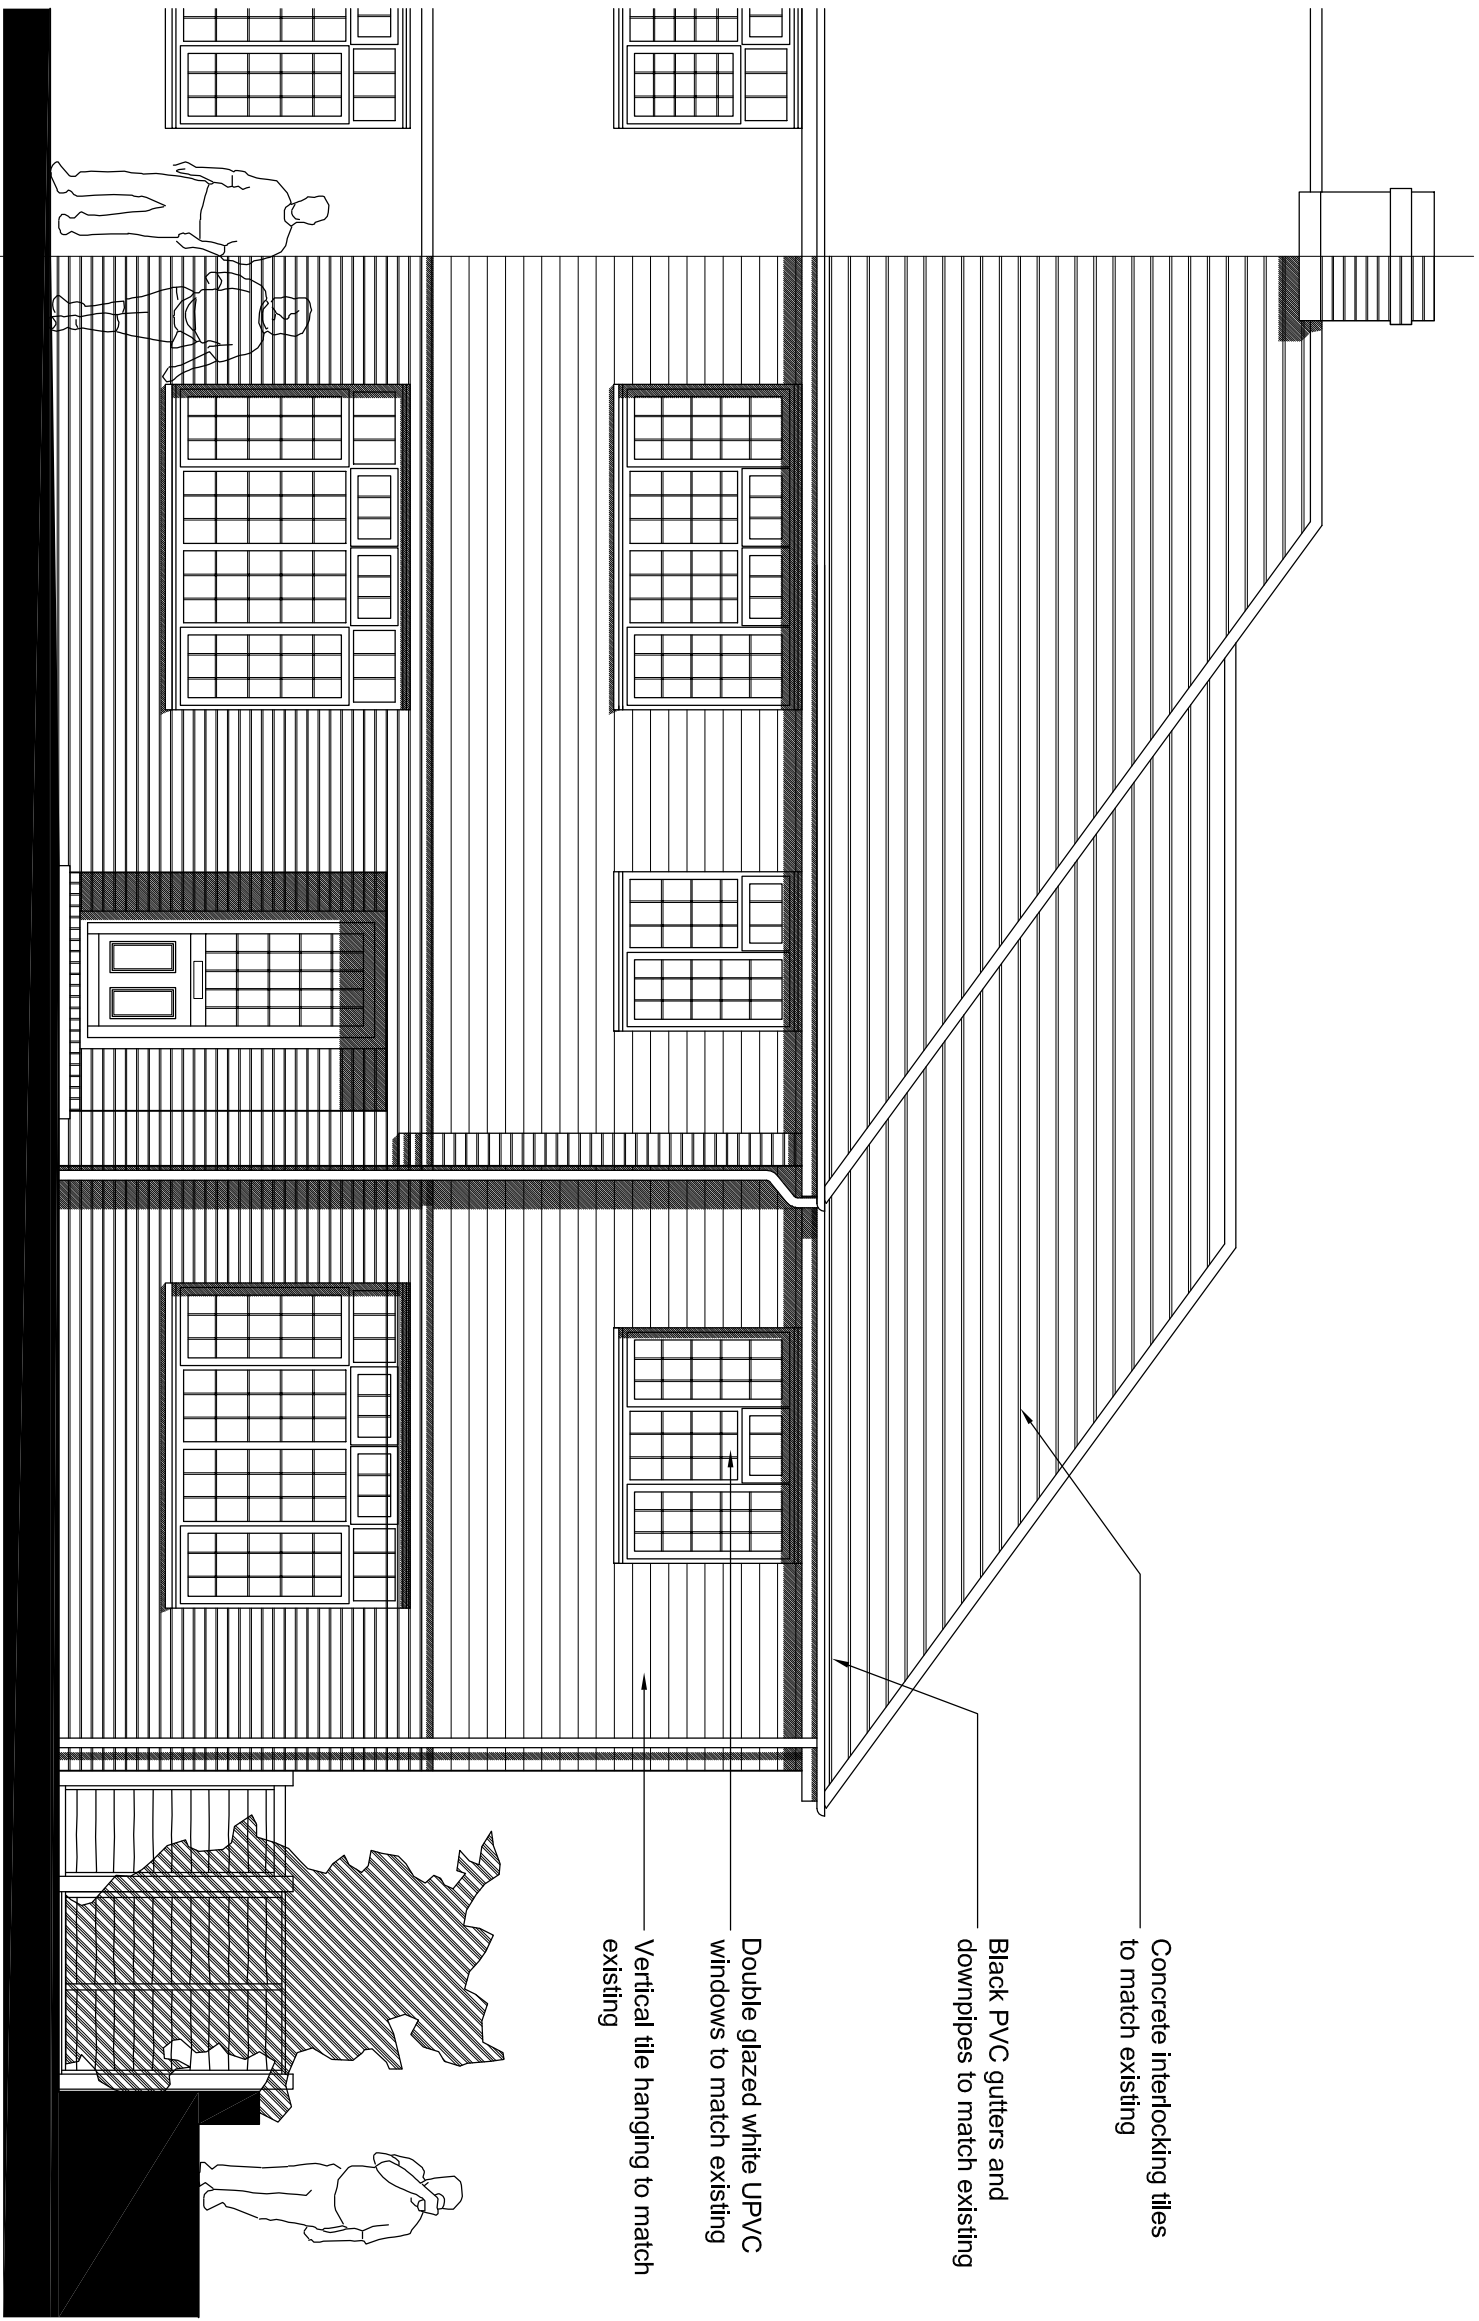


EAST ELEVATION
1:50

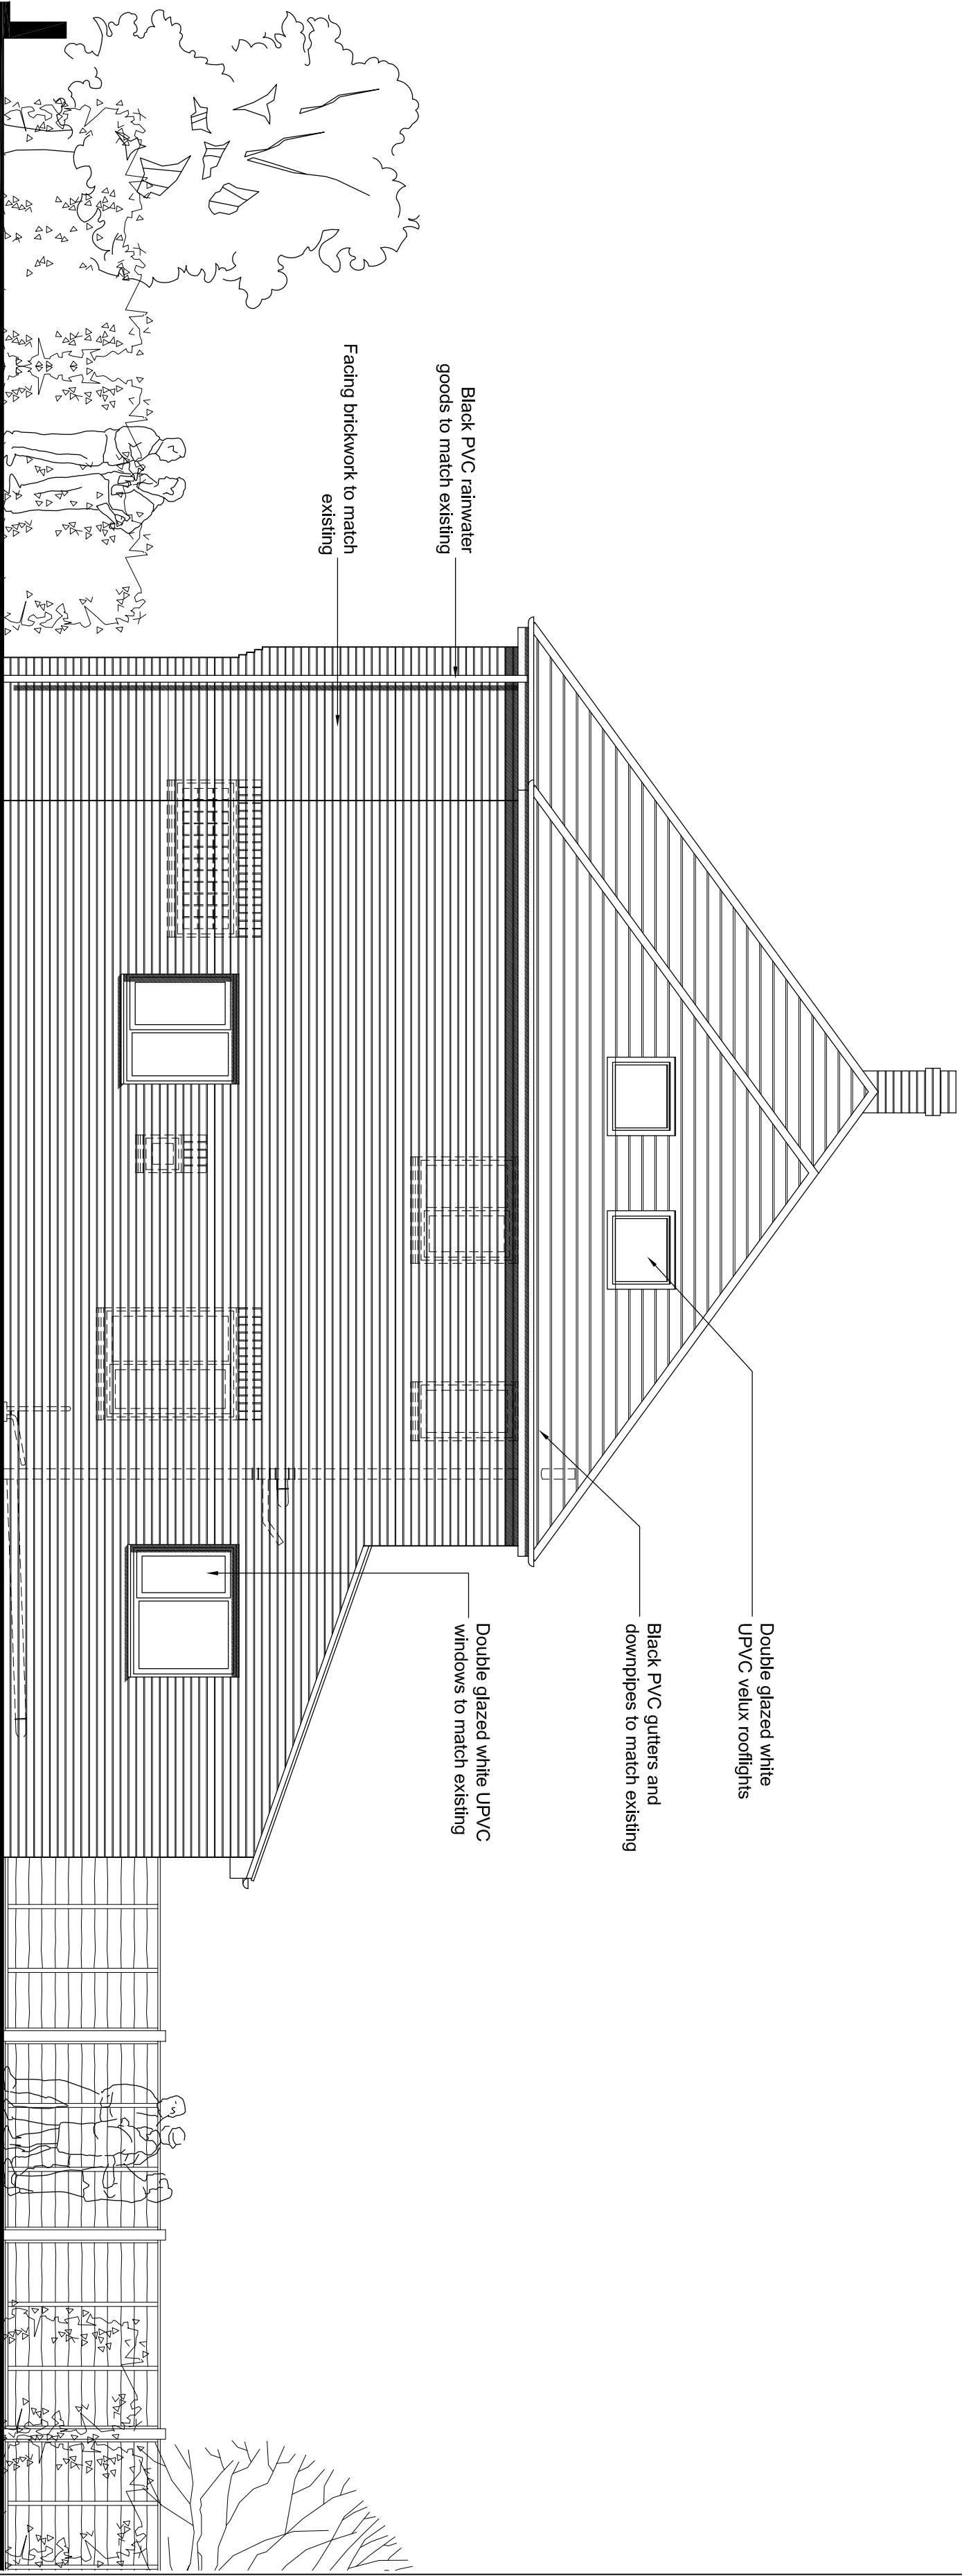

SOUTH ELEVATION
1:50

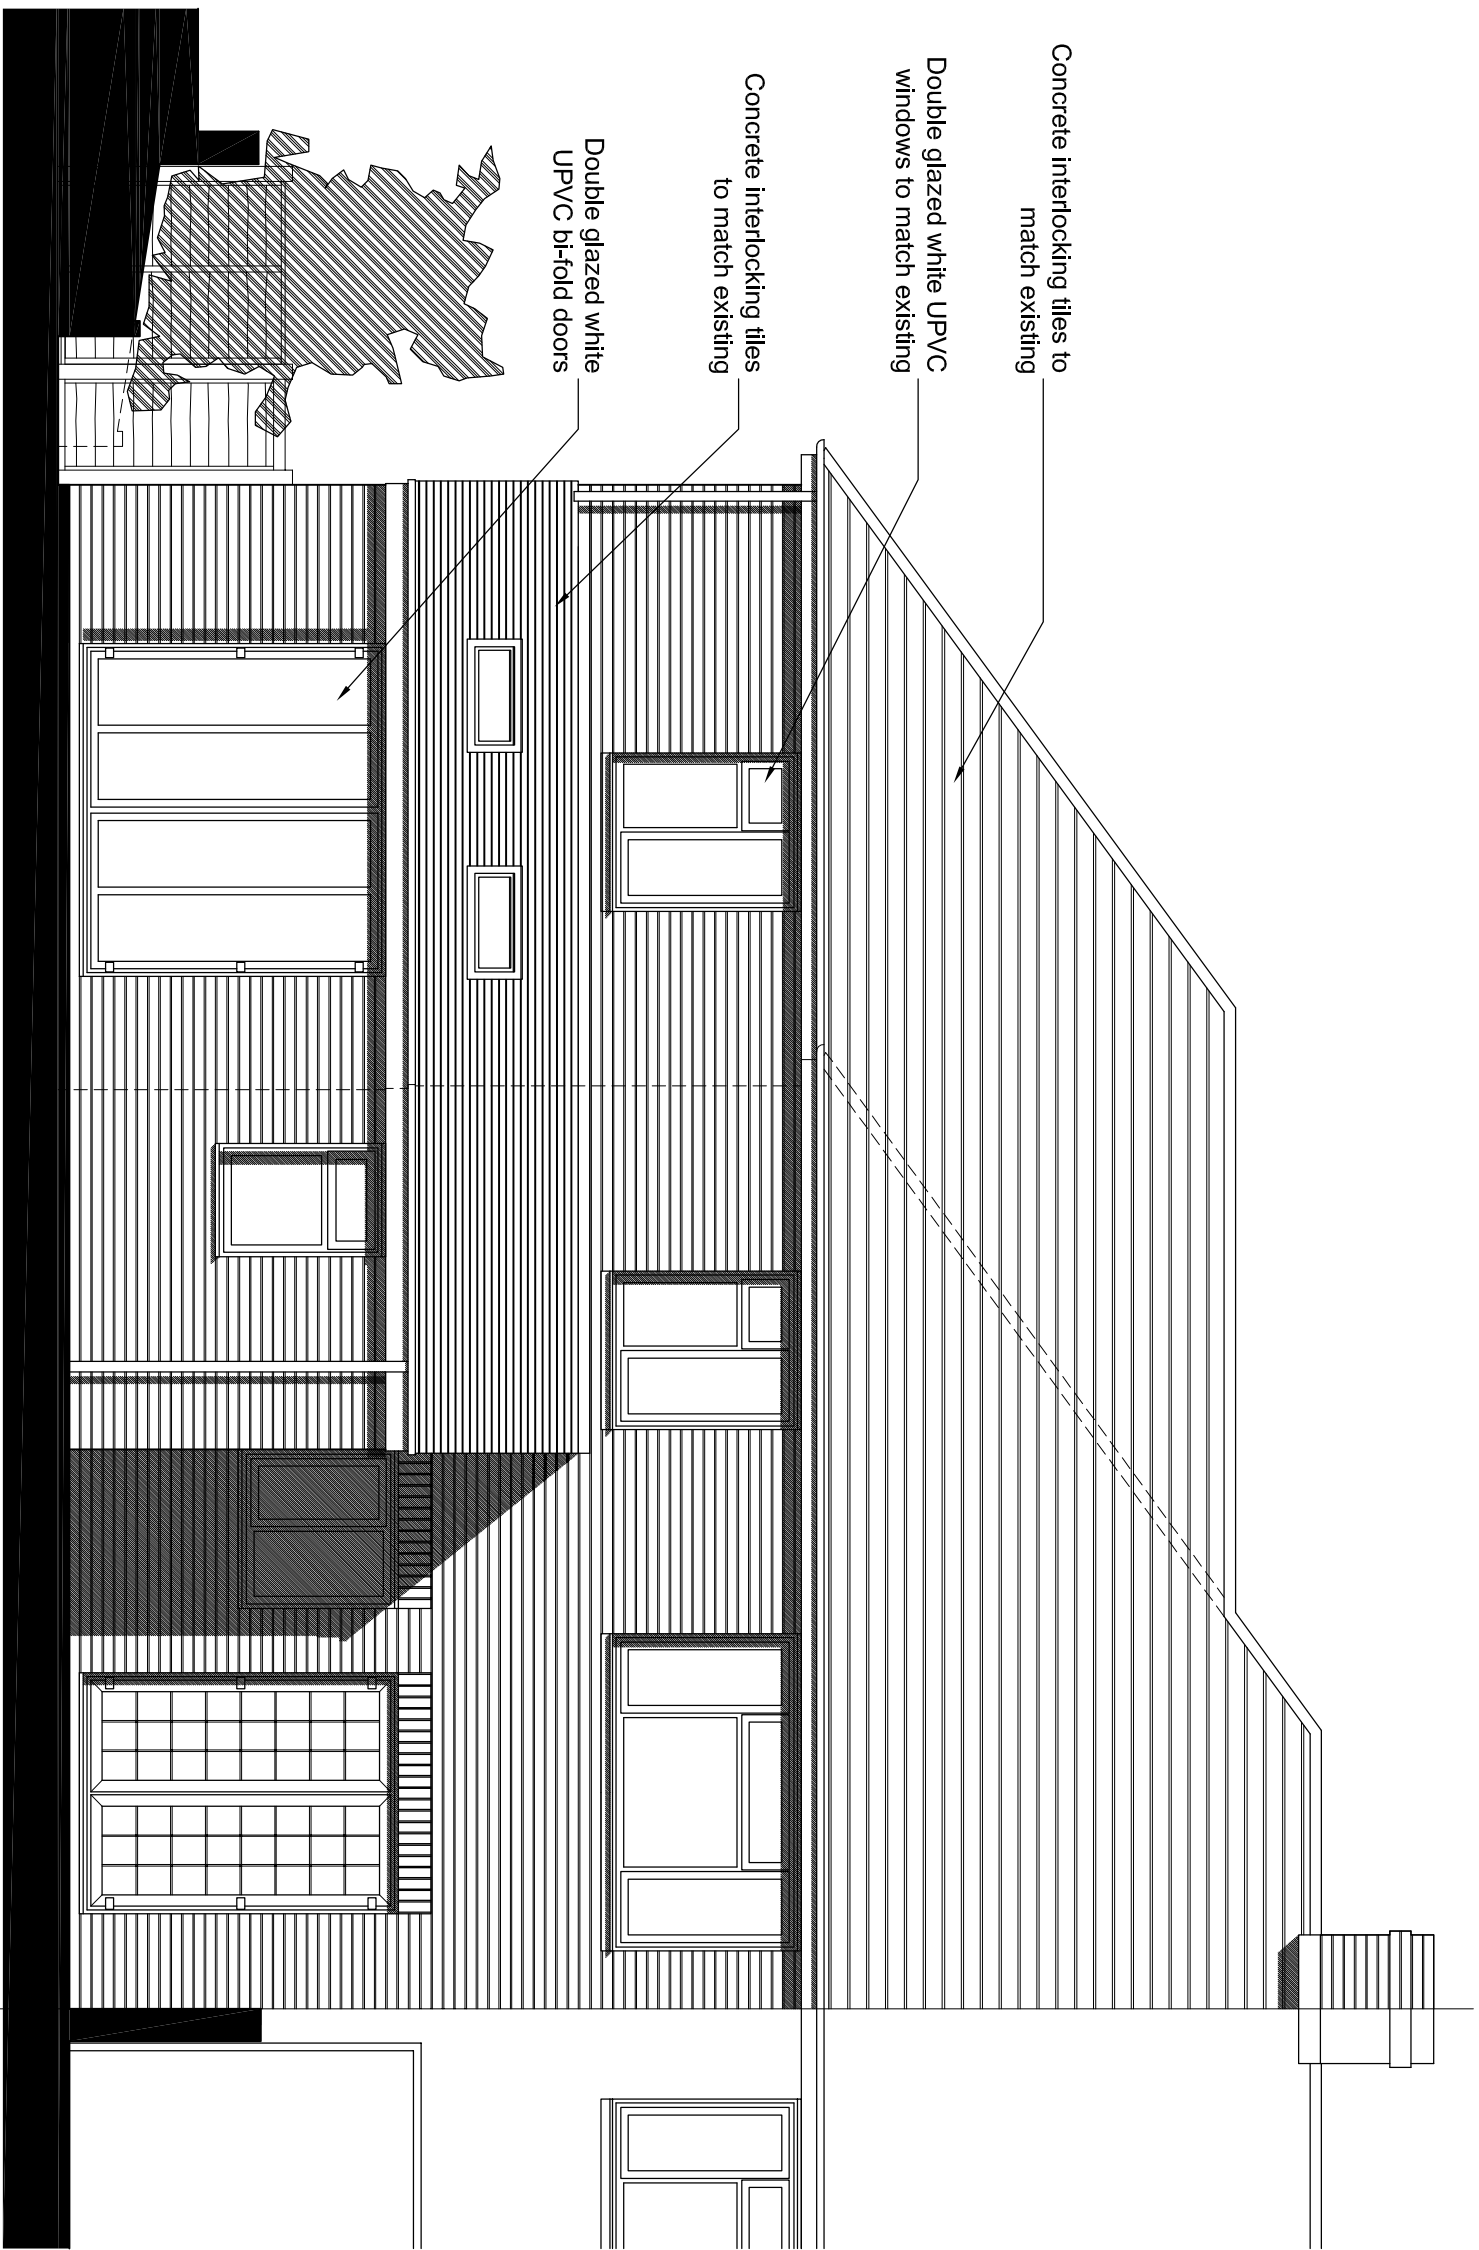

WEST ELEVATION
1:50

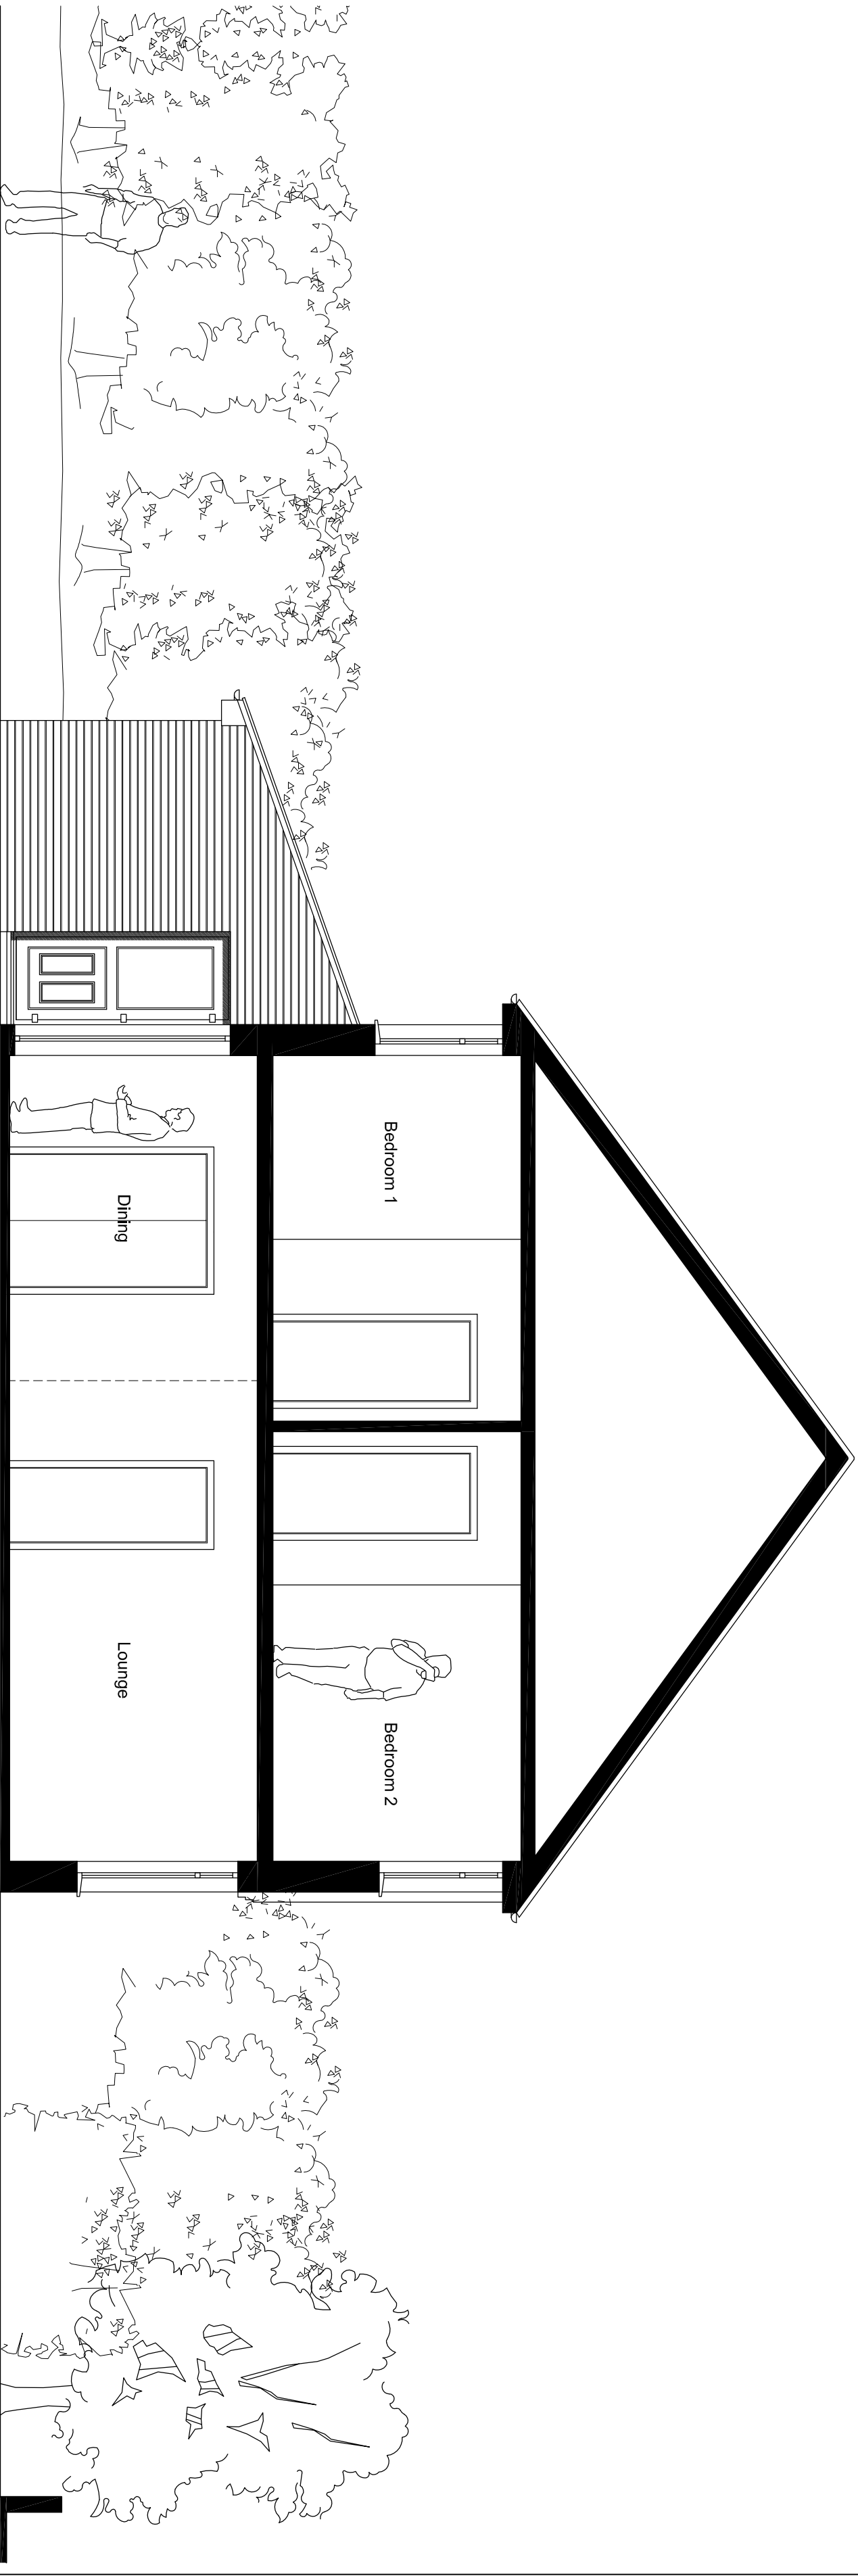


NORTH SECTION / ELEVATION
1:50

notes:

revisions:

A. 11.12.16 . Timber cladding omitted and tile hanging added to East elevation

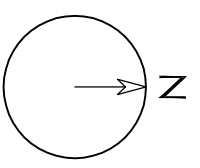

0 100mm @A1

NOTE: The contractor is responsible for checking all site dimensions and levels. These should be checked prior to the ordering of any components and before the commencement of the works. All discrepancies should be brought to the attention of the Contract Administrator

Jim
32 Parkside
Bedhampton

title: Proposed elevations

status:
date:
drawn:
checked:
date:
drawn:
checked:

Planning
April 2016
1:5000
CR

job: 1013 dwg: 1301 rev: A