


* = Windows to
replace.

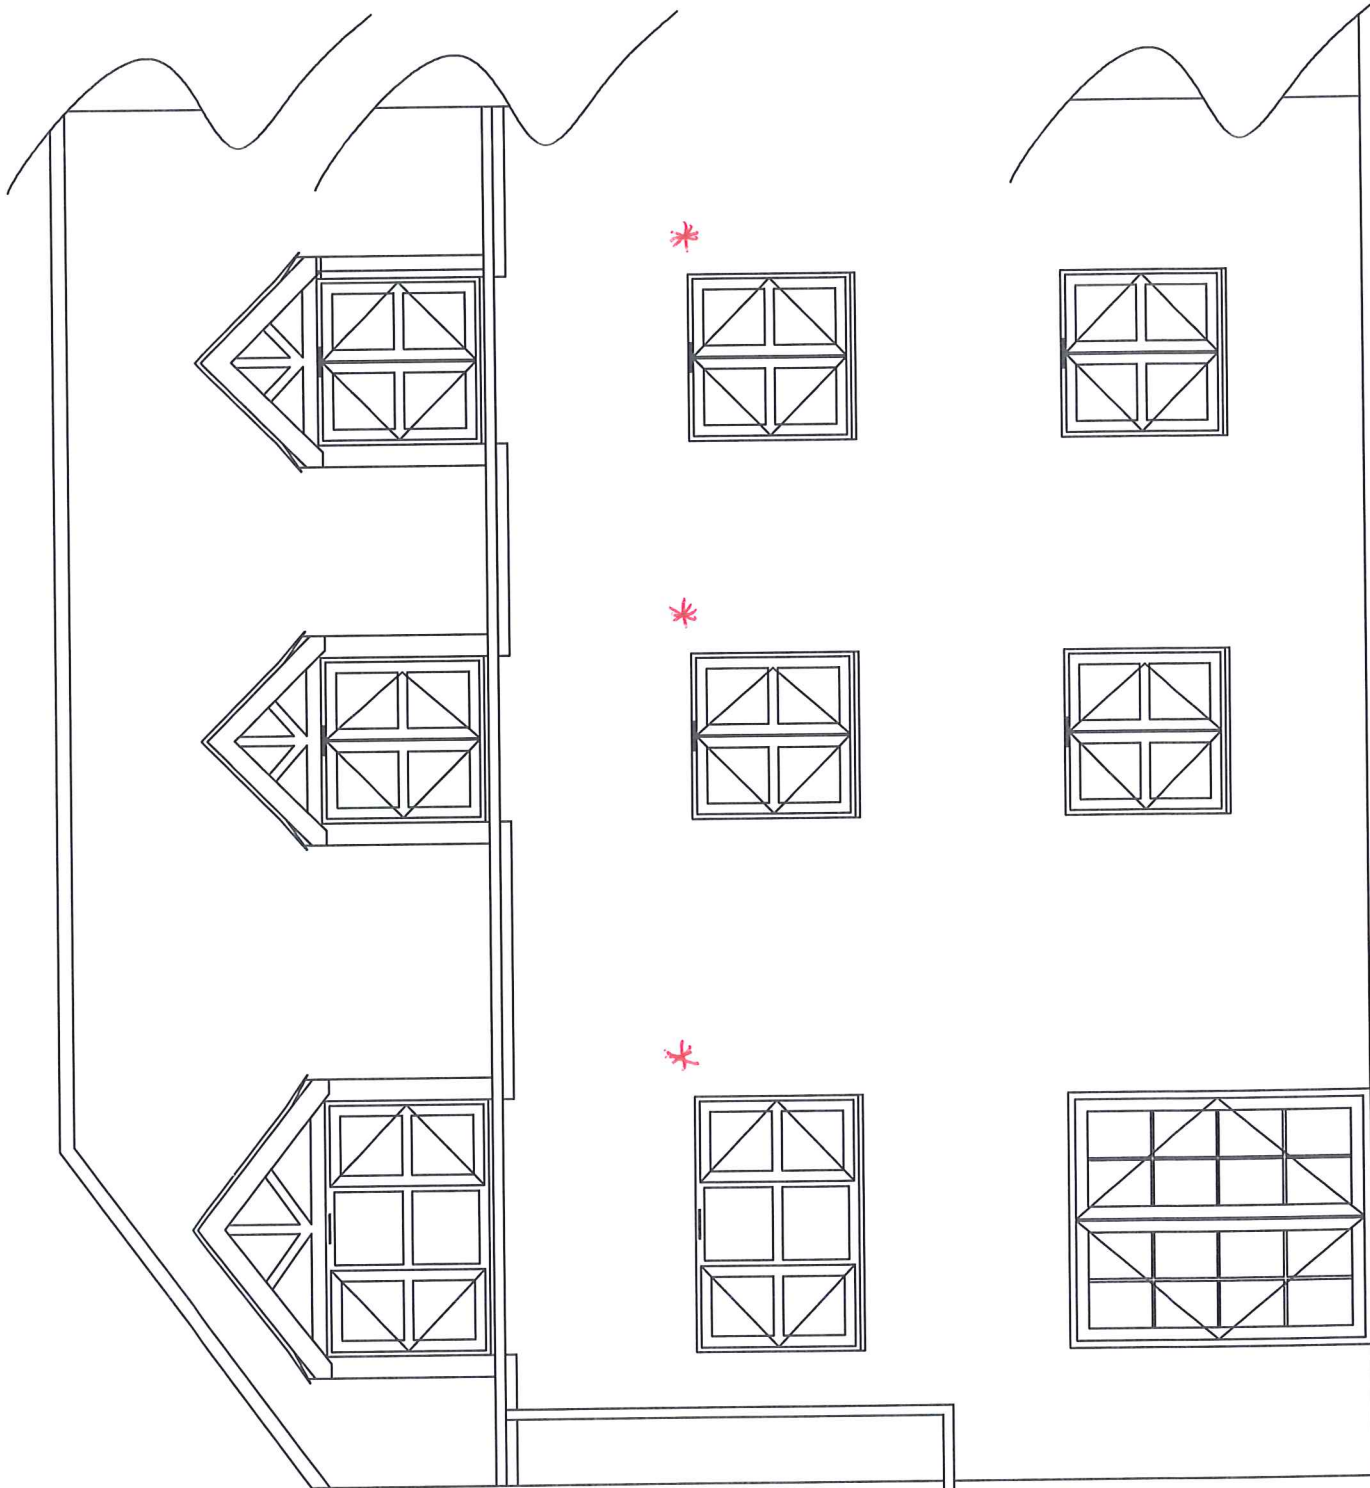


Proposed window replacement @

Flat 19
Covent court
Havant Road
Emsworth, Hampshire
PO10 7JF

16Z10295

Existing rear elevation
Scale 1/50

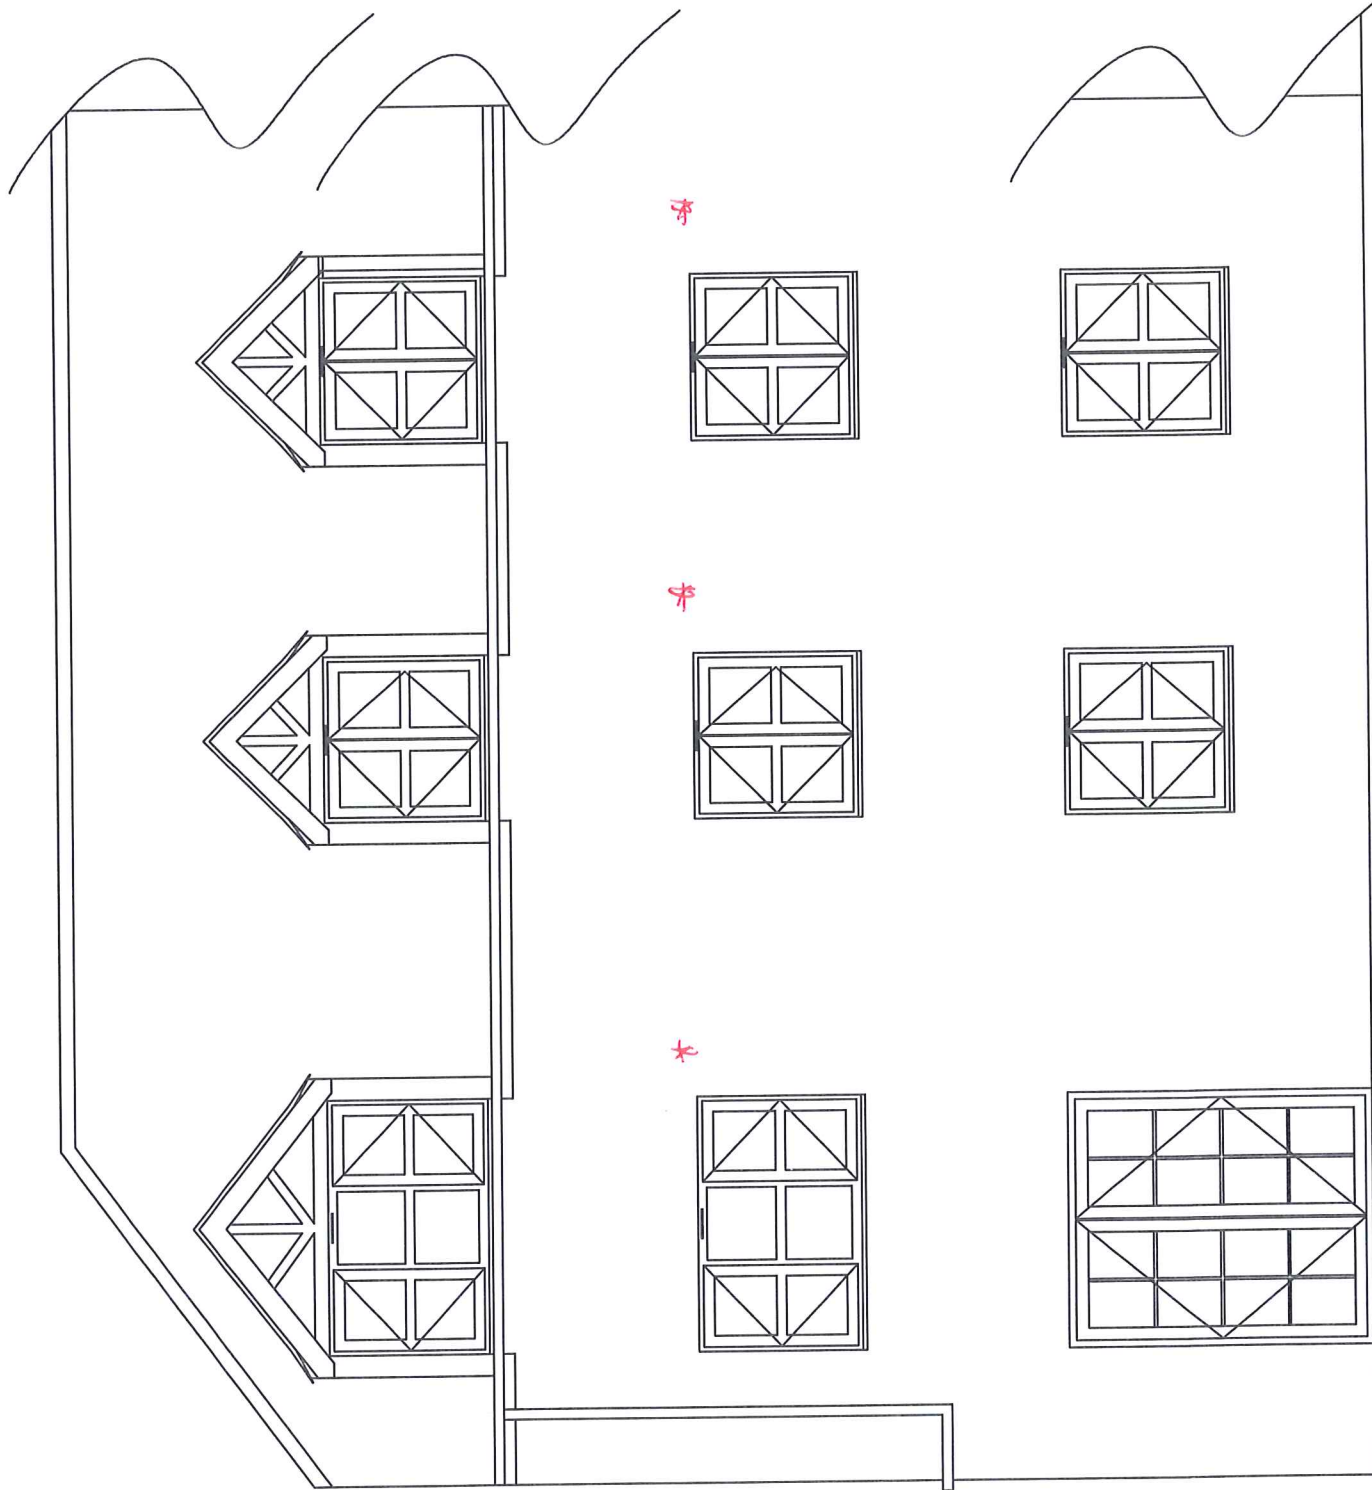


Proposed window replacement @

Flat 19
Covent Court
Havant Road
Emsworth, Hampshire
PO10 7JF

16Z10295

Proposed rear elevation
Scale 1:50

* = Windows to replace

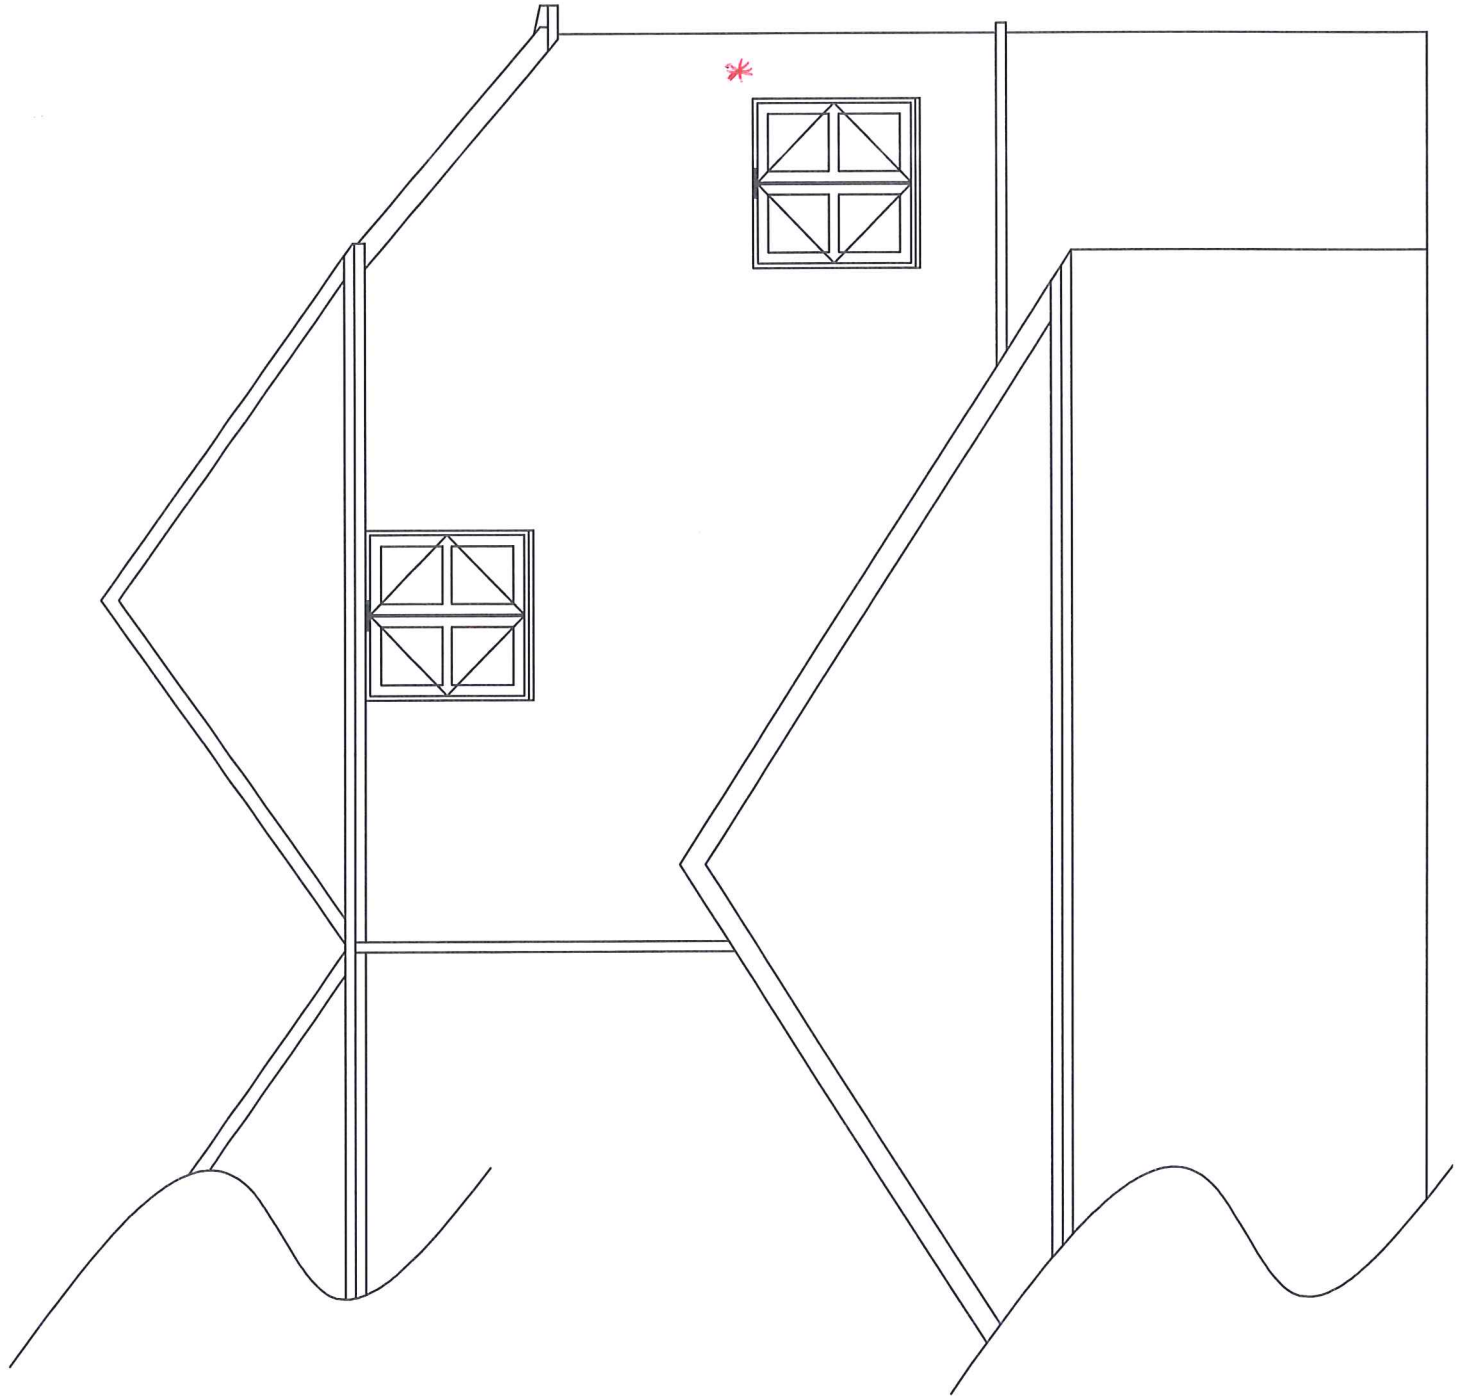


Proposed window replacement @

Flat 19
Covent court
Havant Road
Emsworth, Hampshire
PO10 7JF

16Z10295

Existing side elevation
Scale 1:50

* = window to
replace;

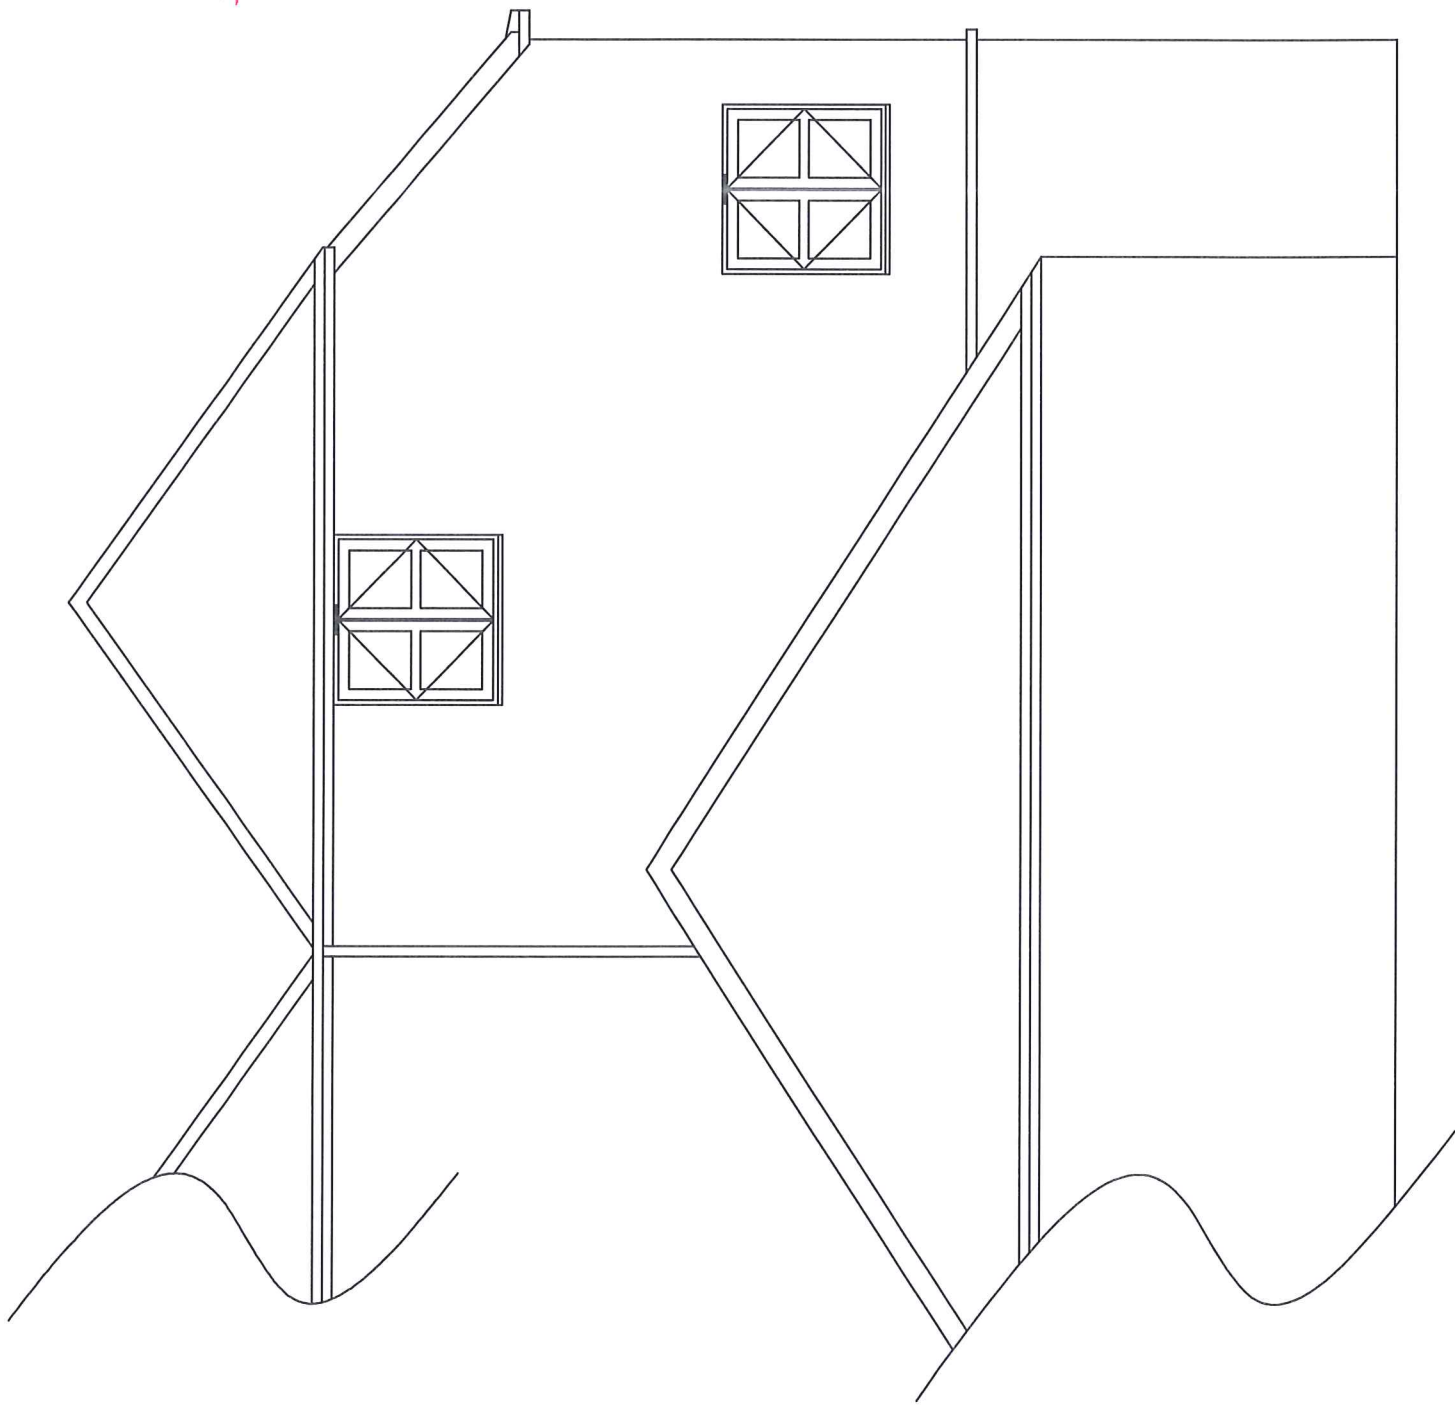


Proposed window replacement @

Flat 19
Covent Court
Havant Road
Emsworth, Hampshire
PO10 7JF

16Z10295

Proposed side elevation
Scale 1:50

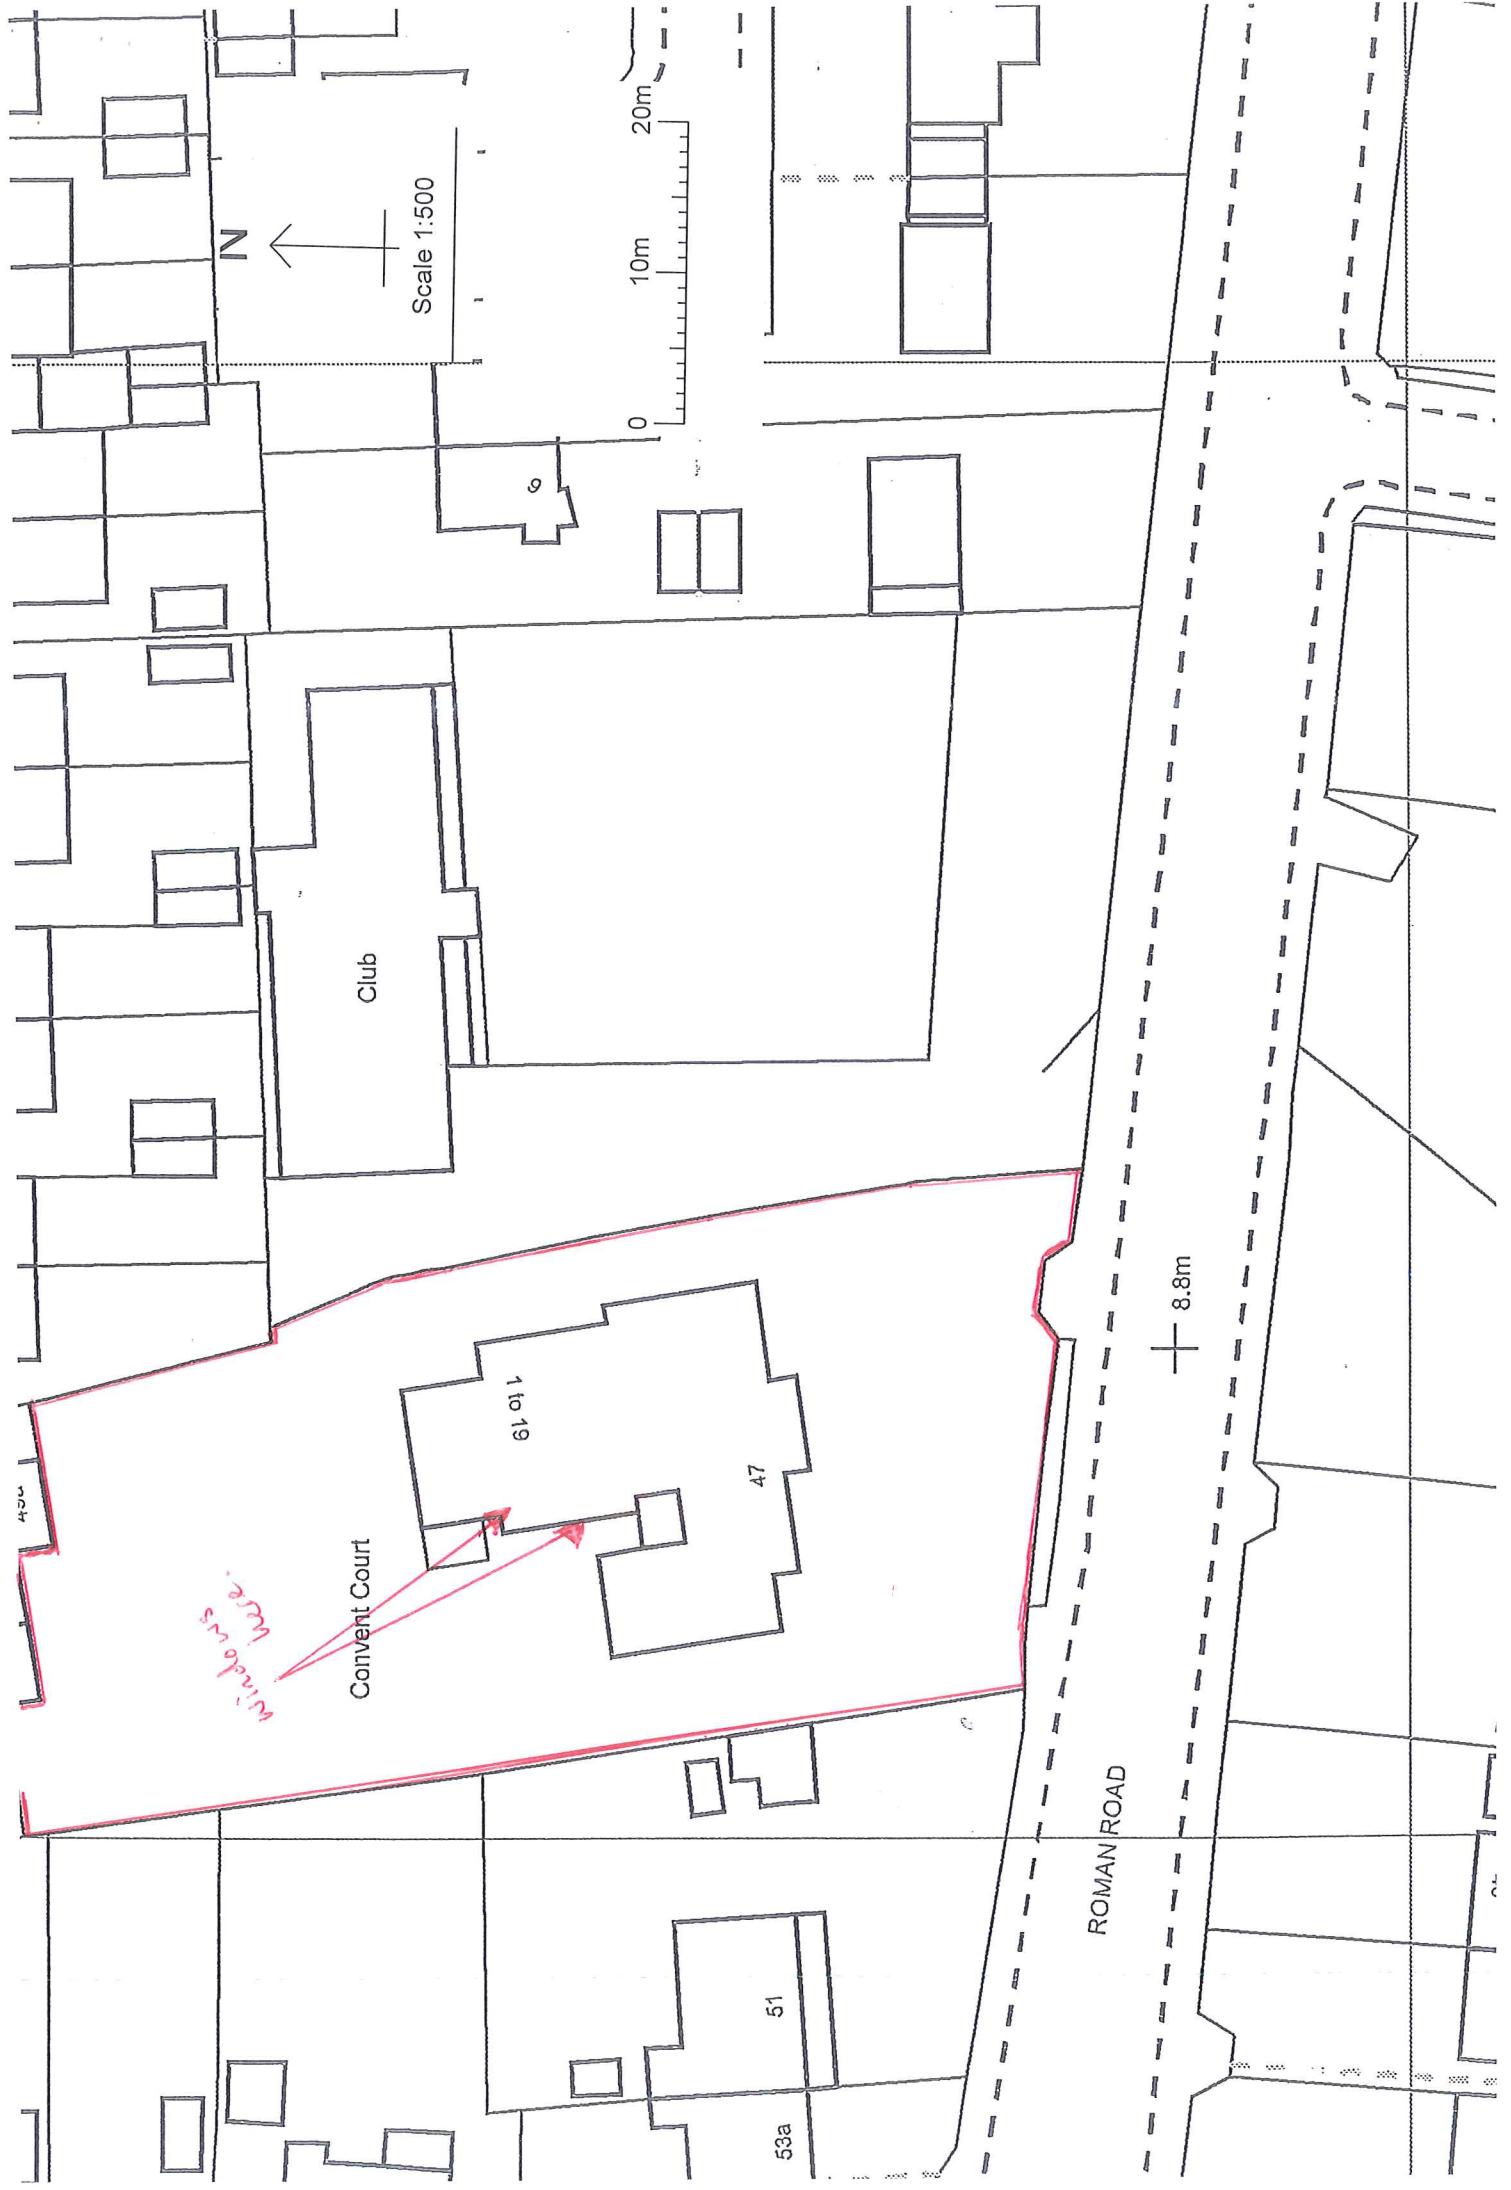

Scale 1:500

N

20m
10m
0

Club

Convent Court

1 to 19

47

51

53a

ROMAN ROAD

8.8m

windows here.