



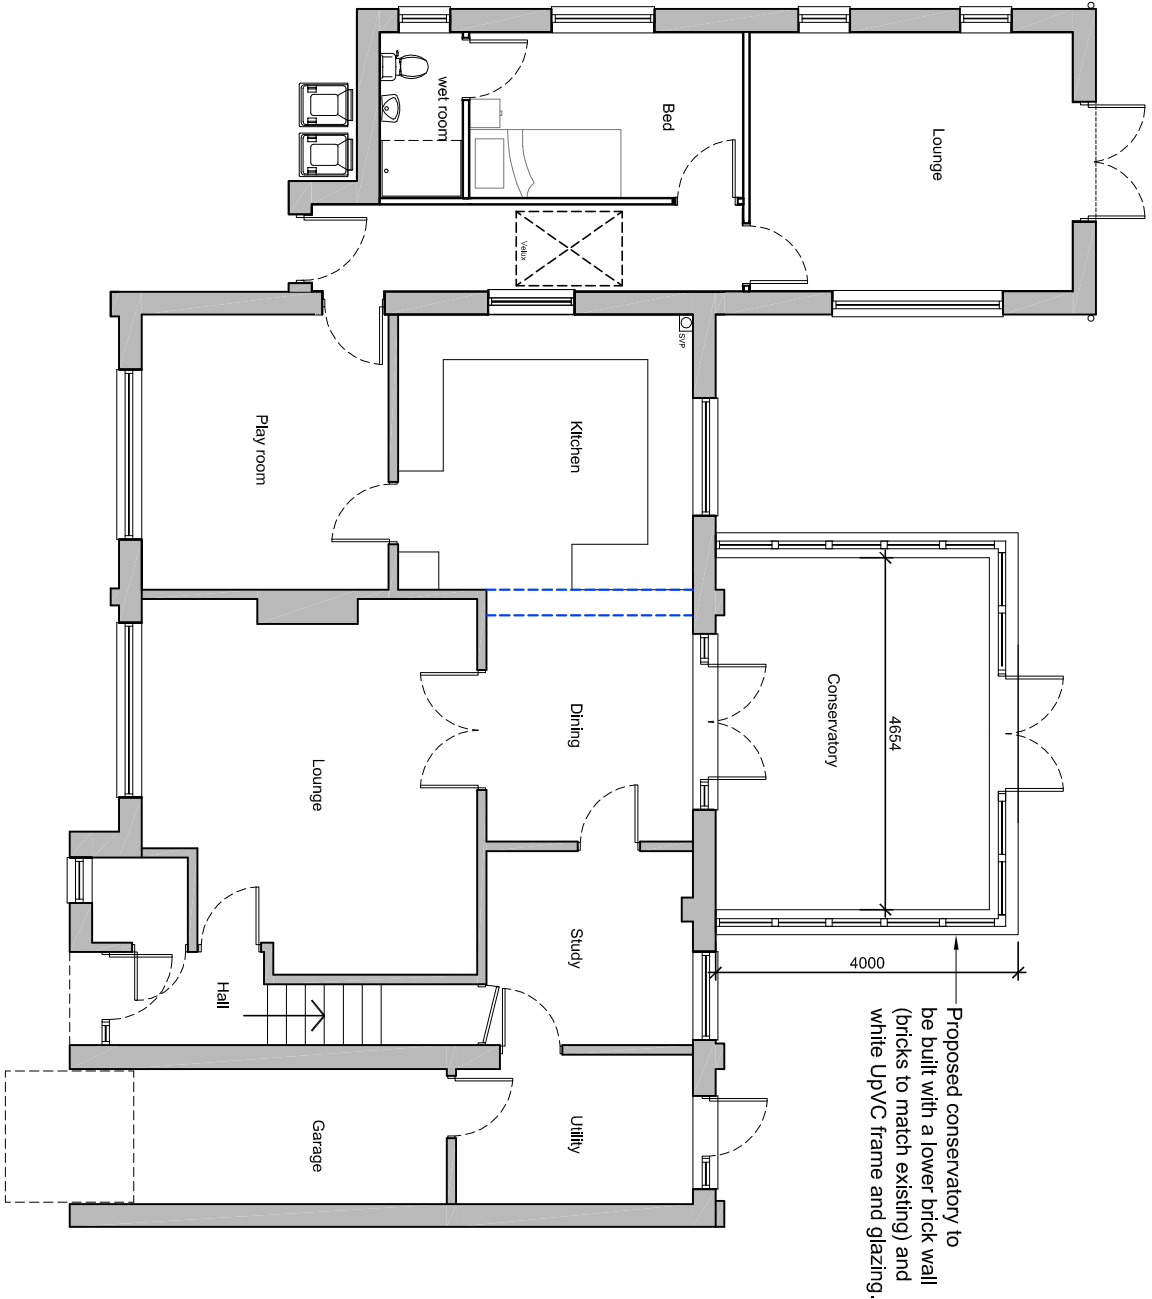


Proposed ground floor plan

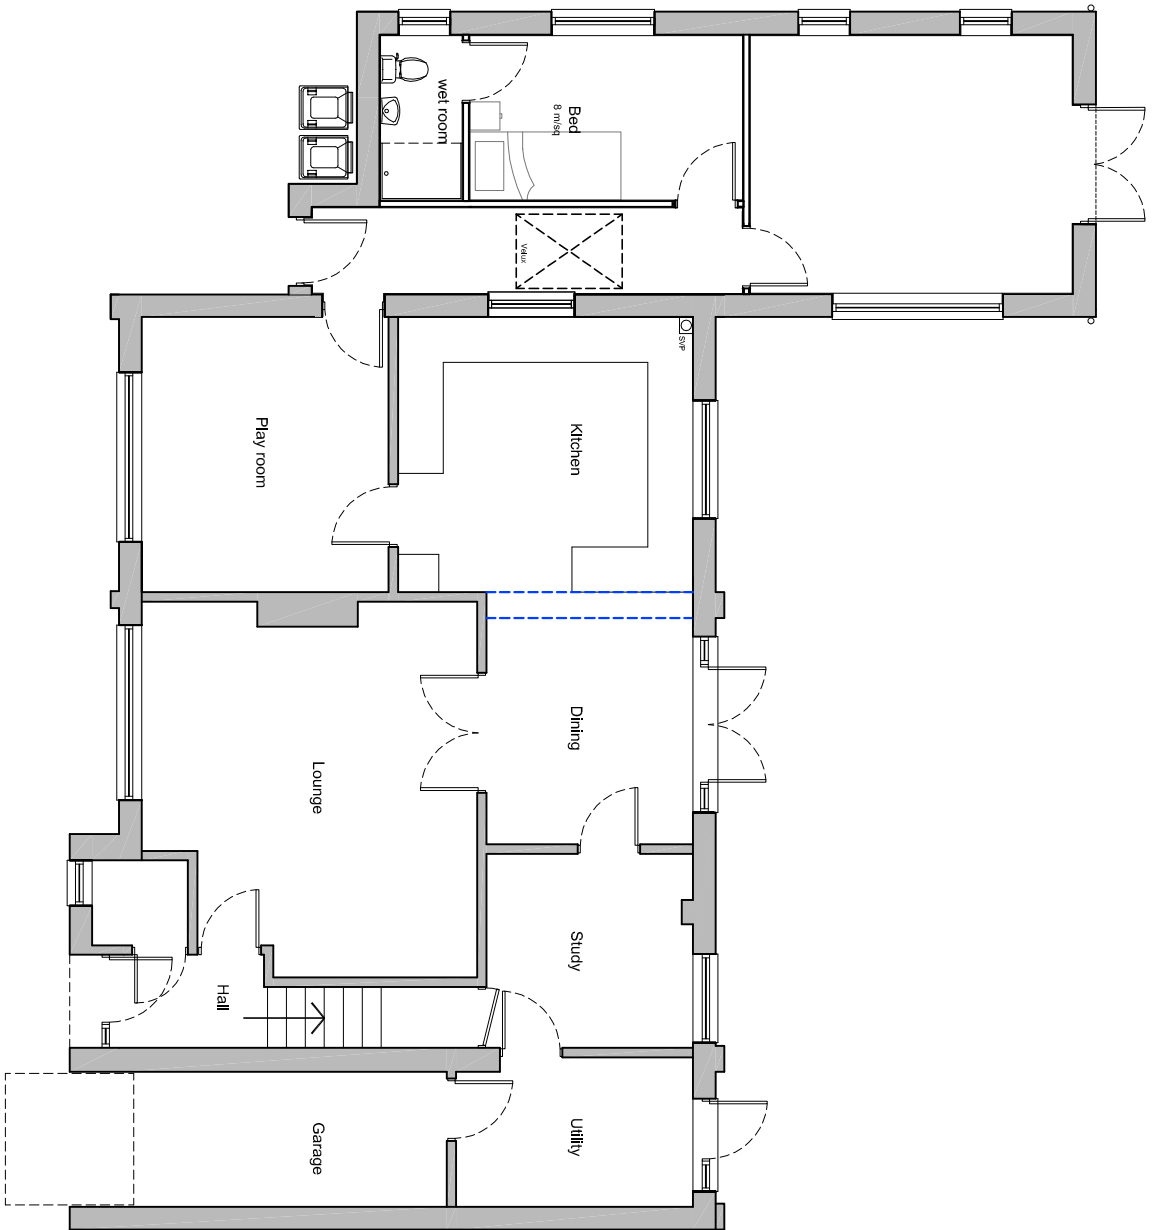

Existing ground floor plan

Ground floor plan scale 1:100

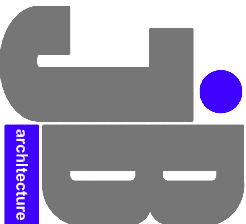

JIMMY BESSANT ARCHITECTURE
TEL: 01243 373620 M: 07769904282
E: jimmy@jb-architecture.co.uk
Web: www.jb-architecture.co.uk

For			
MR & MRS COCKS			
Project			
PROPOSED CONSERVATORY			
AT 59 NUTWICK ROAD			
HAVANT			
PO9 2UQ			
Title			
PROPOSED ELEVATIONS			
& FLOOR PLAN			
Date	Drawn	Scale	Checked
OCT 2016	JB	1:100 @ A3	-
Job Number	Drawing Number		Revision
PL1016	40		