


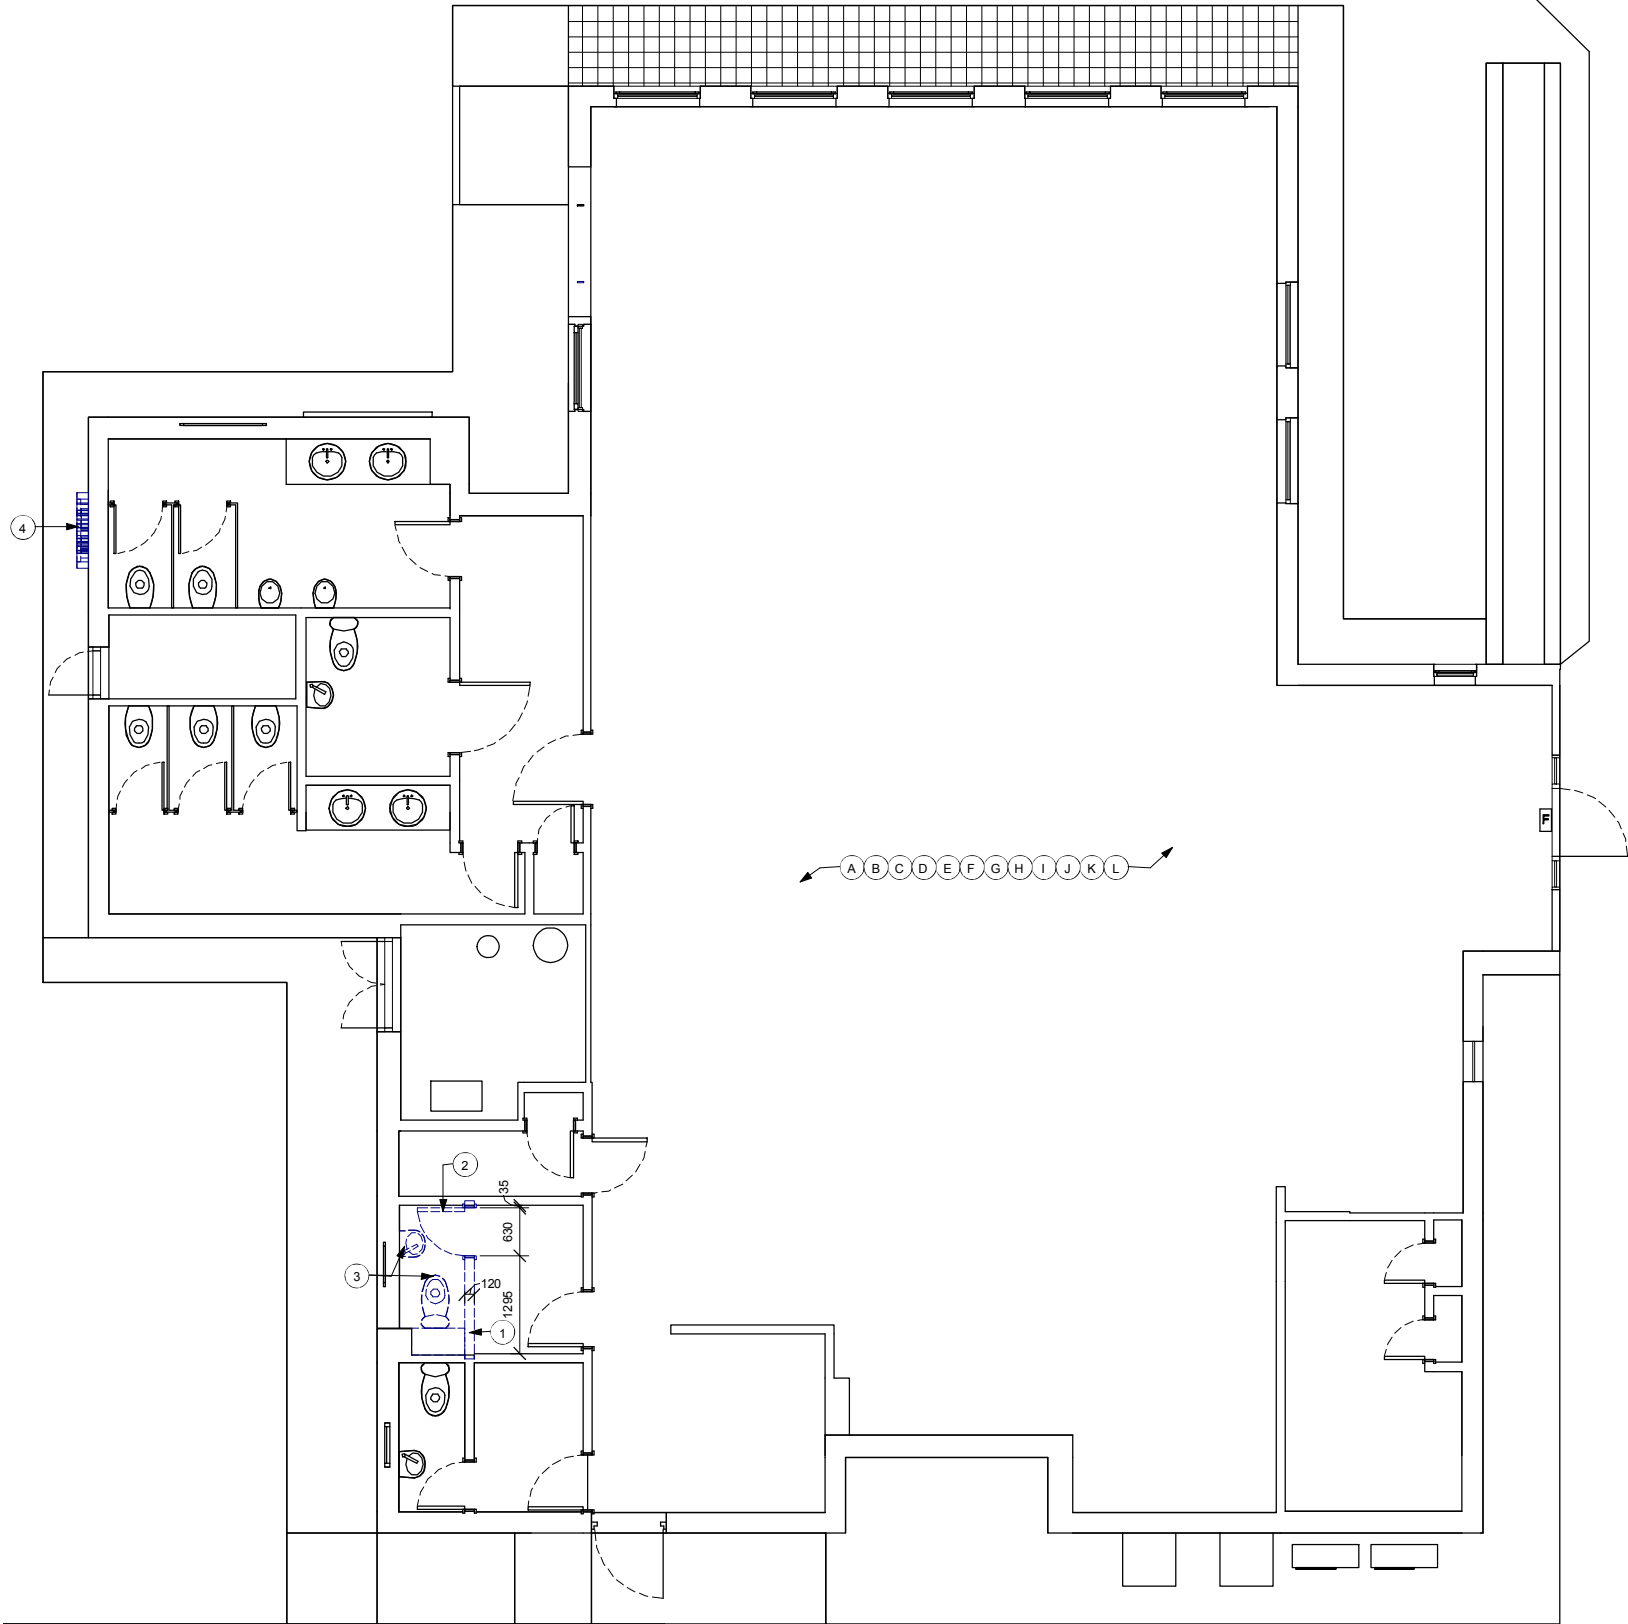

1 IST FLOOR - DEMOLITION PLAN
Scale: 1:50

SHEET NOTES

1. WALL TO BE DEMOLISHED.
2. DOOR TO BE DEMOLISHED
3. FIXTURE TO BE REMOVED.
4. SIGNAGE TO BE REMOVED.

DEMOLITION PLAN NOTES

- A. IF DURING DEMOLITION CONDITIONS ARE REVEALED THAT MAY JEOPARDIZE INTEGRITY OF STRUCTURE OR PRECLUDE FOLLOWING DESIGN INTENT, GENERAL CONTRACTOR TO NOTIFY STARBUCKS CONSTRUCTION MANAGER IMMEDIATELY.
- B. GENERAL CONTRACTOR RESPONSIBLE FOR SITE INVESTIGATION PRIOR TO DEMOLITION TO REVEAL FULL SCOPE OF WORK.
- C. EXISTING WALLS TO REMAIN. PATCH AND REPAIR AS REQUIRED TO PROVIDE A SMOOTH, PAINT READY FINISH.
- D. DEMOLISH EXISTING WALLS AND DOORS AS NECESSARY.
- E. DEMOLISH EXISTING FLOOR FINISHES AS NECESSARY. REPAIR OR REPLACE SUB-FLOOR AS REQUIRED TO PROVIDE AN EVEN WALKING SURFACE/FINISH FLOOR CONDITION.
- F. DEMOLISH EXISTING GYPSUM WALL BOARD, CEILING TILE, GRID AND/OR OTHER CEILING FINISH AS NECESSARY TO PROVIDE FOR NEW CEILING READY CONDITION.
- G. DEMOLISH EXISTING WALL FINISHES AS NECESSARY.
- H. REMOVE EXISTING LIGHT FIXTURES, AUXILIARY EQUIPMENT/FIXTURES AND POWER LINES AS NECESSARY.
- J. REMOVE EXISTING PLUMBING FIXTURES AS NECESSARY. CAP LINES AS NECESSARY FOR THOSE NOT BEING RE-USED.
- K. REMOVE EXTRANEOUS EQUIPMENT AS NECESSARY.
- L. GENERAL CONTRACTOR TO NOTIFY ARCHITECT OF SIZE OF EXISTING RESTROOM AND LOCATION AND CONDITION OF FIXTURES PRIOR TO DEMOLITION OR CONSTRUCTION. PLUMBING FIXTURES TO BE RE-USED ARE TO BE REMOVED AND PROPERLY STORED FOR RE-INSTALLATION.

ITEMS TO DEMOLISH:


- FRONTBAR
- PASTRY CASE
- BACKBAR
- BLENDERS
 - JUICER
 - COFFEE WARMER PAD WITH SHUTTLE
 - WARMING OVEN
 - ICE CADDY
- WORKROOM
- METRO SHELVES
 - 2-COMP SINK
 - DISHWASHER
 - WATER FILTER
 - MANAGERS DESK
 - SAFE
 - REFRIGERATOR
 - FREEZER
 - ICE MACHINE
- CAFE
- MERCHANDISE UNITS
 - CONDIMENT CART

ITEM TO PRESERVE:

- FRONTBAR
- POINT OF SALE EQUIPMENT
 - PASTRY CASE
 - ESPRESSO MACHINE (VERISMO/MASTRENA)
 - UNDERCOUNTER REFRIGERATOR
- BACKBAR
- UNDERCOUNTER REFRIGERATORS
 - SCALE
 - RETAIL GRINDER
 - BREWER
- WORKROOM
- METRO SHELVES
 - 2-COMP SINK
 - DISHWASHER
 - WATER FILTER
 - MANAGERS DESK
 - SAFE
 - REFRIGERATOR
 - FREEZER
 - ICE MACHINE

Wall Legend - Demo Plan

- Material to be Demolished
- Material to be Demolished and saved within the same site
- Existing Wall to Remain
- Existing Column to Remain

 

FOR CONSTRUCTION PURPOSES



Starbucks Coffee Company
Building 4, Chiswick Park
566 Chiswick High Road
London, W4 5YE

These Drawings and Specifications are confidential and shall remain the sole property of Starbucks Corporation, which is the owner of the copyright in this work. They shall not be reproduced (in whole or in part), shared with third parties or used in any manner on other projects or extensions to this project without the prior written consent of Starbucks Corporation. These drawings and specifications are intended to express Design Intent for a prototypical Starbucks store (which is subject to change at anytime) and do not reflect actual site conditions. Neither party shall have any obligation nor liability to the other (except as stated above) until a written agreement is fully executed by both parties.

Architect of Record

This drawing is a Design Development Document. Site specific modifications made under the responsible charge of the Architect and/or Engineer-of-Record will be required prior to using this document for Bidding, Permitting, or Construction.

Revision Schedule

Rev	Date	By	Description

Project Name:
Emsworth - Little Chef

Project Address:
**A27 EASTBOUND
HAVENT BYPASS
EMSWORTH
PO10 7RB**

Store #:

Project #: 69420-001
Concept: MCS
Palette: Regional Modern
Issue Date: 20 Mar 2016
Design Manager: Paul Edsall
LEED® AP: L O'Meara
Production Designer: Zebra Projects FZE
Checked by: MS/SR

Sheet Title:

**EXISTING FLOOR
PLAN**
Scale: As indicated

Sheet Number:

I-1101