



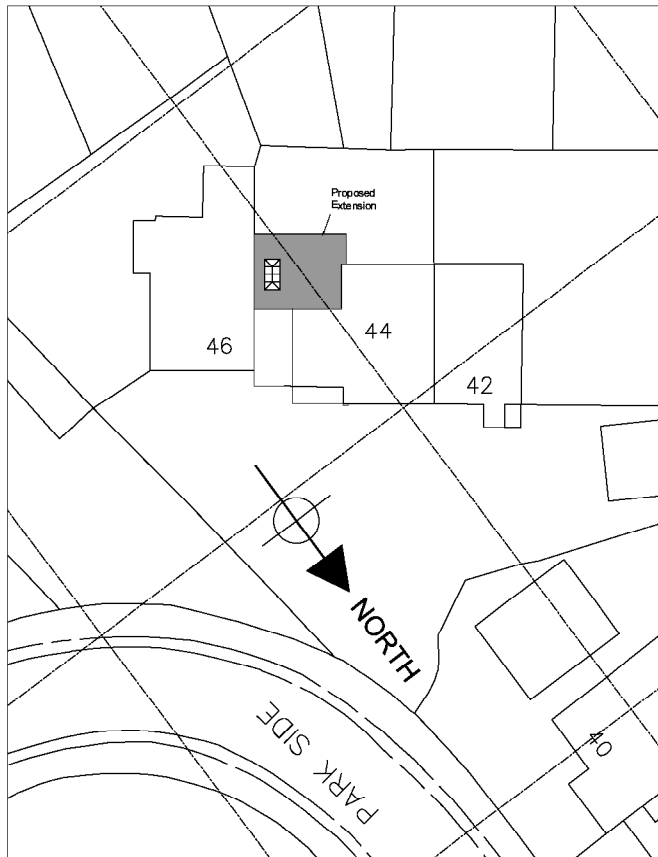

PROPOSED SITE PLAN
Scale 1:250

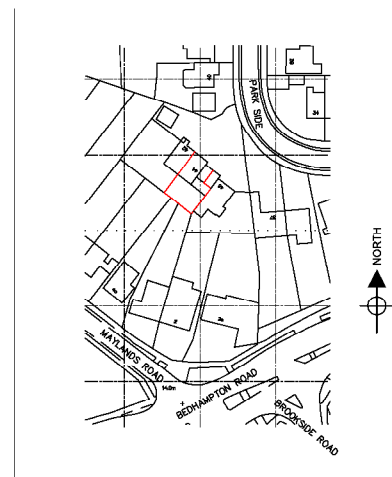

PROPOSED LOCATION PLAN
Scale 1:1250

Ordnance survey (c) Crown copyright 2015. All rights reserved.
Licence No. 100022432
Order date 04/10/2015

NOTES

- 01: All new and existing building work dimensions are critical to the construction process.
- 02: All drawings are preliminary unless stated otherwise. Preliminary drawings are not to be built or manufactured from.
- 03: This drawing is subject to copyright of Architectural Services. Reproduction only with written authority.
- 04: Drawing dimensions and scales to be checked prior to commencement of work.
- 05: All structural work where mentioned on this drawing is subject to a qualified structural and civil engineer calculations before building work commences.
- 06: These plans may be subject to Planning and/or Building Regulation approval or any other statute in law before the commencement of building works.
- 07: All materials to match existing unless otherwise stated.

Client
Jon Handford

Address
44 Park Side
Bedhampton
Havant,
Hampshire
PO9 3PL

DRAWING
Location & Site Plans
Option 2

DRAFT 1

Revisions
A.
B.
C.

Scale: A3 - see Screen
Date: 03/10/2015
Origin: EN

Drawing No: E0021/JH/15/001B

planning by design
**Architectural
Services**

01243 787440
Forum House, Stirling Rd
Chichester, PO19 7DN

metres

10

20