


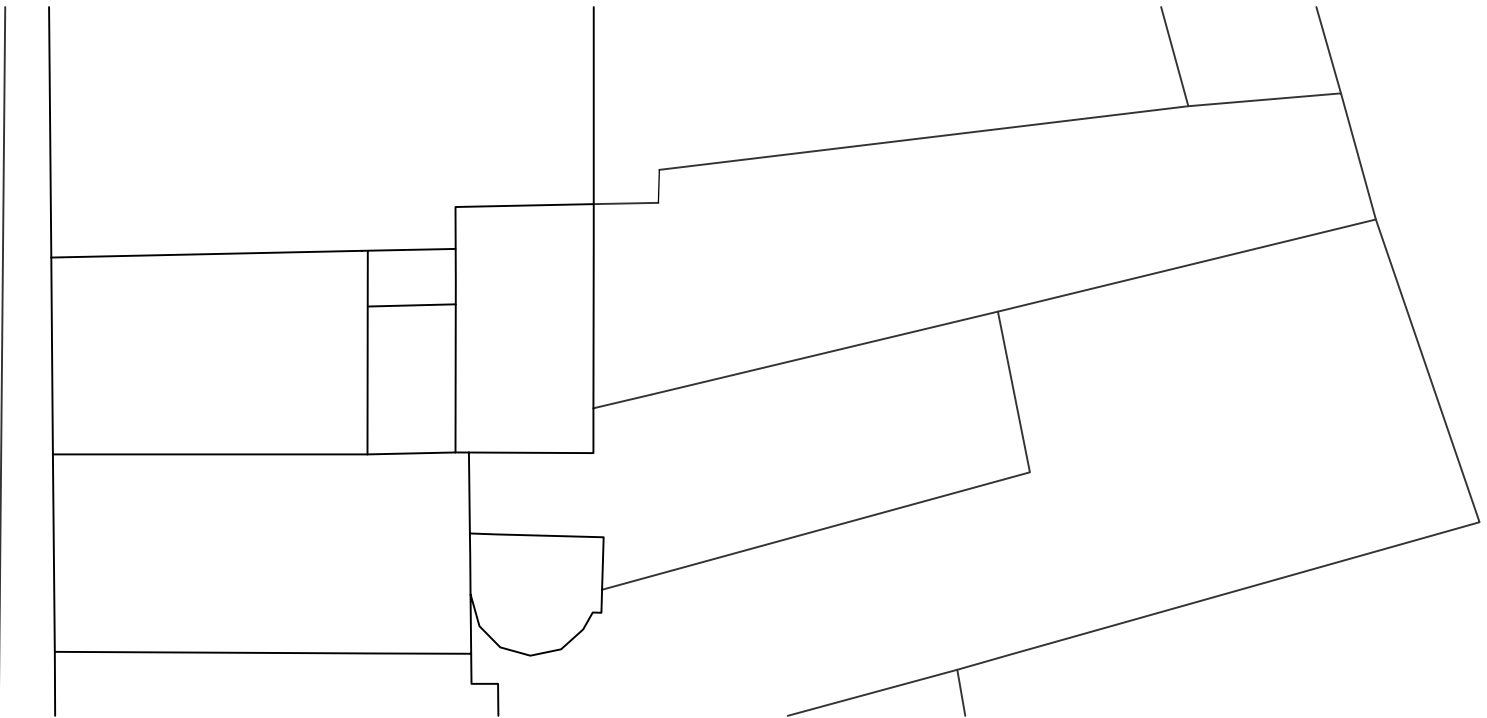
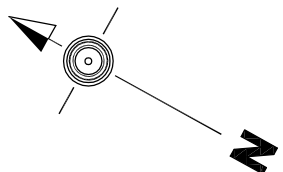
 
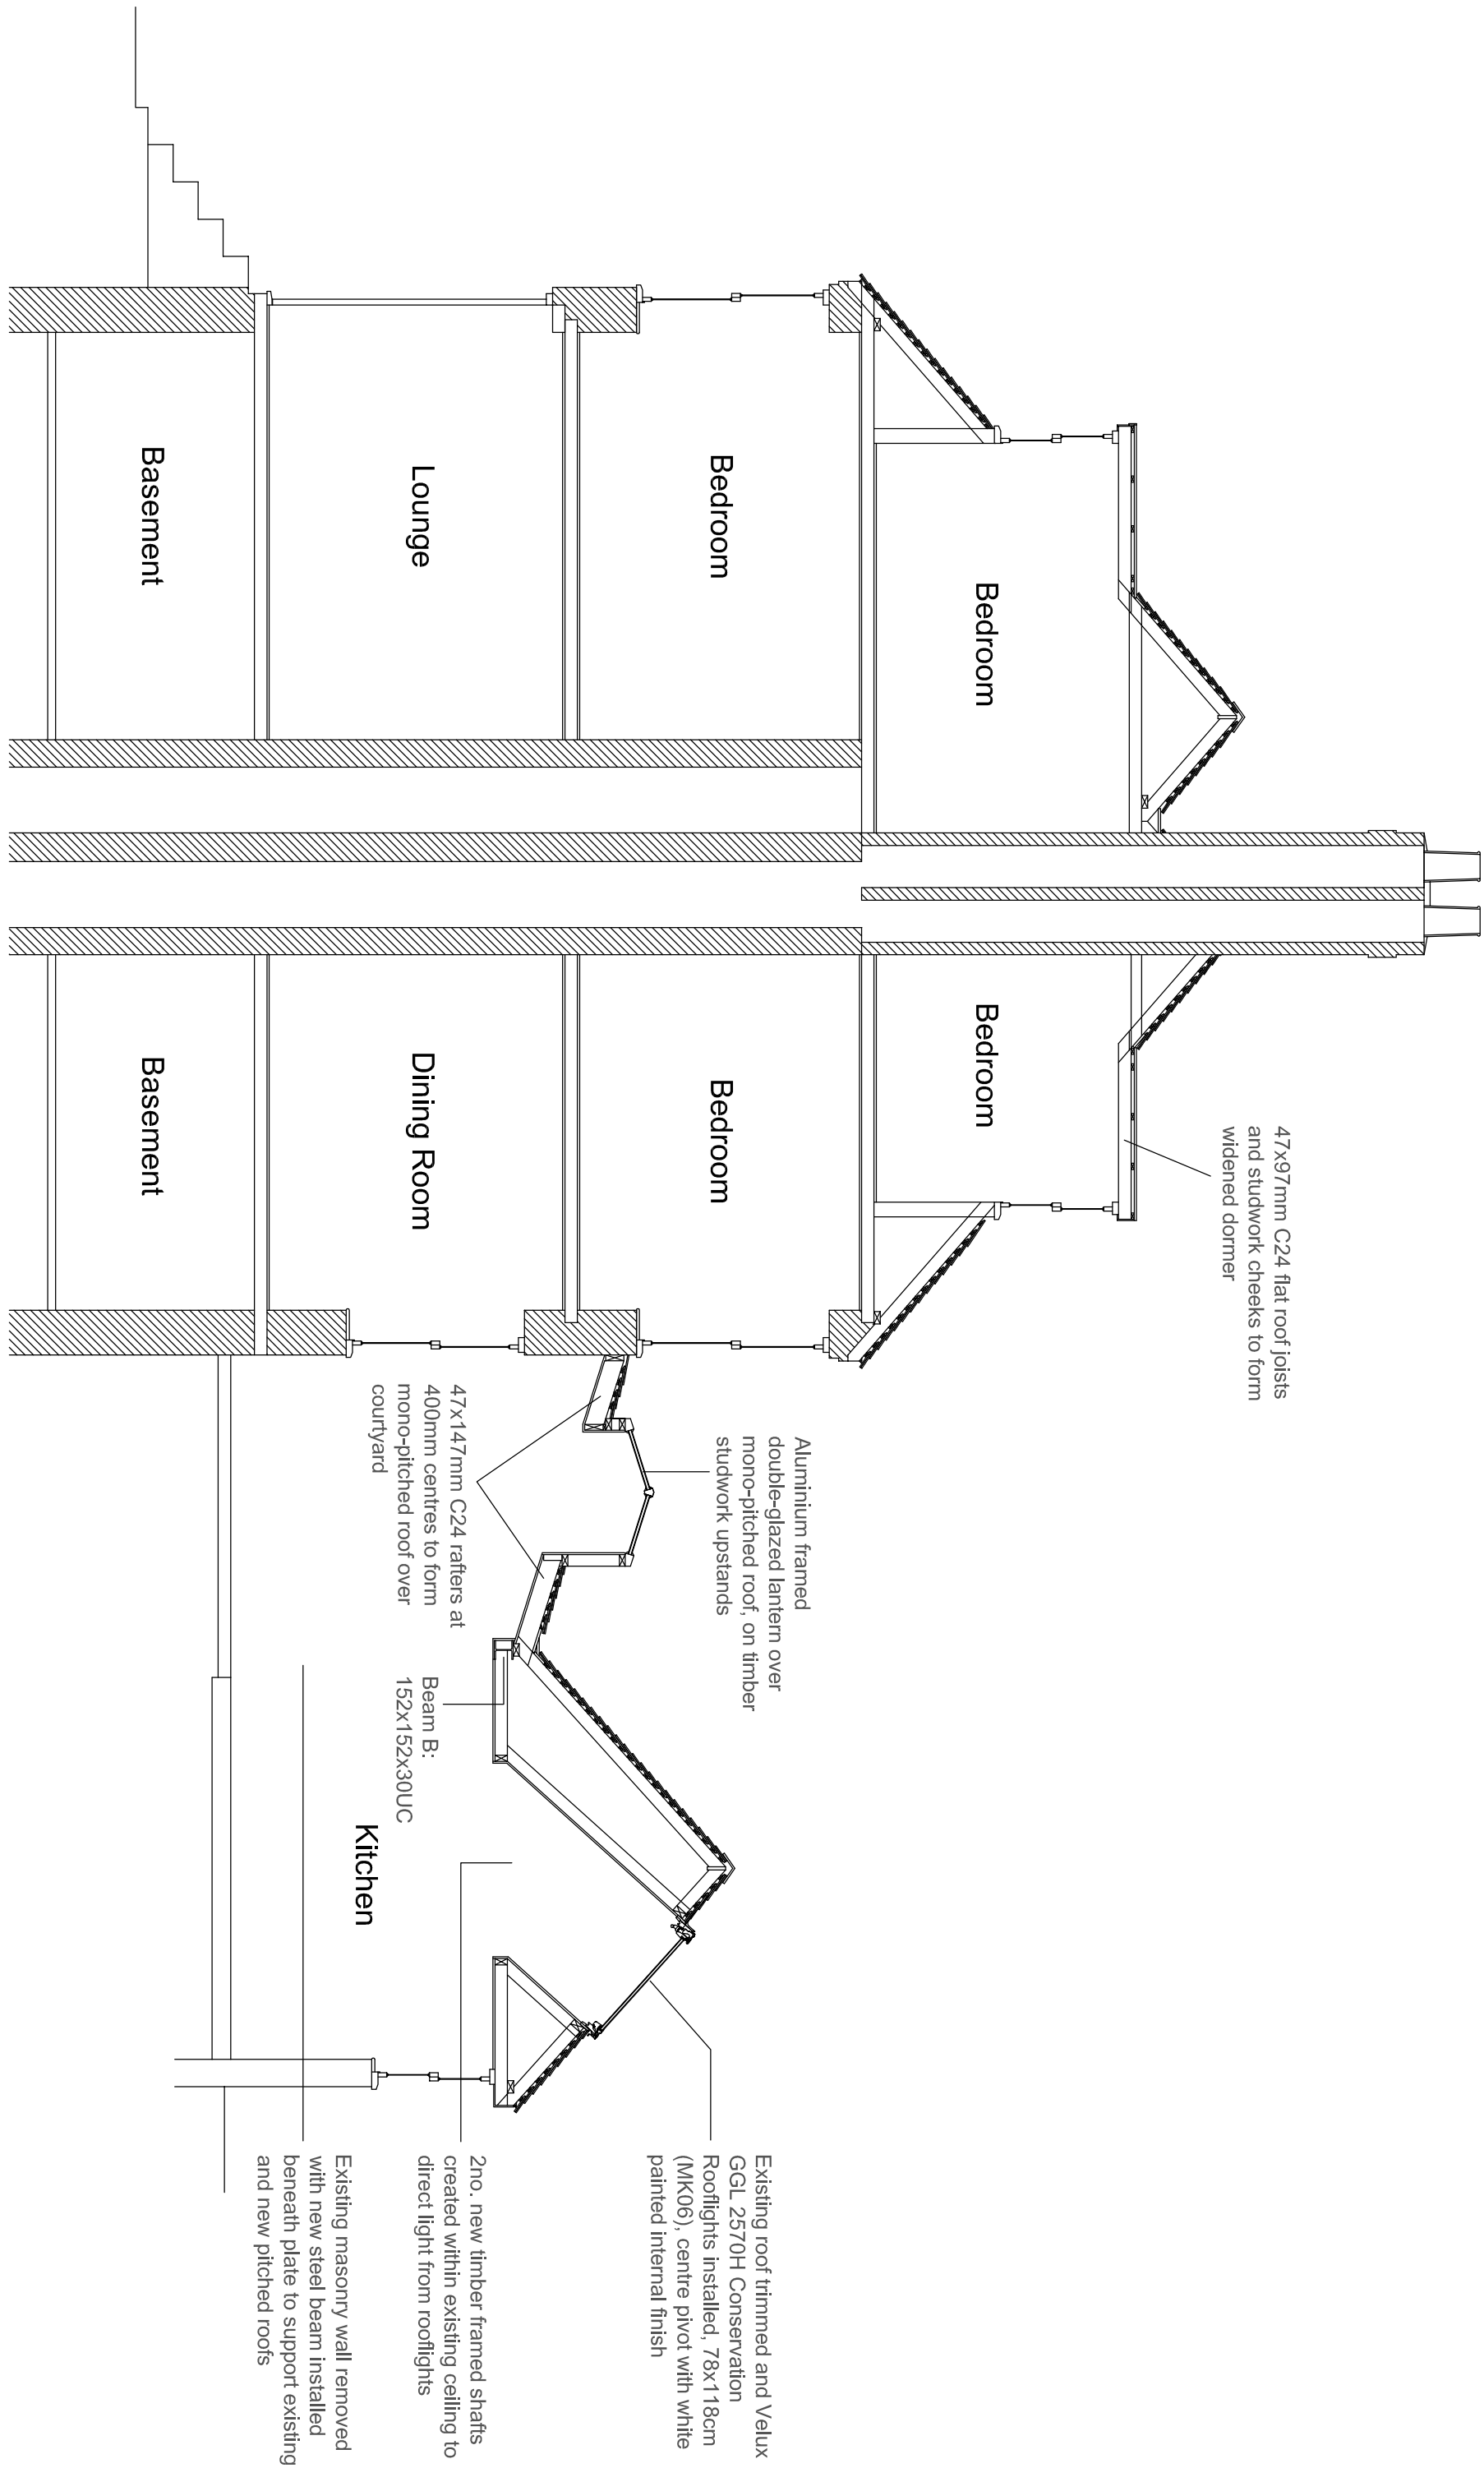


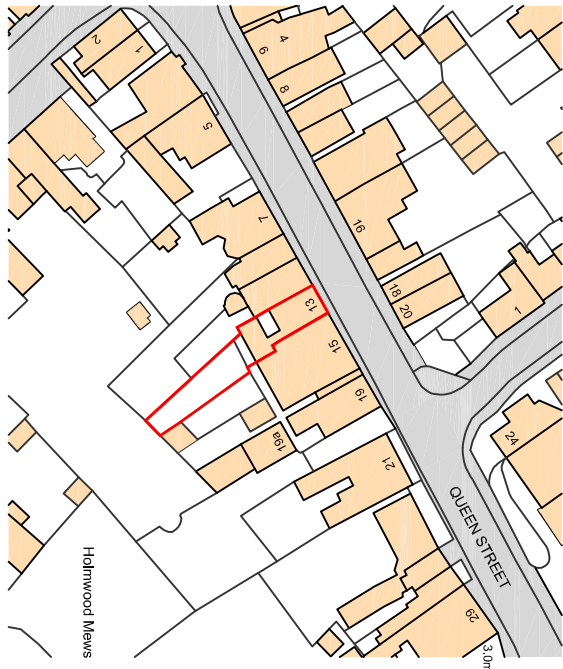

Site Plan
(1:200)

 


Proposed Building Section
(1:50)

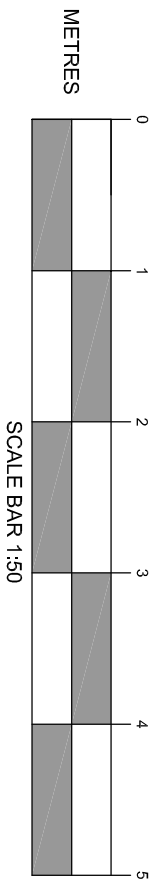

LOCATION PLAN (1:1250)

Ordnance Survey, (c) Crown Copyright 2021. All rights reserved. Licence number: 100025432

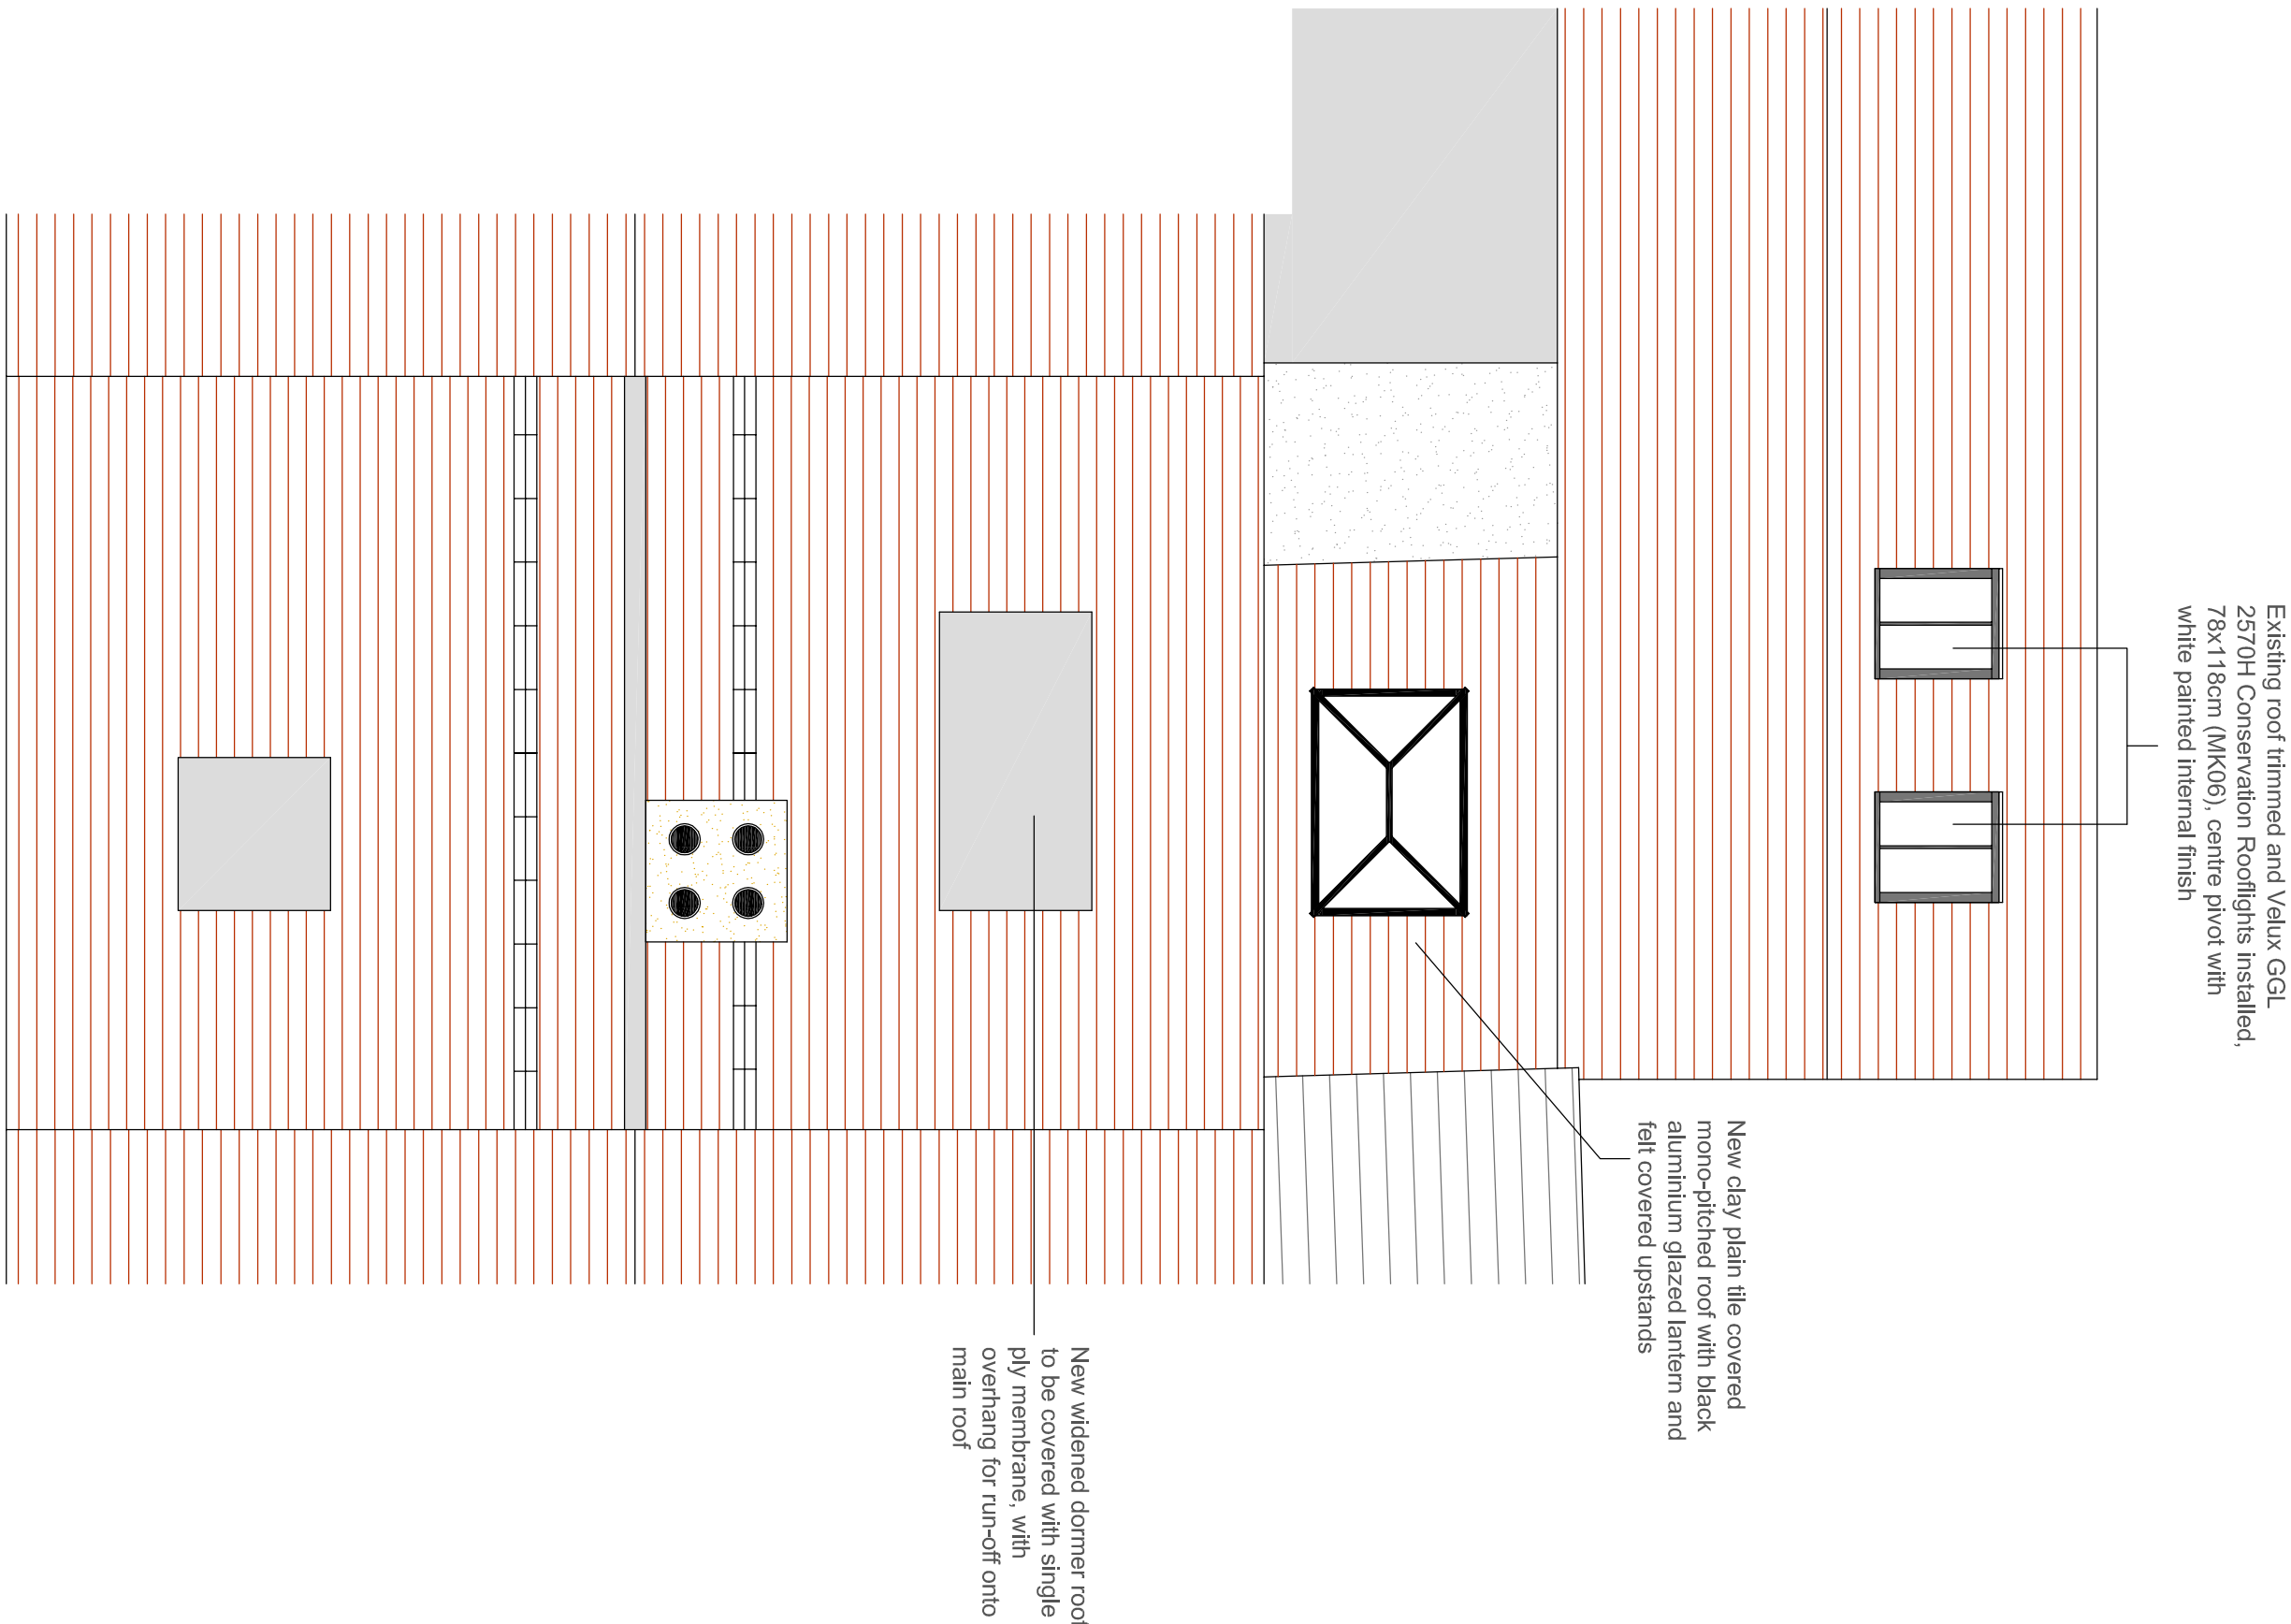

Proposed Roof Plan
(1:50)

NOTES:
1. All measurements to be checked on site and any discrepancies notified.
2. All dimensions are to be used in preference to scaled dimensions.
3. This drawing is the property of J.M. Ralph Associates and must not be reproduced, in part or whole, or derived from, without their permission.

Purpose PLANNING APPLICATION	
Amendment	Date
Client MR. S. COX RUDLEY MILL HOE GATE HAMBLEDON HAMPSHIRE	
Project REPAIRS & ALTERATIONS 13 QUEEN STREET EWSWORTH HAMPSHIRE	
Title PROPOSED ROOF, SITE & LOCATION PLANS, SECTION	
Scale 1:50; 1:100 @ A1	Date 29.04.2021
Drawing No. 21/026/004	Revision P1
J.M. Ralph Associates Chartered Building Surveyors	
58 Fourth Avenue Haverock Hampshire PO9 2OX Email: jra@jmrha.com Tel: 07990 81707	