



Proposed First Floor Plan (1:100)

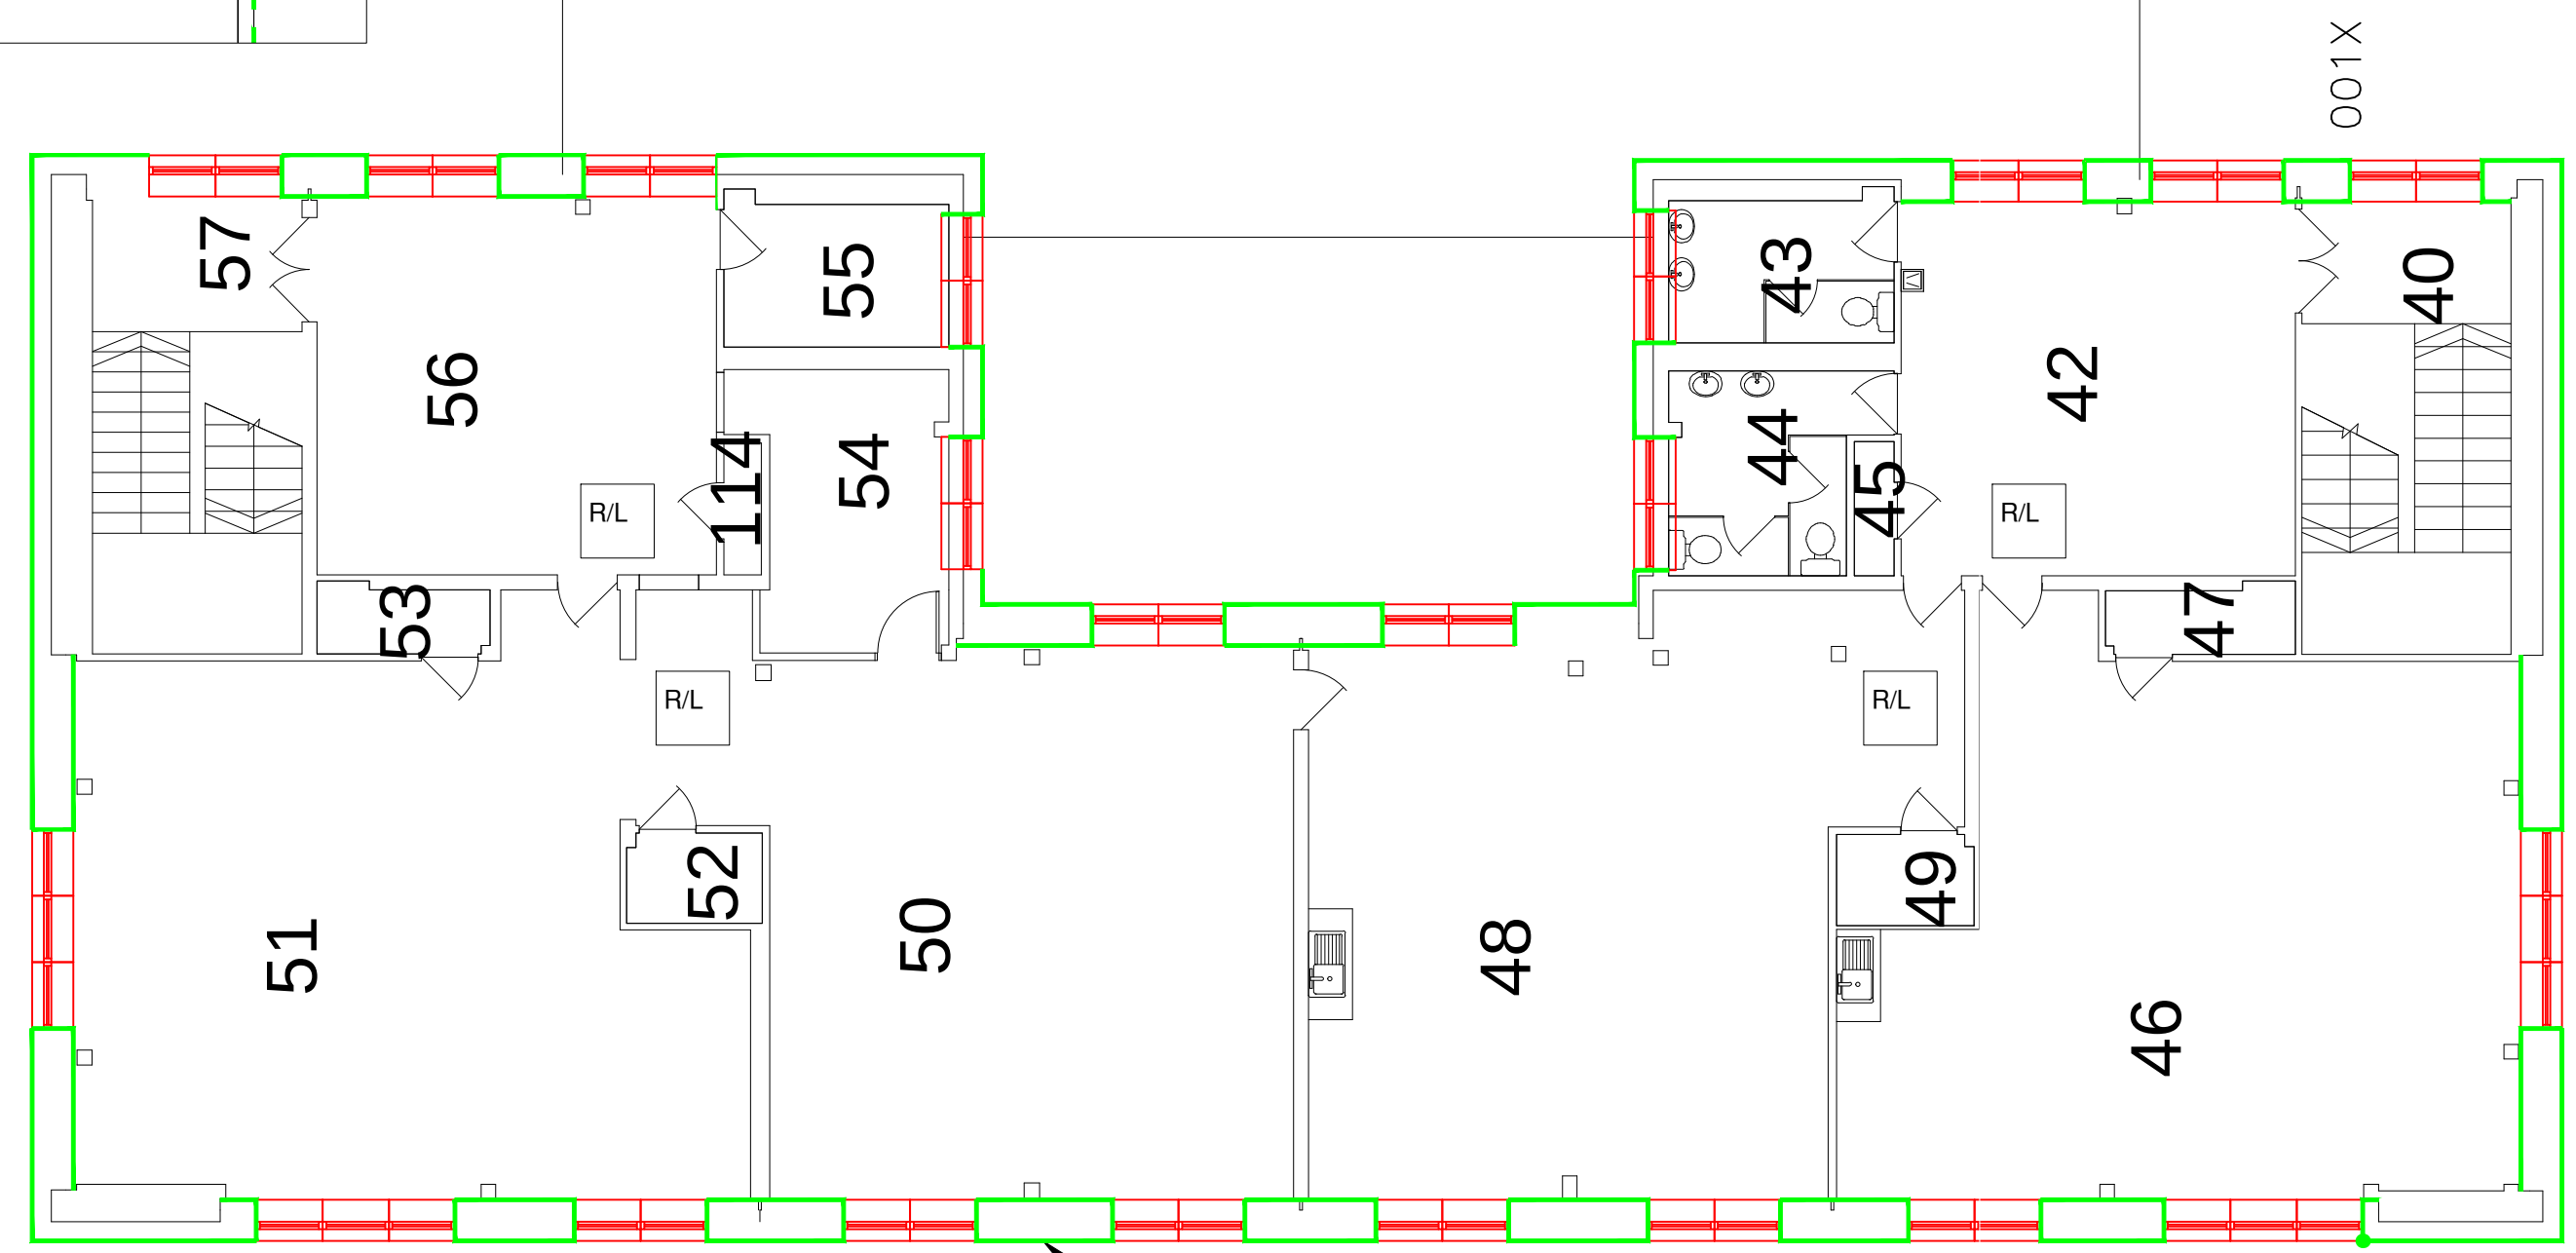

Proposed First Floor Plan (1:100)

GROUND FLOOR
External wall perimeter treated with insulated
through-coloured render/Ge-brik cladding
on proprietary framing system
(increased thickness approx. 160mm
and shown in GREEN on plans)
New Aluminium doors/windows
though-out (shown in RED on plans)
New roof-coverings

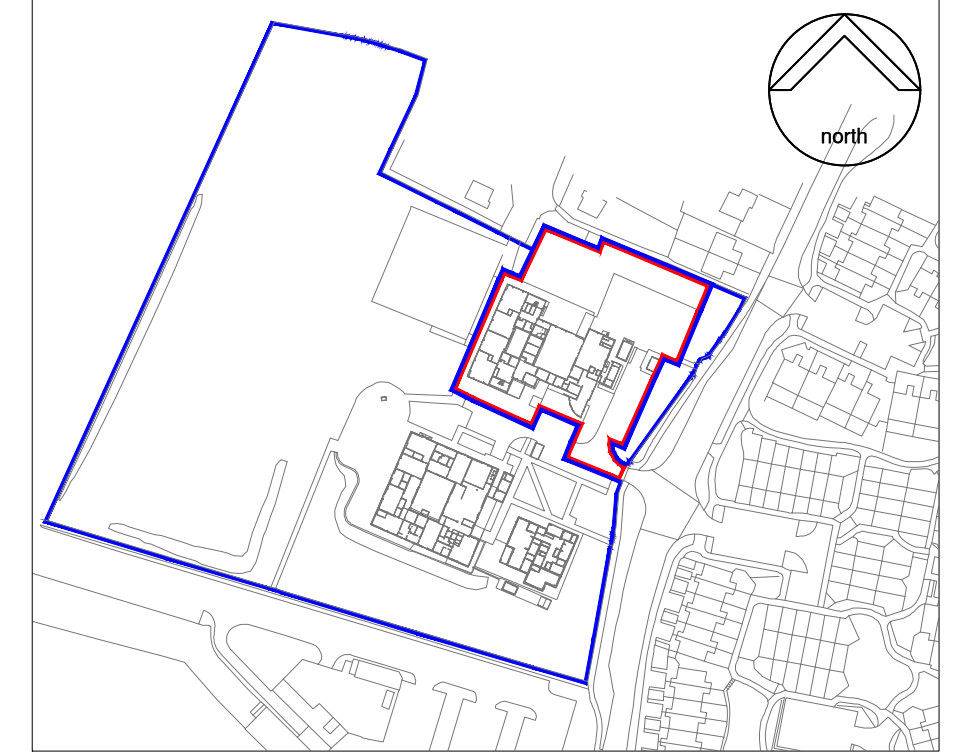

This drawing is produced for use in this project only and may not be used for any other purpose. NPS Property Consultants Ltd accept no liability for the use of this drawing other than the purpose for which it was intended in connection with this project as recorded on the title block fields 'Purpose for Issue' and 'File Status Code'.

This drawing may not be reproduced in any form without prior written agreement.

Do not scale from the drawing, use written dimensions only.

REVISED BY:		DATE:		CHECKED BY:		DATE:	
SCALE BAR							
Meters 0 1 2 3 4 5 6							
PURPOSE OF ISSUE							
PL- For Planning Approval							
FILE STATUS CODE							
S2							
© COPYRIGHT NPS GROUP Ordnance Survey mapping reproduced by permission of "??????? ADD & Controller of HM Stationery Office Crown Copyright.							A1
HamsonJPA				HamsonJPA Ltd Townshend House 30 Crown Road, Norwich Norfolk, NR1 3DT TEL: 01603 227120 EMAIL: mark.payne@hamsonjpa.co.uk			
Head Office: Haywards House, Market Place, Haywards Heath, West Sussex, RH16 1DB1							
Other Office locations can be found on our website - www.hamsonjpa.co.uk							
CLIENT							
Hampshire County Council							
PROJECT							
SCOLA Recladding Project							
MORELANDS PRIMARY SCHOOL							
Waterlooville, Hampshire							
TITLE							
Proposed Ground & First Floor Plans							
Scales		DATE		DRAWN		CHECKED	
1:100		April 16		MP		MPH	
FILE / DRAWING NAME							REV CODE
PROJECT NR		DRAWING FIELDS		UNIQUE NR			
16-4-1004		HJP-DR-B-		021		P1	