

This is not a specification of works but has only been prepared for the sole purpose of securing Local Authority approvals.

Drawing to be read in conjunction with specification notes and specialist design elements. Any works carried out prior to approval are done so at the clients own risk.

The contractor is responsible for checking all scaled and stated dimensions prior to commencement on site.

This drawing is the copy right of PMG Ltd and should not be copied or reproduced in any way without prior consent.

Any boundaries shown on the plan are their assumed location/line. No works to project over the boundary line.

Client is resolve all matters relating to the Party Wall etc Act 1996.

Project Title
**Proposed Facade Improvements
Oak View Nursing Home
47-49 Beach Road
Hayling Island
PO16 8UP**


Drawing Title
Proposed Elevations

Client
Oak View Nursing Home

Date:
August 2016

Scale:
1:100 at A1


Drawing No.
003 rev A

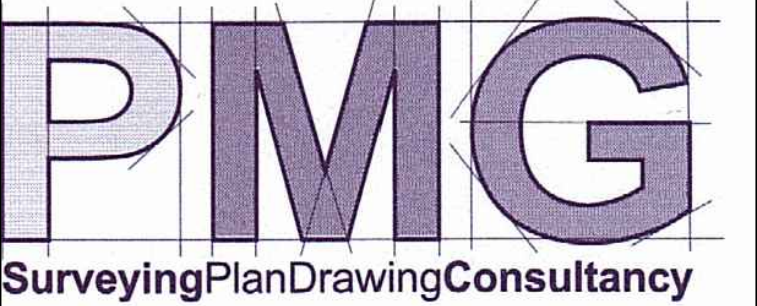


PMG (Building Design & Consultancy) Ltd
20 Bluebell Way,
Whiteley, Fareham,
Hampshire PO15 7FF
Tel: 07796 124247
Email: paul@pmg ltd.uk.com
www.pmg ltd.uk.com




Proposed West Elevation - 1:100

 

Proposed North Elevation 1:100

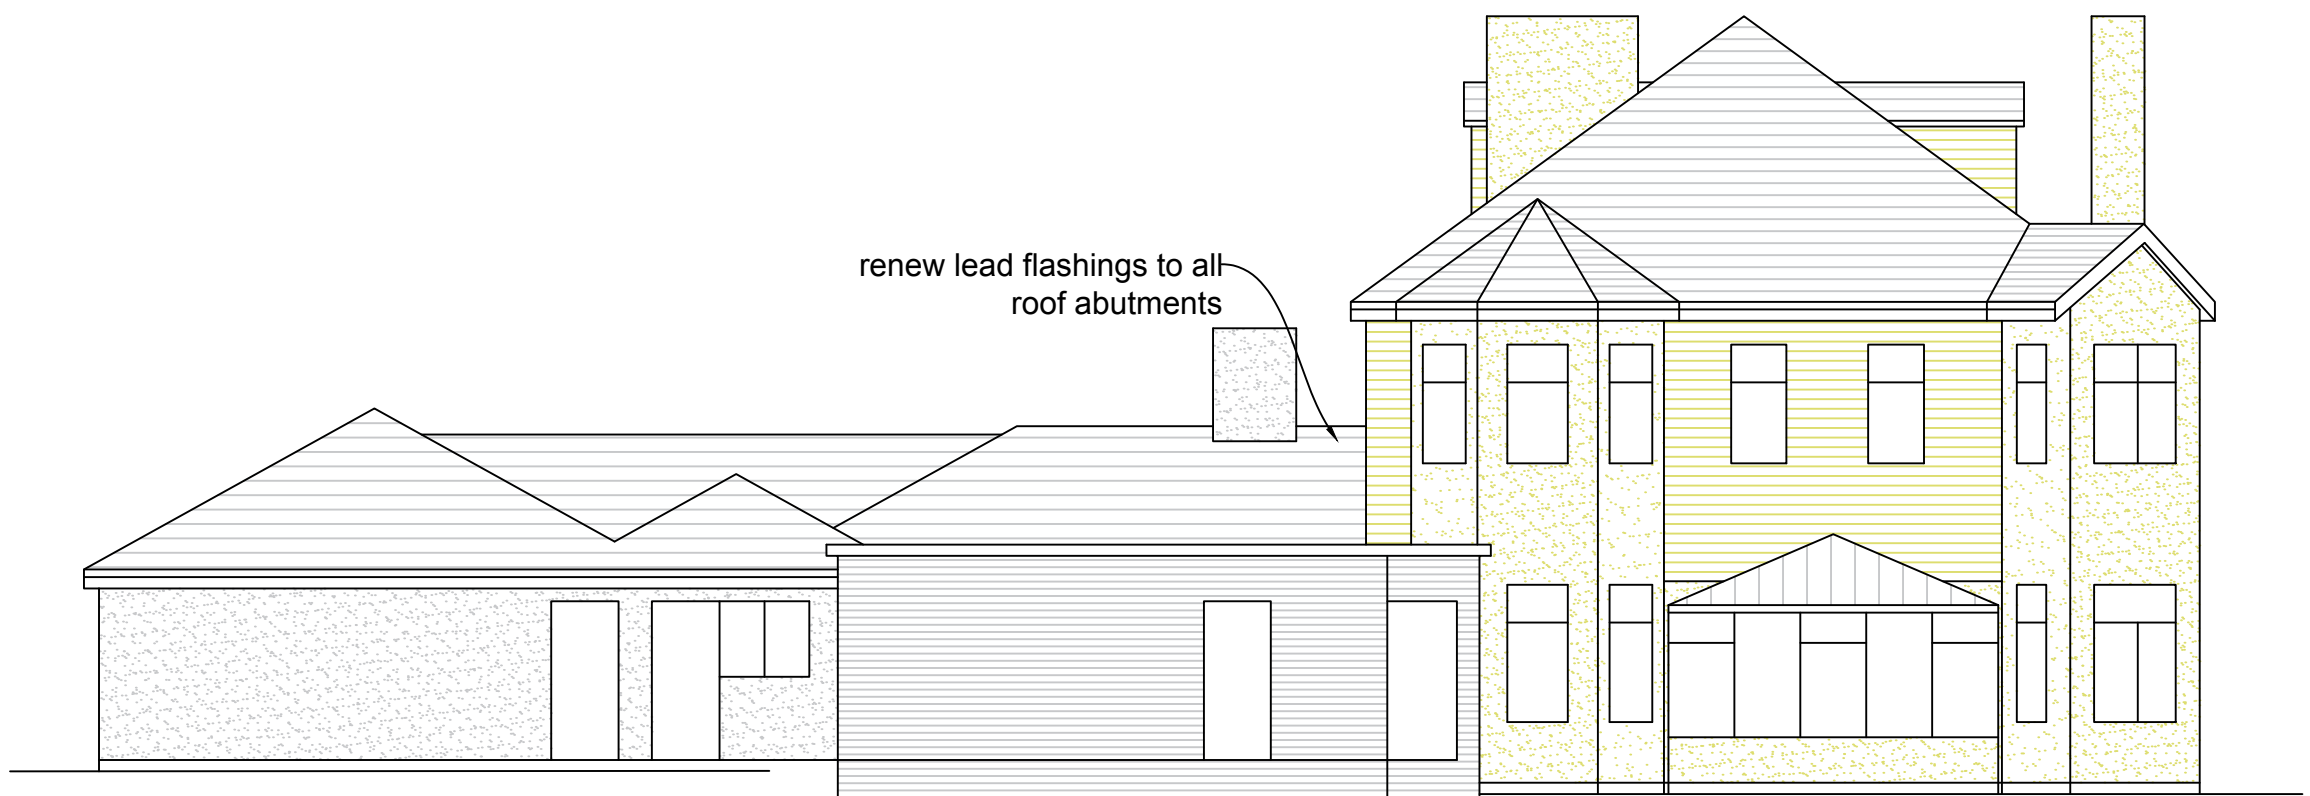

Proposed South Elevation - 1:100

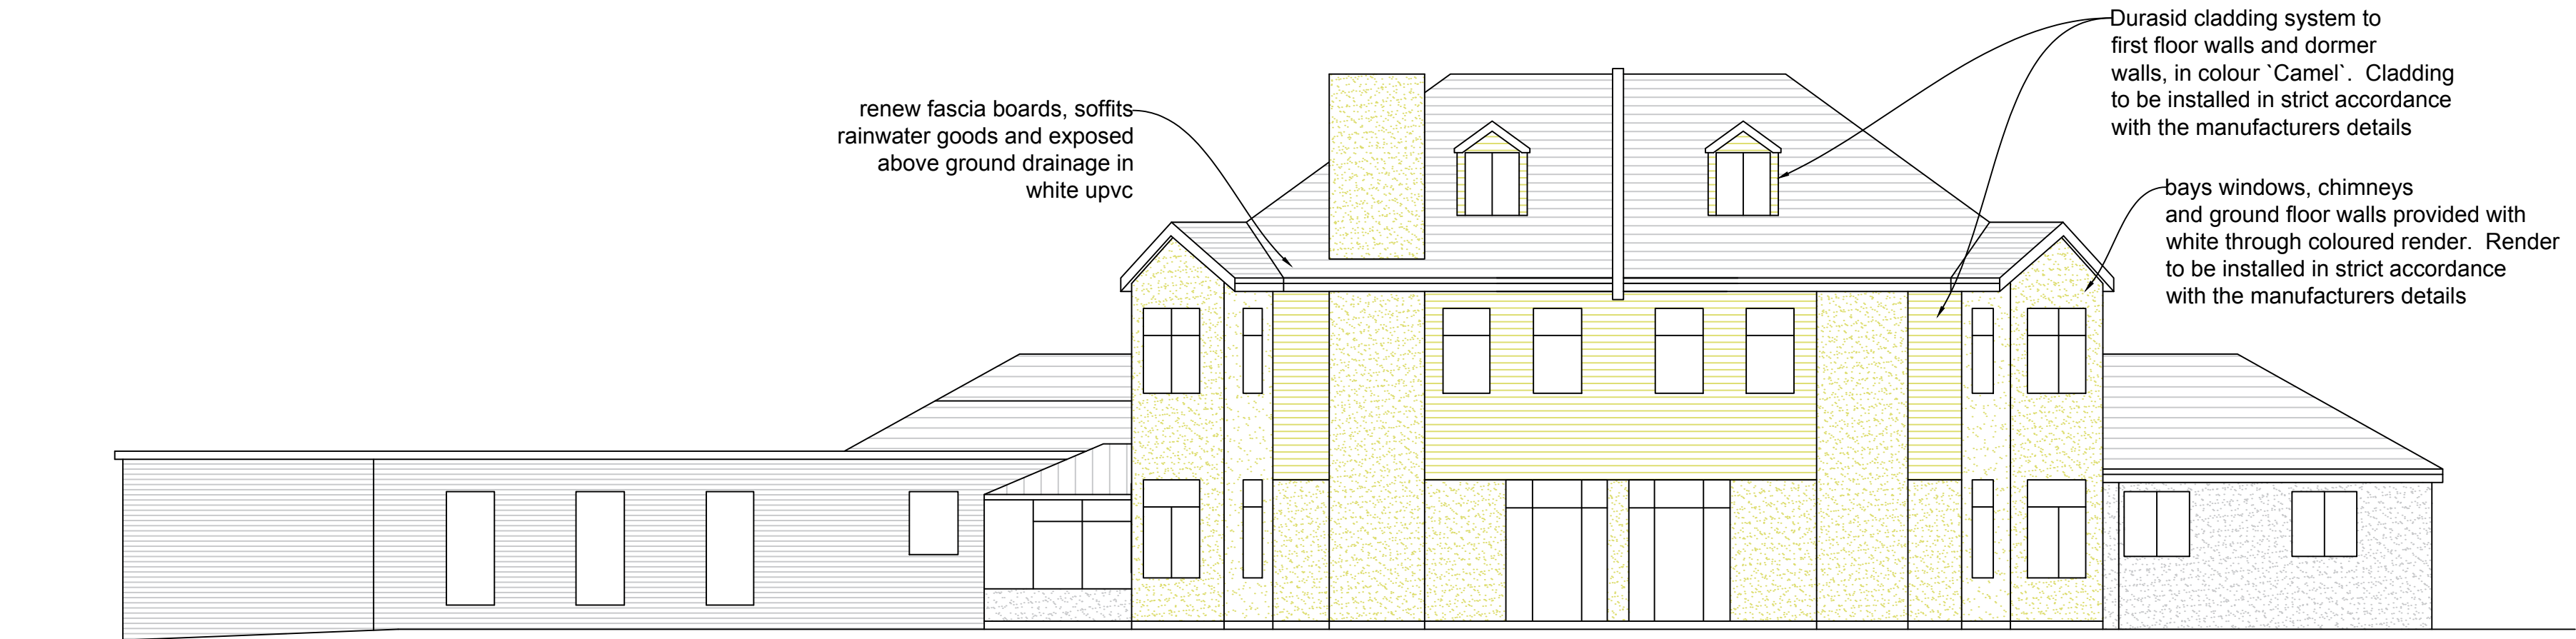

Proposed East Elevation - 1:100