




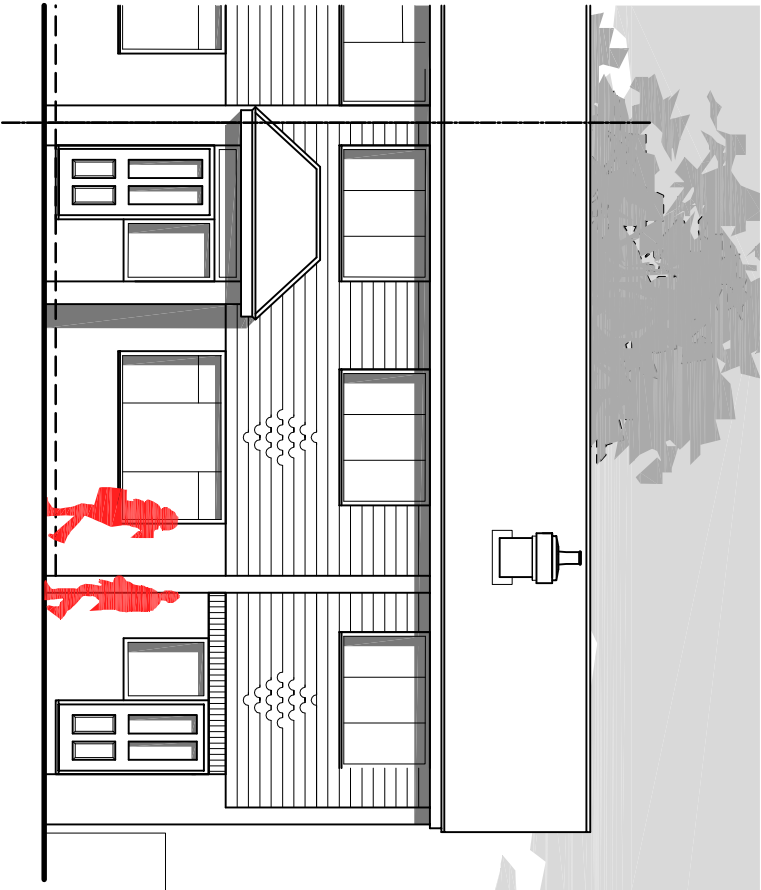

PROPOSED FRONT ELEVATION
SCALE 1:100

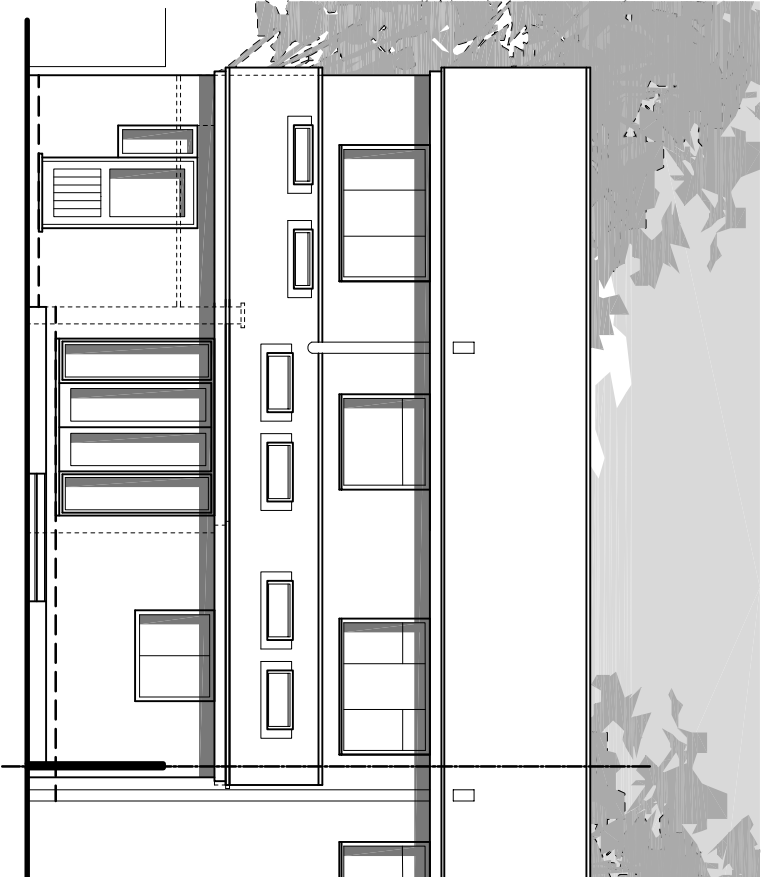

PROPOSED REAR ELEVATION
SCALE 1:100

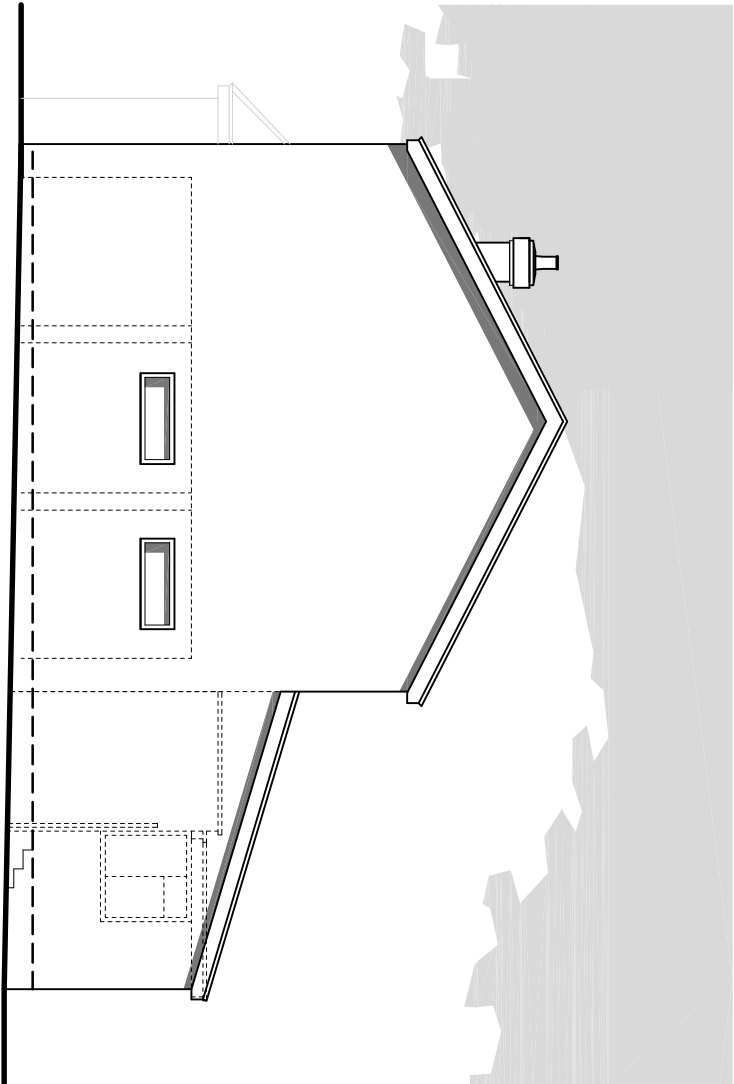

PROPOSED SIDE ELEVATION
SCALE 1:100

The drawing is the copyright of CMCDesign and may not be copied, altered or reproduced in any form without the written consent of CMCDesign.

It is the responsibility of the building owner to draw up all legal agreements with adjoining property owners to cover the overhanging of any balconies, gutters, fascias or any part of the building. CMCDesign cannot be held responsible in any way, whatsoever for any legal costs or other costs incurred through any neighbouring disputes.

It is the sole responsibility of the building owner to comply with the party wall act 1996. CMCDesign cannot be held responsible in any way if non compliance is adopted.

Use figured dimensions only. It is the responsibility of the building owner to verify all dimensions on the plan to works commencing any discrepancies in dimensions or boundary locations are to be brought to the attention of CMCDesign immediately before any other works take place or are

revision	client
	Mr & Mrs Smith
stage	date
planning	January 2015
scale	scale
1:100 @ A3	

address	drawing no.
6 Reddish Way Purbeck Poole, Dorset	18/01/04
	proposed elevations

CMC

architectural services

11a Studio 22 Marlborough Road
Highton, Southampton, SO17 1HY
t 0768 997654
e studio@cmc-design.co.uk
www.cmc-design.co.uk