


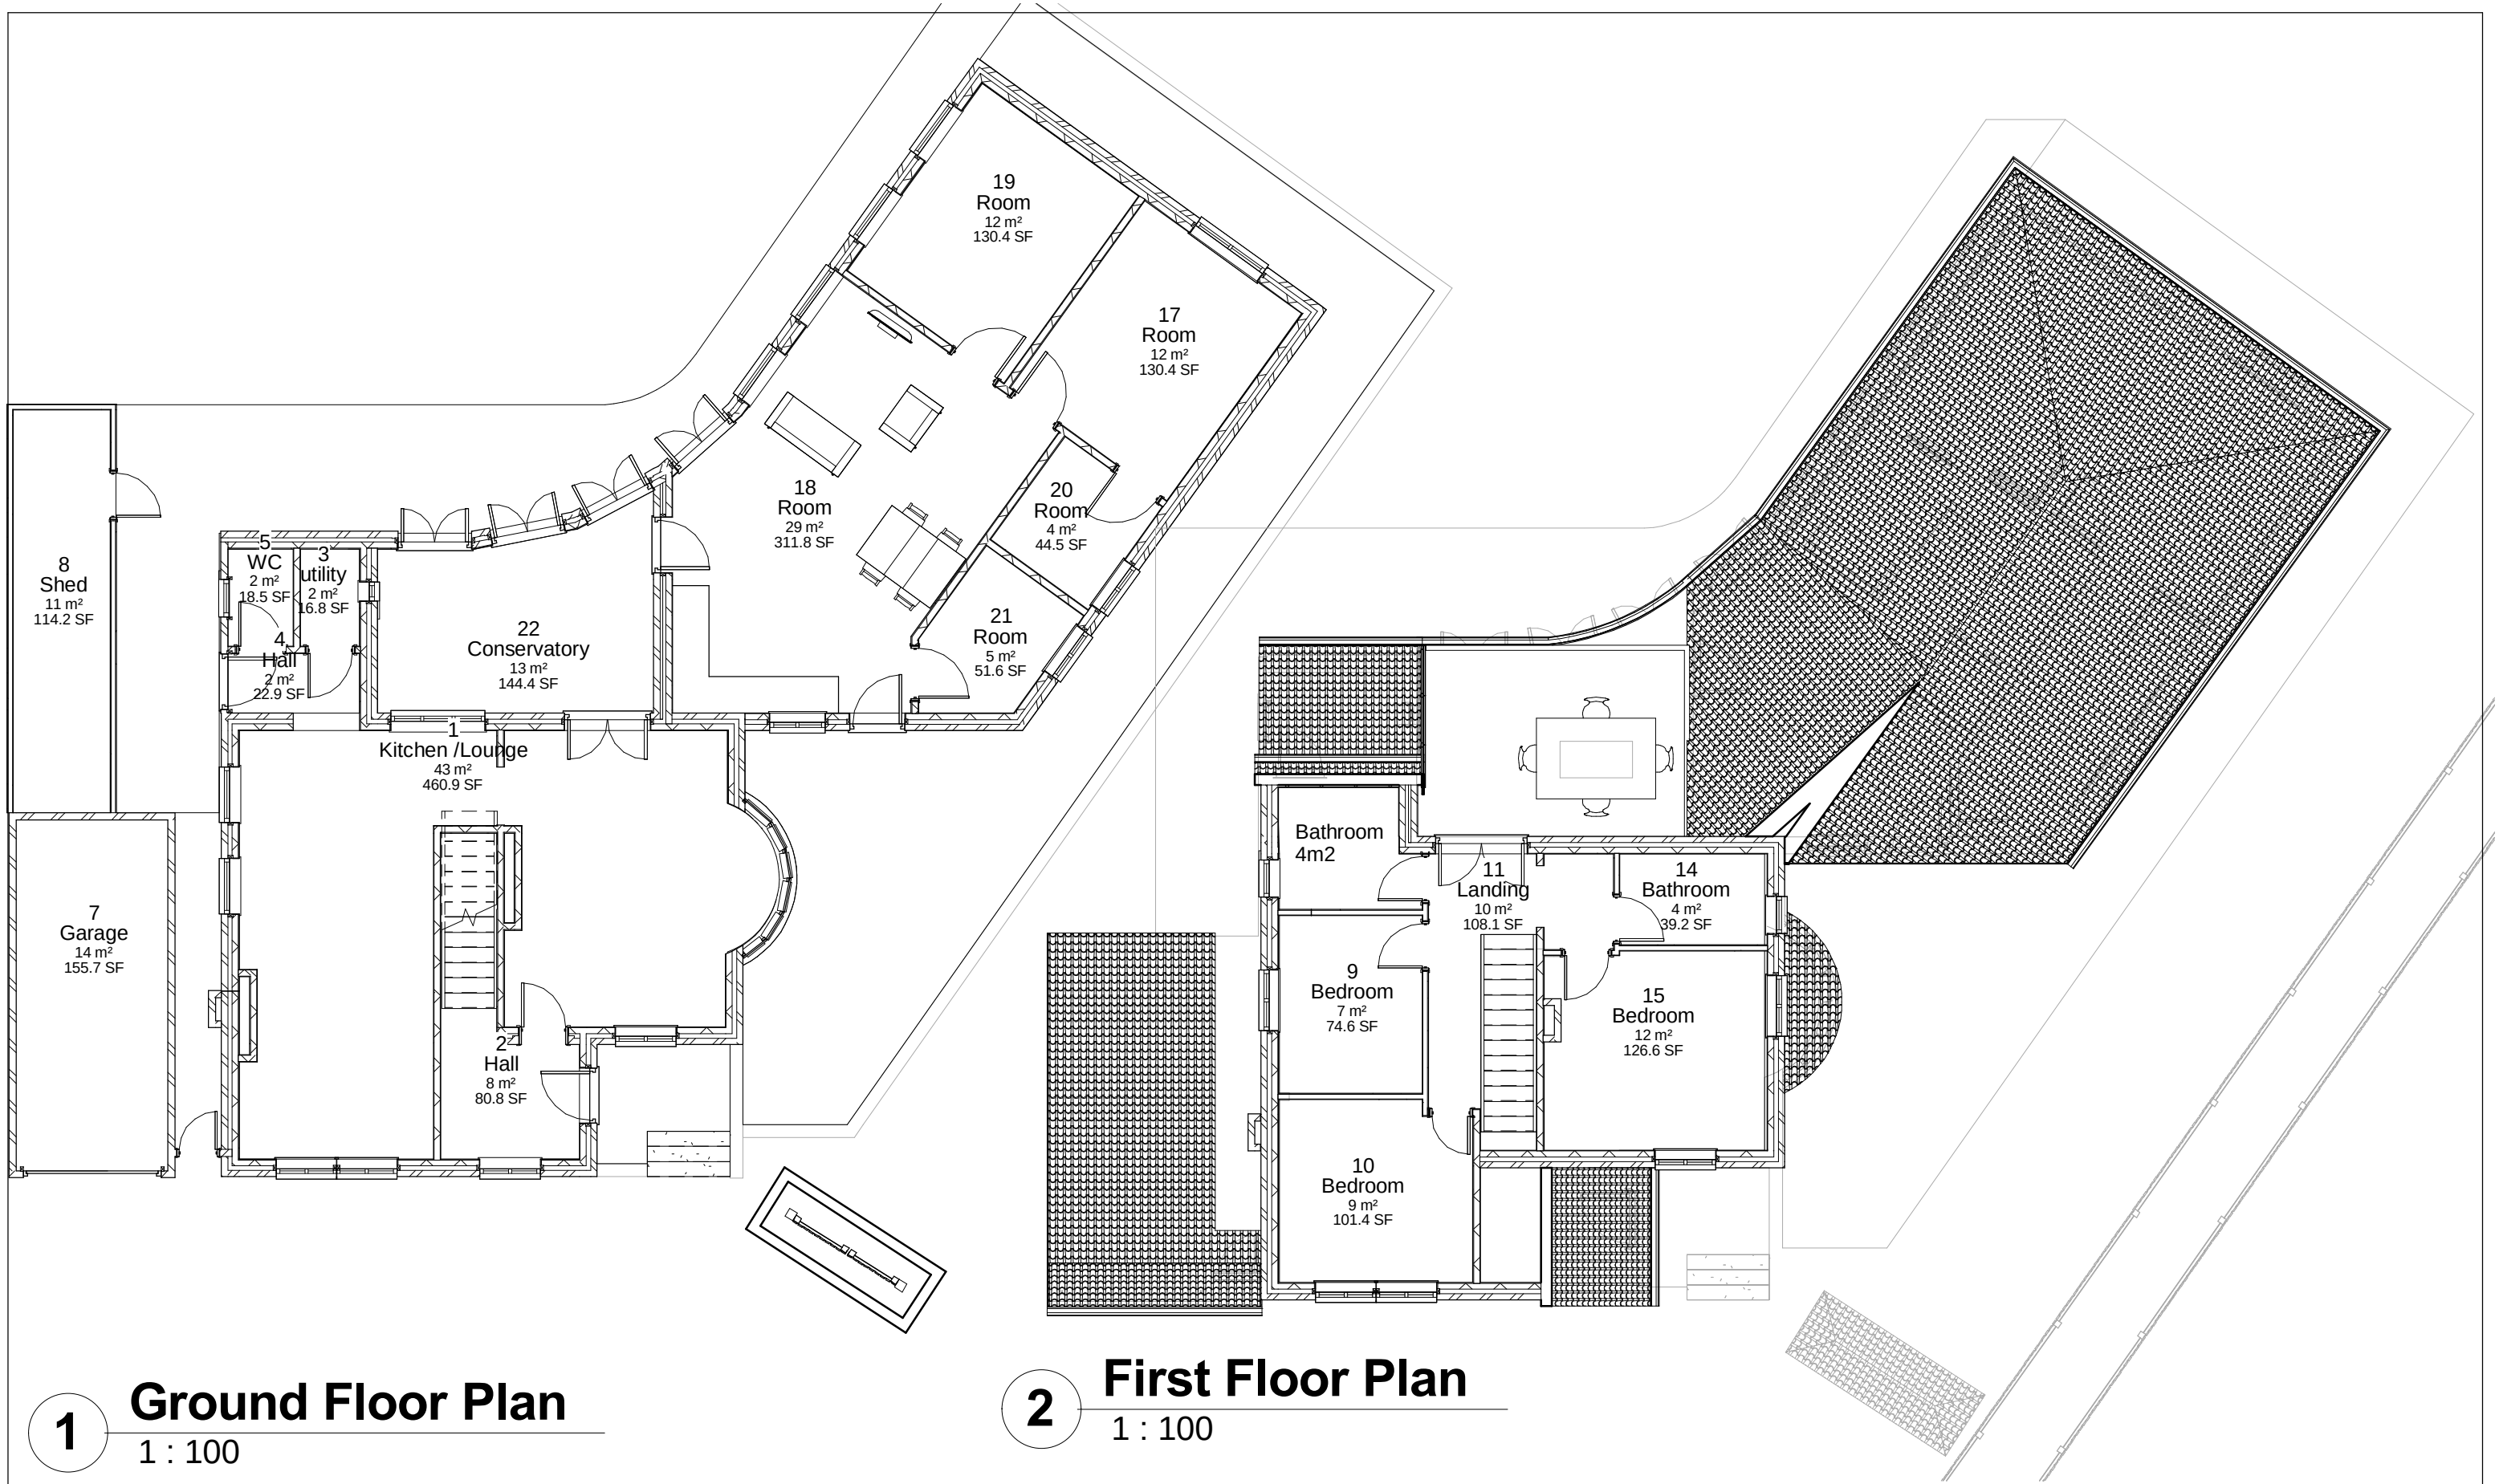

IJ Murray Associates

www.ijma.co.uk

No.	Description	Date

Trevor Banting
27 Lodge Road Havant
Hampshire PO9 3LL

Floor Plans V1

Project number	Project Number	A110
Date	Issue Date	
Drawn by	Author	
Checked by	Checker	Scale
		1 : 100