




FRONT ELEVATION - House Type N



SIDE ELEVATION - House Type N

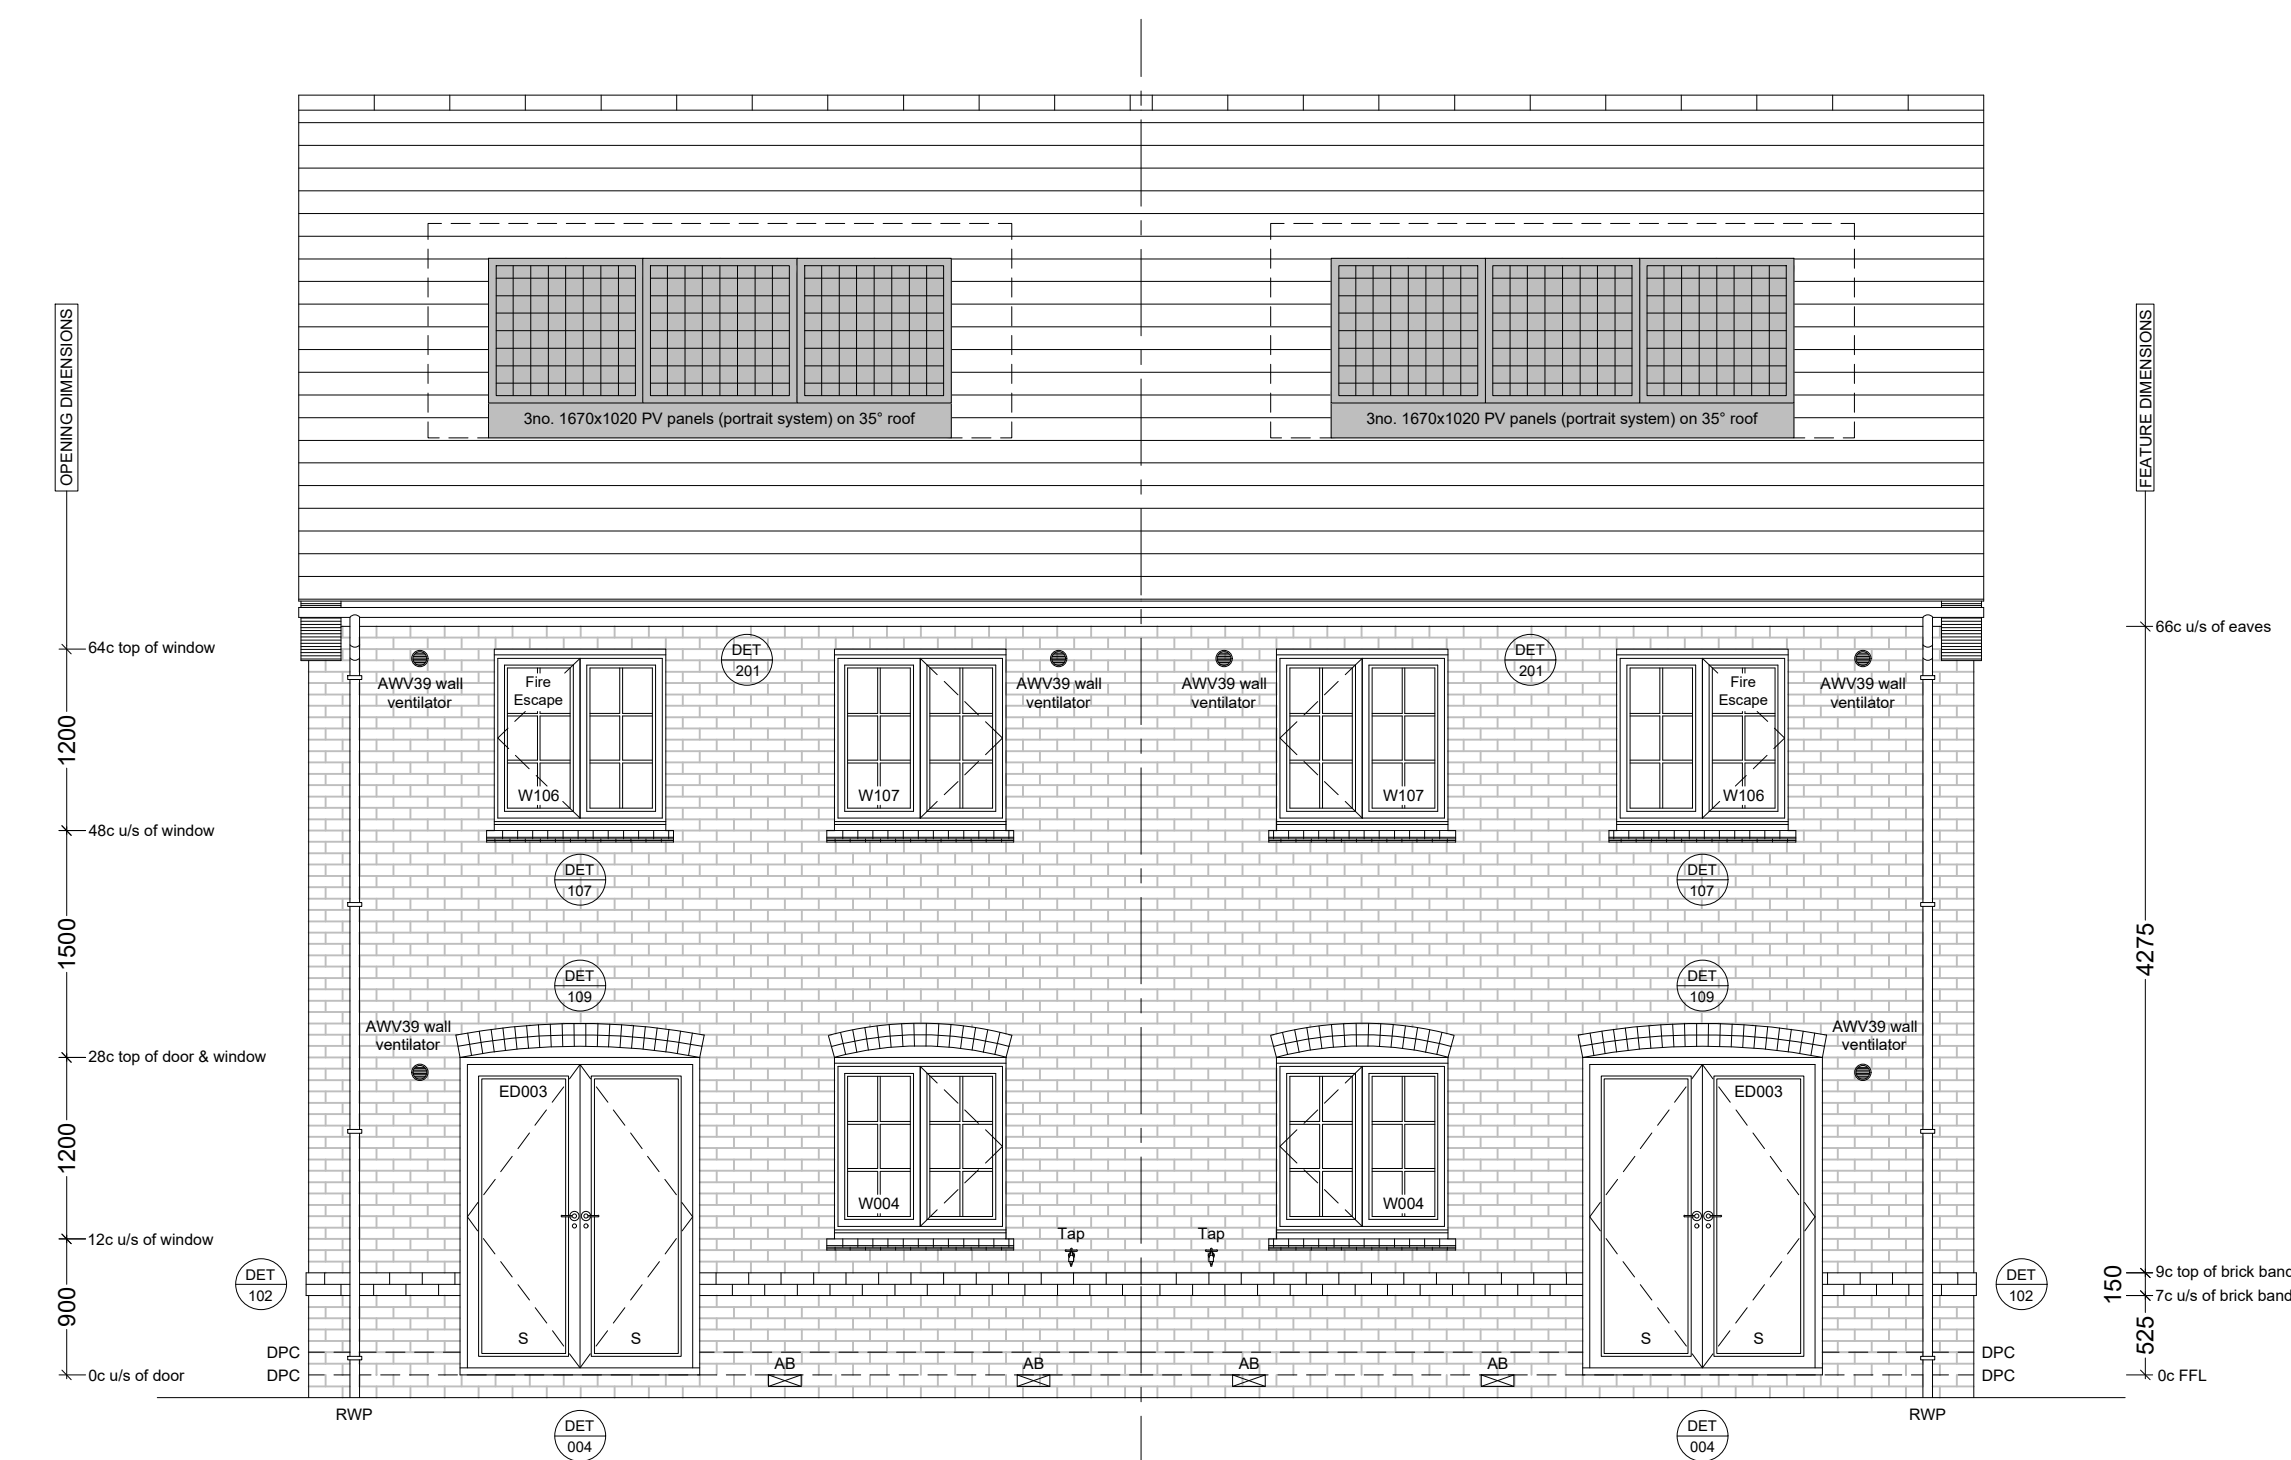

REAR ELEVATION - House Type N



SIDE ELEVATION - House Type N

Please Note:

This drawing must not be scaled, dimensions to be checked on site and any discrepancies are to be highlighted to the Architect prior to construction.


Prior to the commencement of any works, the Contractor is to check and / or determine all construction details including checking existing site levels and dimensions.

This drawing is to be read in conjunction with all other project drawings, construction notes and / or project specifications including those by other project consultants and specialists. All discrepancies should be reported immediately.

Design subject to detail development / approval.
Measurements and accommodation schedules subject to amendments following coordinated input by others.
Costings cannot be finalised until approval / confirmation by relevant authorities and Client.

Risk Schedule

▲	Specific health & safety risks associated with this building are highlighted, but not limited to the caution symbol adjacent to the item of risk. Refer to risk schedule on individual drawing.
▲	Injury caused by incorrect handling of large / heavy items.
▲	Potential to fall from height.
▲	Potential to fall from height through voids within floors.
▲	Harm caused by handling lead.
▲	Harm caused by Electrocutation.
▲	For further information refer to HGP's M06 & M07 documents

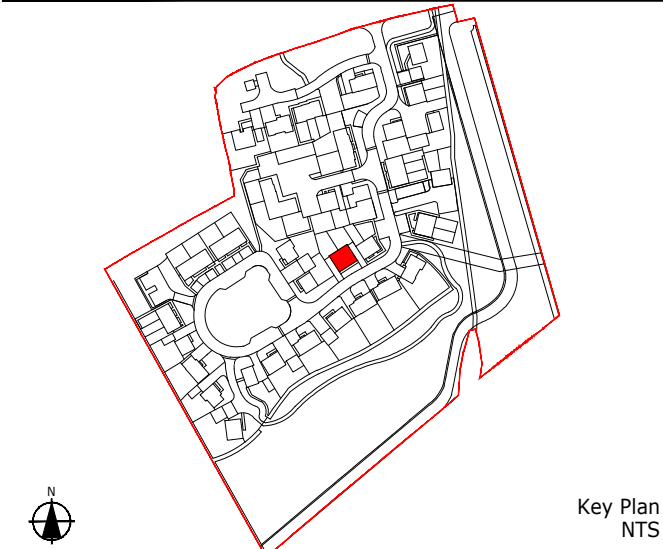

Notes

For detail drawing references, please refer to drawing 19.093.DETAIL REFERENCES SCHEDULE.

A	PV panels indicated. Additional air bricks indicated. Outside tap repositioned.	27/04/21	CMF / RLC
-	First Issue	26/02/21	CMF / RLC

Rev.	Description	DATE	DB / CB
------	-------------	------	---------

Date February 2021
Drawn By / Checked By CMF / RLC
Scale 1:50 @ A1

Project Manor Farm, Bedhampton

Title Plot 18-19 Elevations

Dwg# 19.093.PLOT 18-19.04

Revision A

Status Preliminary

HGP
ARCHITECTS

FS 10342

Furzehall Farm, Wickham Road,
Fareham, Hampshire
PO16 7JH

01329 283 225
email@hgp-architects.co.uk
www.hgp-architects.co.uk

HGP Architects Ltd.
Copyright Reserved

BARGATE
HOMES

Bargate Homes Limited, The New Barn,
Vicarage Farm Business Park, Winchester Rd,
Fair Oak, Hampshire SO50 7HD

023 8060 2255
info@bargatehomes.co.uk

