





EAST FRONT ELEVATION



WEST REAR ELEVATION

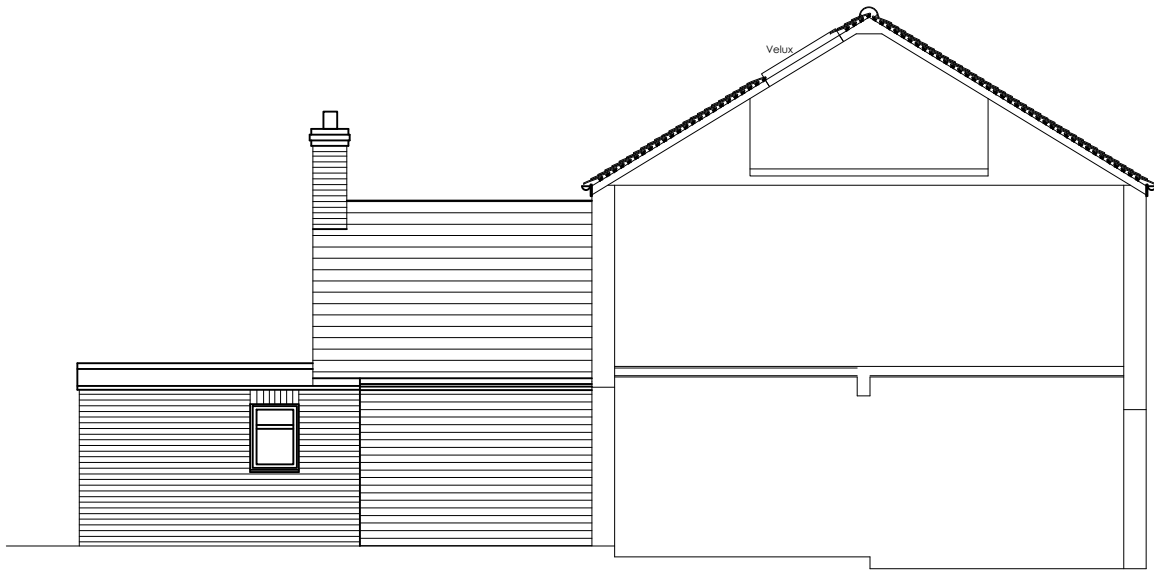

NORTH SIDE ELEVATION

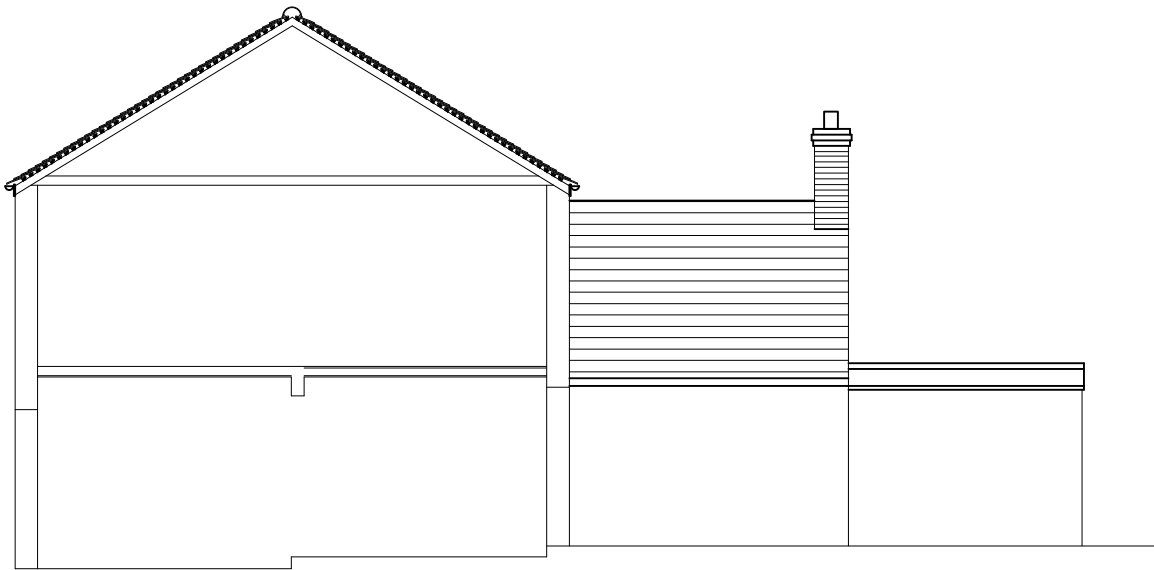


SOUTH SIDE ELEVATION

Materials
Roof :- Main pitched roof slate. Rear pitched roof Sand faced concrete tiles. Felt flat roof
Velux rooflight.
Walls :- Face brickwork.
Fascia and Soffit :- White painted timber.
Windows :- White PVC double glazed.
Doors :- PVC double glazed.
Gutter :- Half round Black plastic.
Conservatory :-White plastic double glazed.

NOTE
THIS DRAWING MAY BE SCALED FOR PLANNING PURPOSES ONLY.
ALL DIMENSIONS TO BE CHECKED ON SITE PRIOR TO COMMENCEMENT OF WORK. ALL DIMENSIONS RELATING TO SUB-CONTRACTORS OR SUPPLIERS WORK MUST BE CHECKED AND AGREED BETWEEN THE GENERAL CONTRACTOR, THE SUB-CONTRACTOR(S) AND / OR SUPPLIER(S). ALL DIMENSIONS ARE IN MILLIMETRES. ALL WORKS OR MATERIALS INDICATED ON THE DRAWING ARE TO BE TO THE LATEST BRITISH STANDARDS AND ARE TO BE CARRIED OUT IN ACCORDANCE WITH THE RELEVANT CODES OF PRACTICE OR RECOGNISED TRADE ASSOCIATION RECOMMENDATIONS AND PUBLICATIONS.
THIS DRAWING TO BE READ IN CONJUNCTION WITH ALL RELEVANT DRAWINGS AND SPECIFICATIONS OF OTHER CONSULTANTS.
ANY DISCREPANCIES TO BE BROUGHT TO THE ATTENTION OF PDK ARCHITECTURE AND SURVEYING . IF IN DOUBT ASK.
© THIS DRAWING IS THE COPYRIGHT OF PDK ARCHITECTURE AND SURVEYING.

APPR	DATE	STATUS

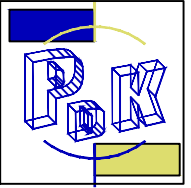-			
REV	DATE	AMENDMENT	BY
PROJECT 6 PALMERS ROAD EMSWORTH HAMPSHIRE. PO10 7DL			
DRAWING EXISTING ELEVATIONS			
Date Jan 2016	Drawn By PJC		
Scale 1: 100 @A3	Iss. App. By DKC		
Drawing No 002	File Location 0148		
			
		29 Breach Avenue, Southbourne, Emsworth, Hampshire, PO10 8NB T: 01243 697164 M: 07879471666 www.pdkconsulting.co.uk	
		PDK Architecture and Surveying	