

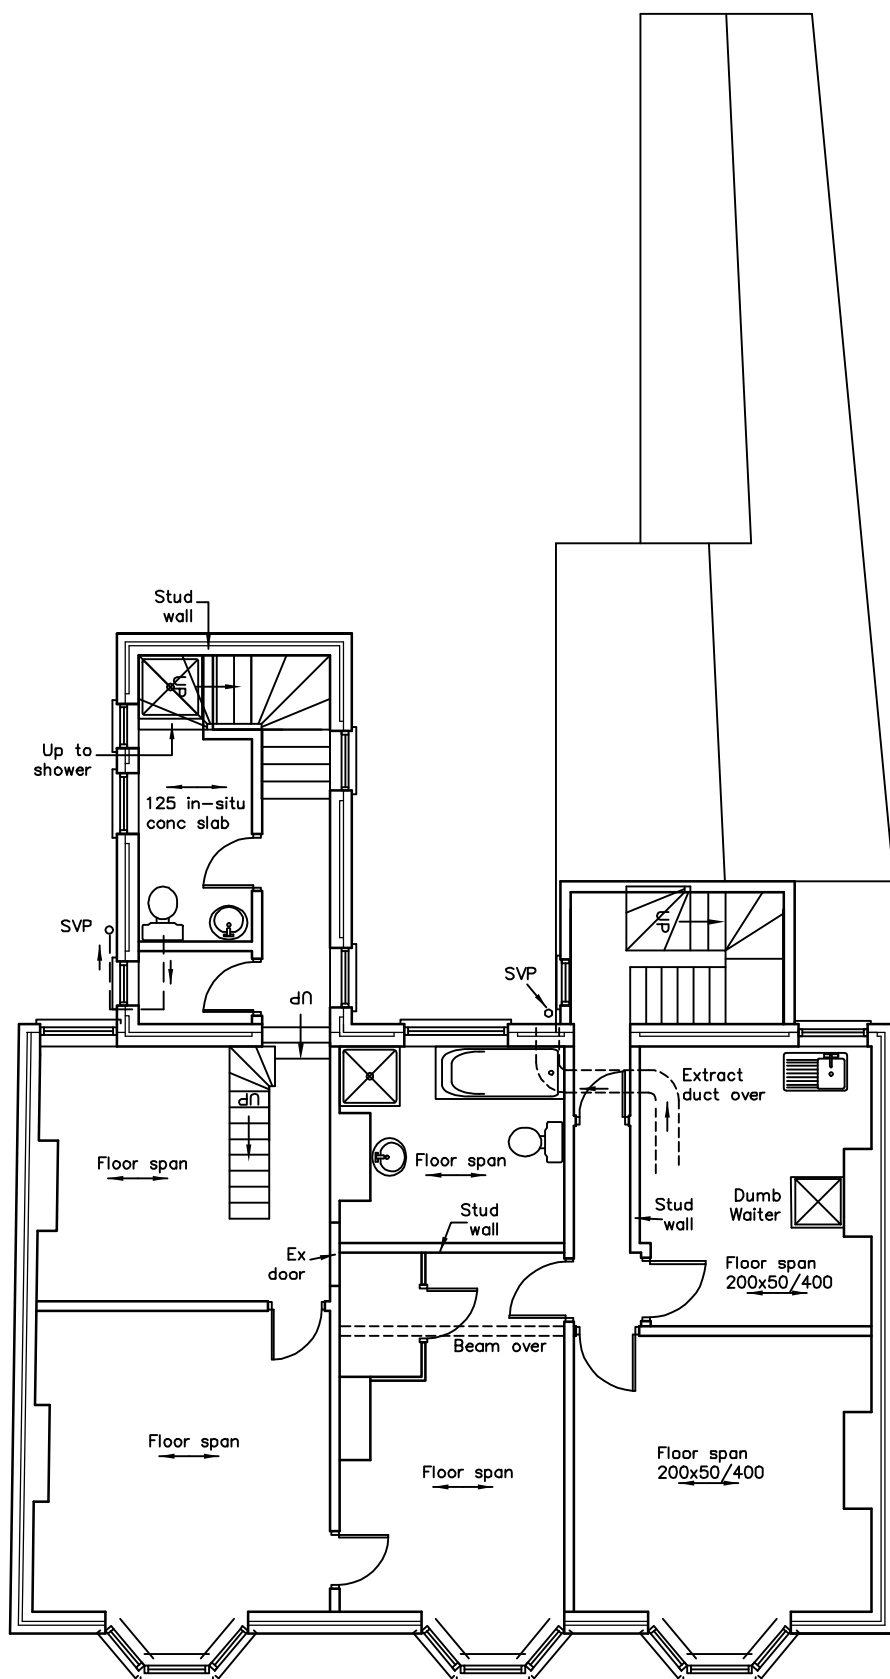


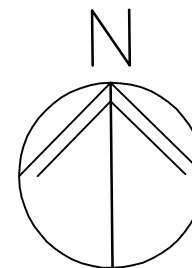


**FIRST**

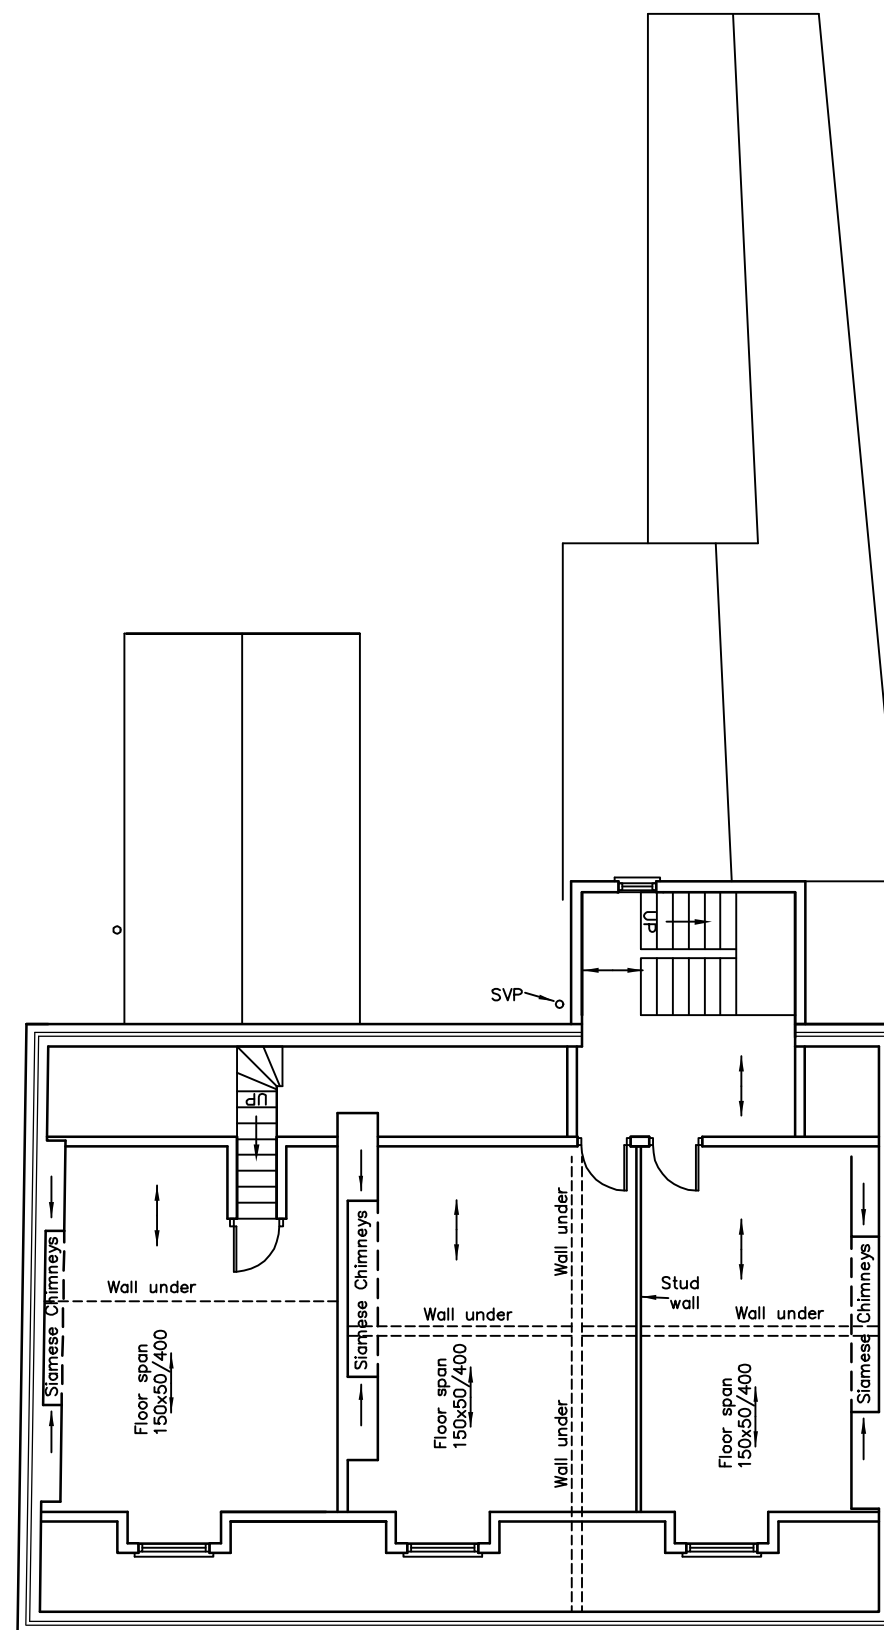

**SECOND**

Cobden Arms  
74-76 West Street  
Havant

EXISTING UPPER  
FLOOR PLANS

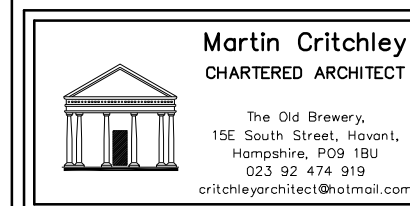

Scale 1 : 100  
Drawn MHC/JHL  
Date 15/01/16

Revisions

- A.
- B.
- C.

1044-232<sup>0</sup>