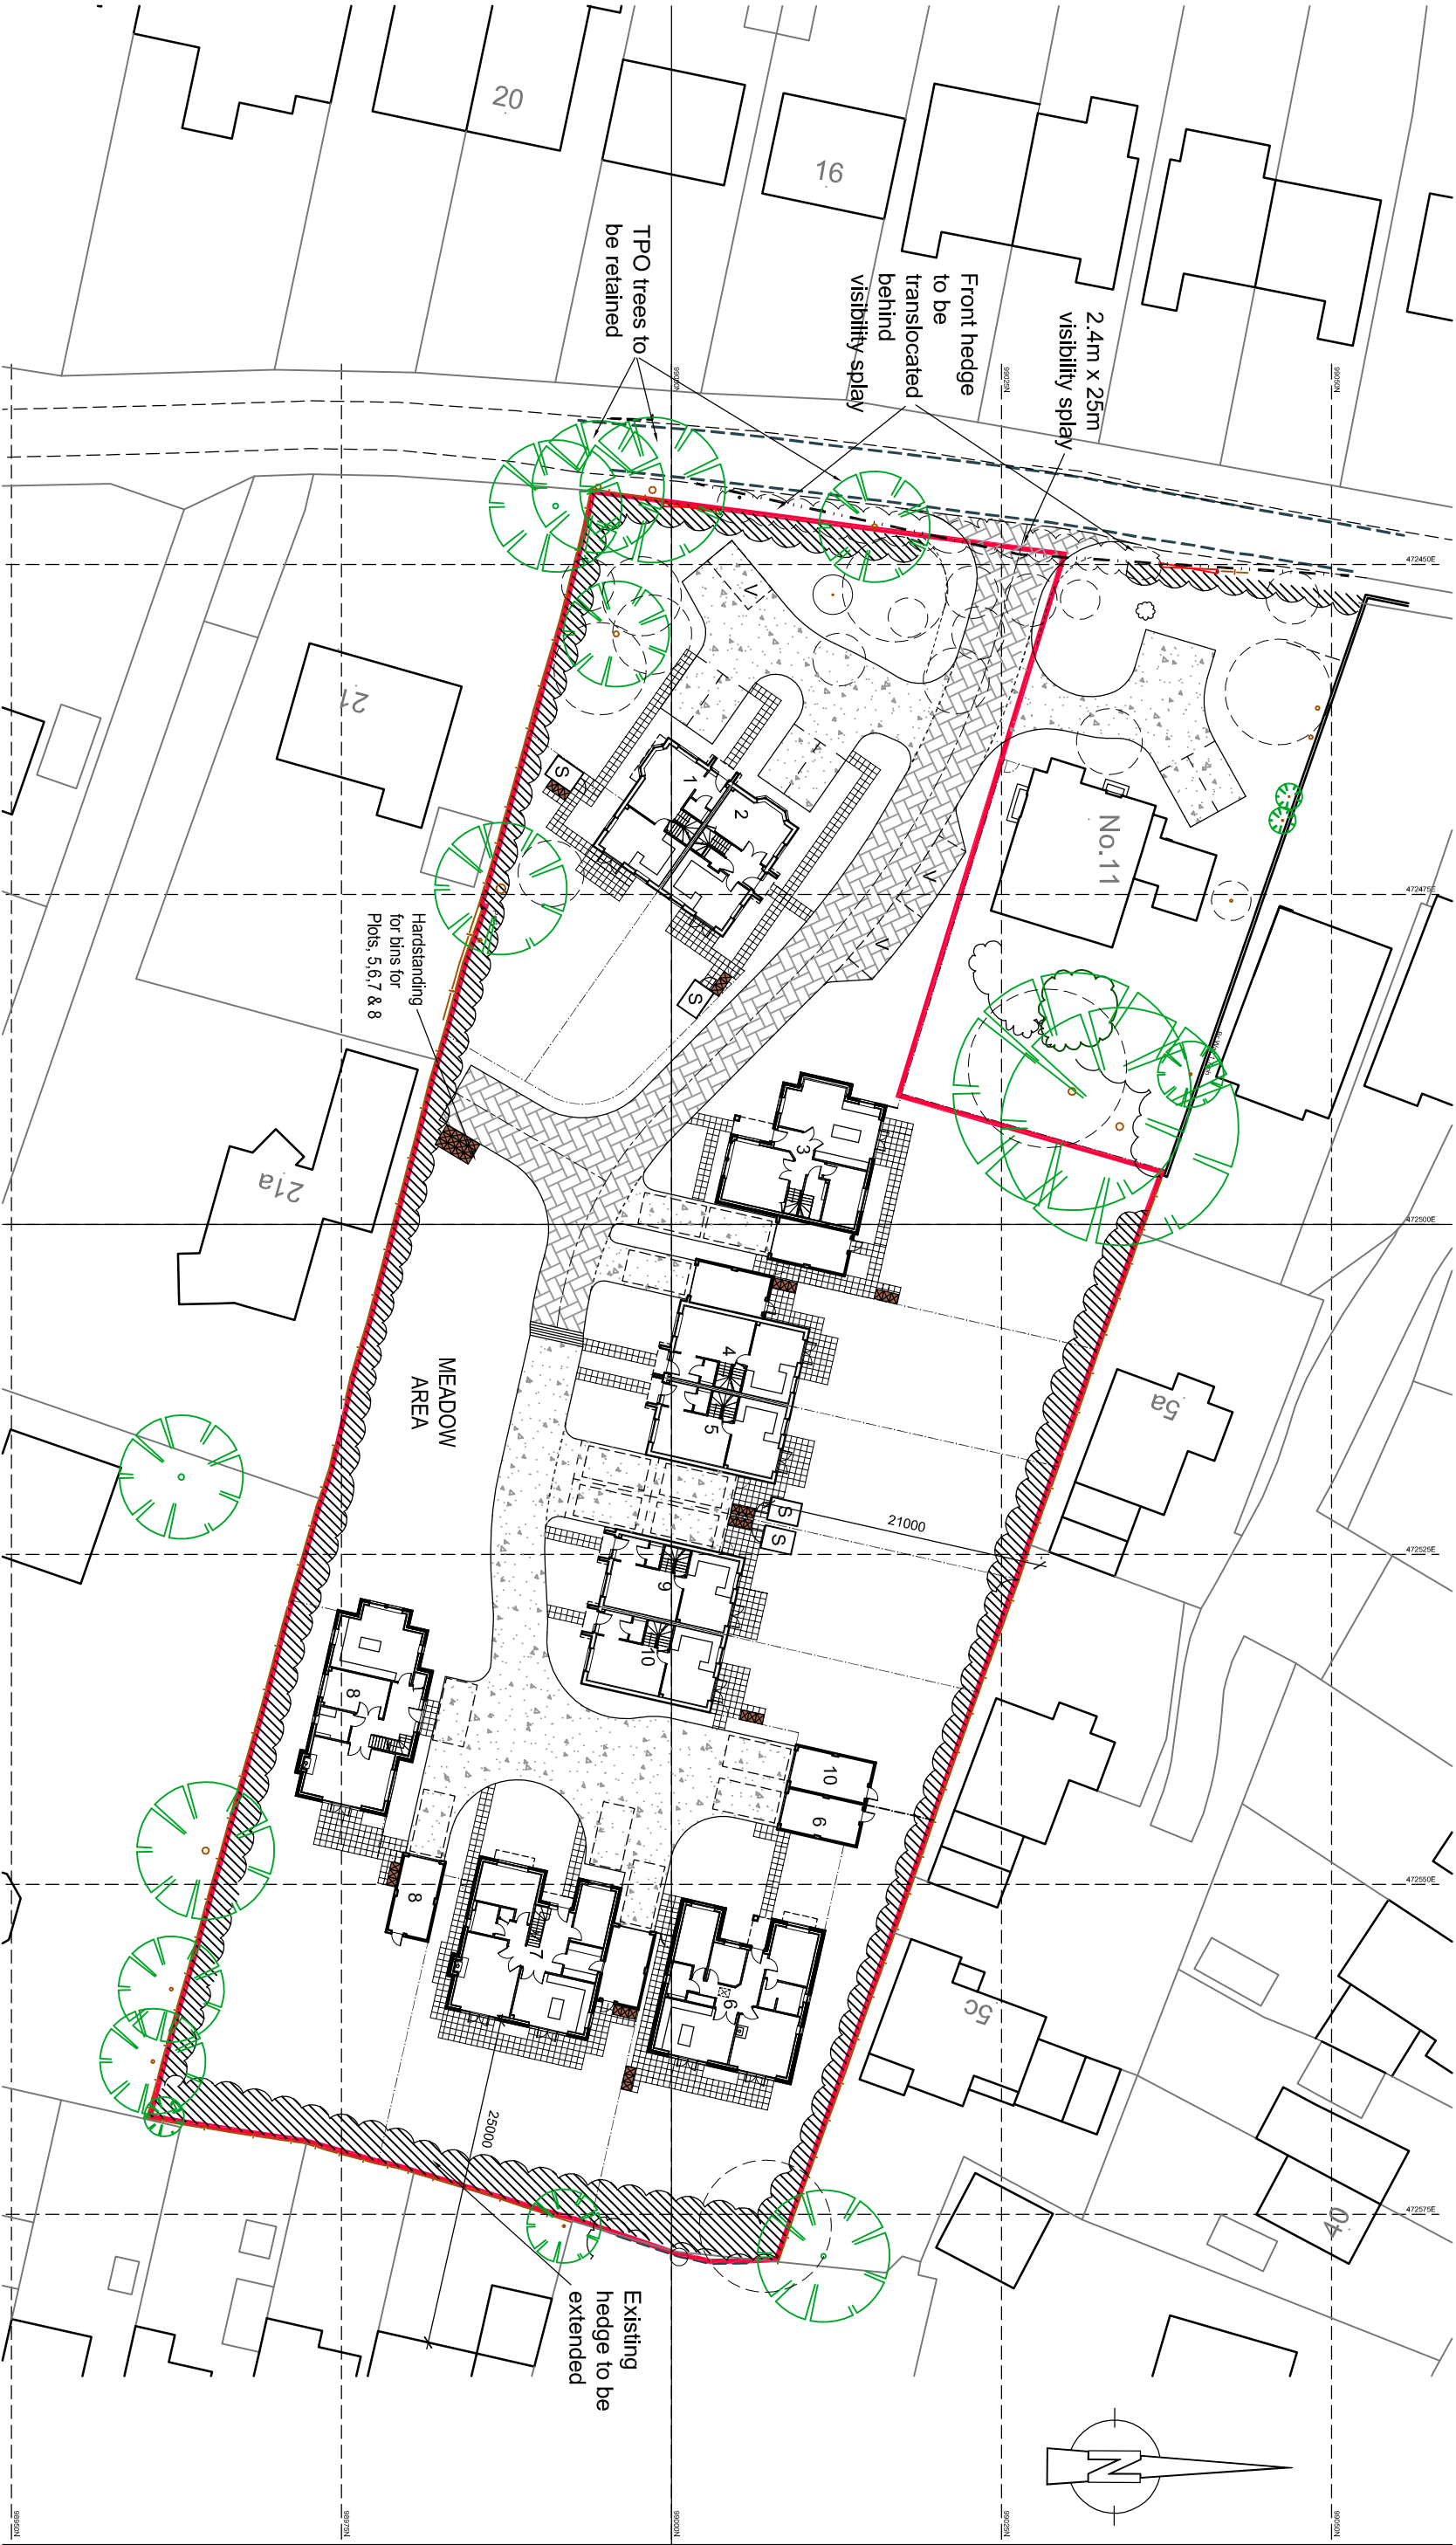


Rev. A 19-11-16 Site boundary amended.

DRAWING TITLE	Proposed Site Plan - Landscaping	CLIENT	Kingham Homes Ltd.	DRAWING No.	2825 / 02-A	JAYE FORD ARCHITECTURE LTD MANLEY'S MANLEY'S HILL STORINGTON WEST SUSSEX RH20 4BT Tel: 01903 745393
JOB TITLE	Bound Lane, Hayling Island, Hampshire.	SCALE	1:500 @ A3	DATE	Oct. 2016	