



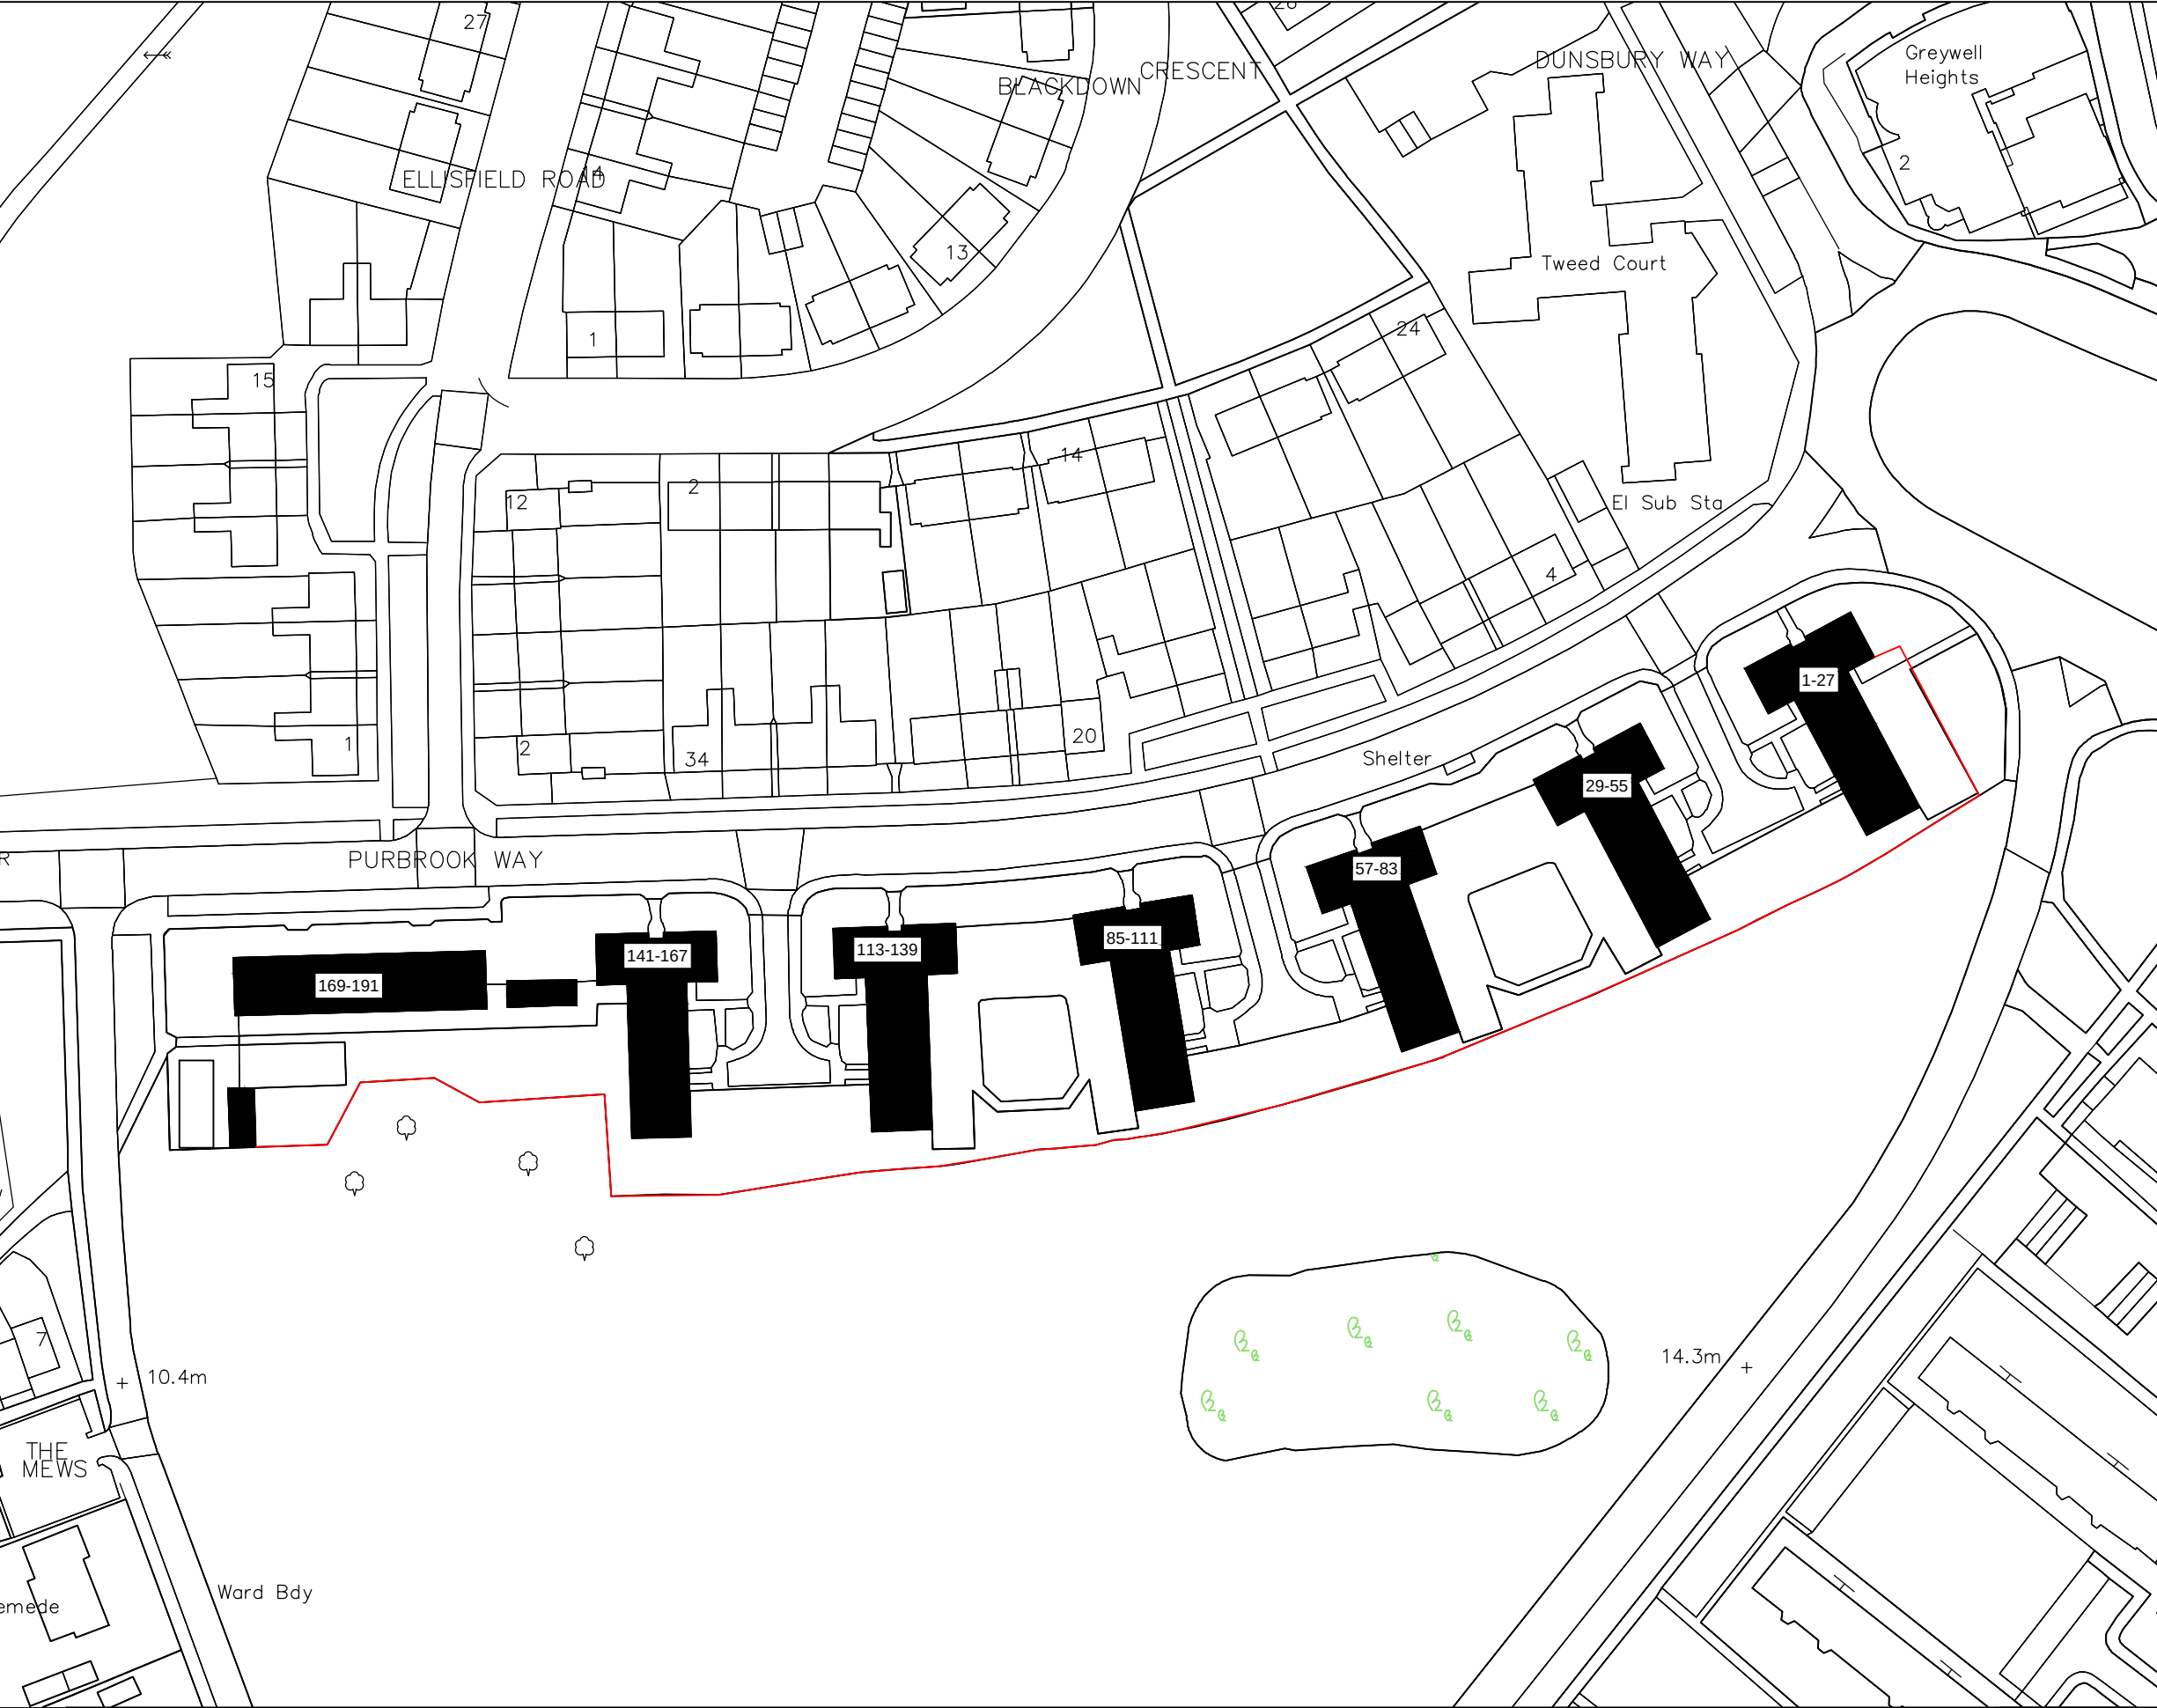

Red line indicates fence to be replaced with Nylofor 3M Fence Panel. Fence Height to be maximum of 1800mm.

 

PROJECT TITLE:
PURBROOK WAY

DRAWING TITLE:
Replacement Fencing Site Plan

JANUARY-2016 Drawn by: MPB
Date: 25/01/2016 DWG No: P07
REV No: A

A3 - 1:1000

OS Licence No.: 100019671

REVISIONS: A - Alteration of Information Text Specifying Type of Fencing.

Planned Maintenance