


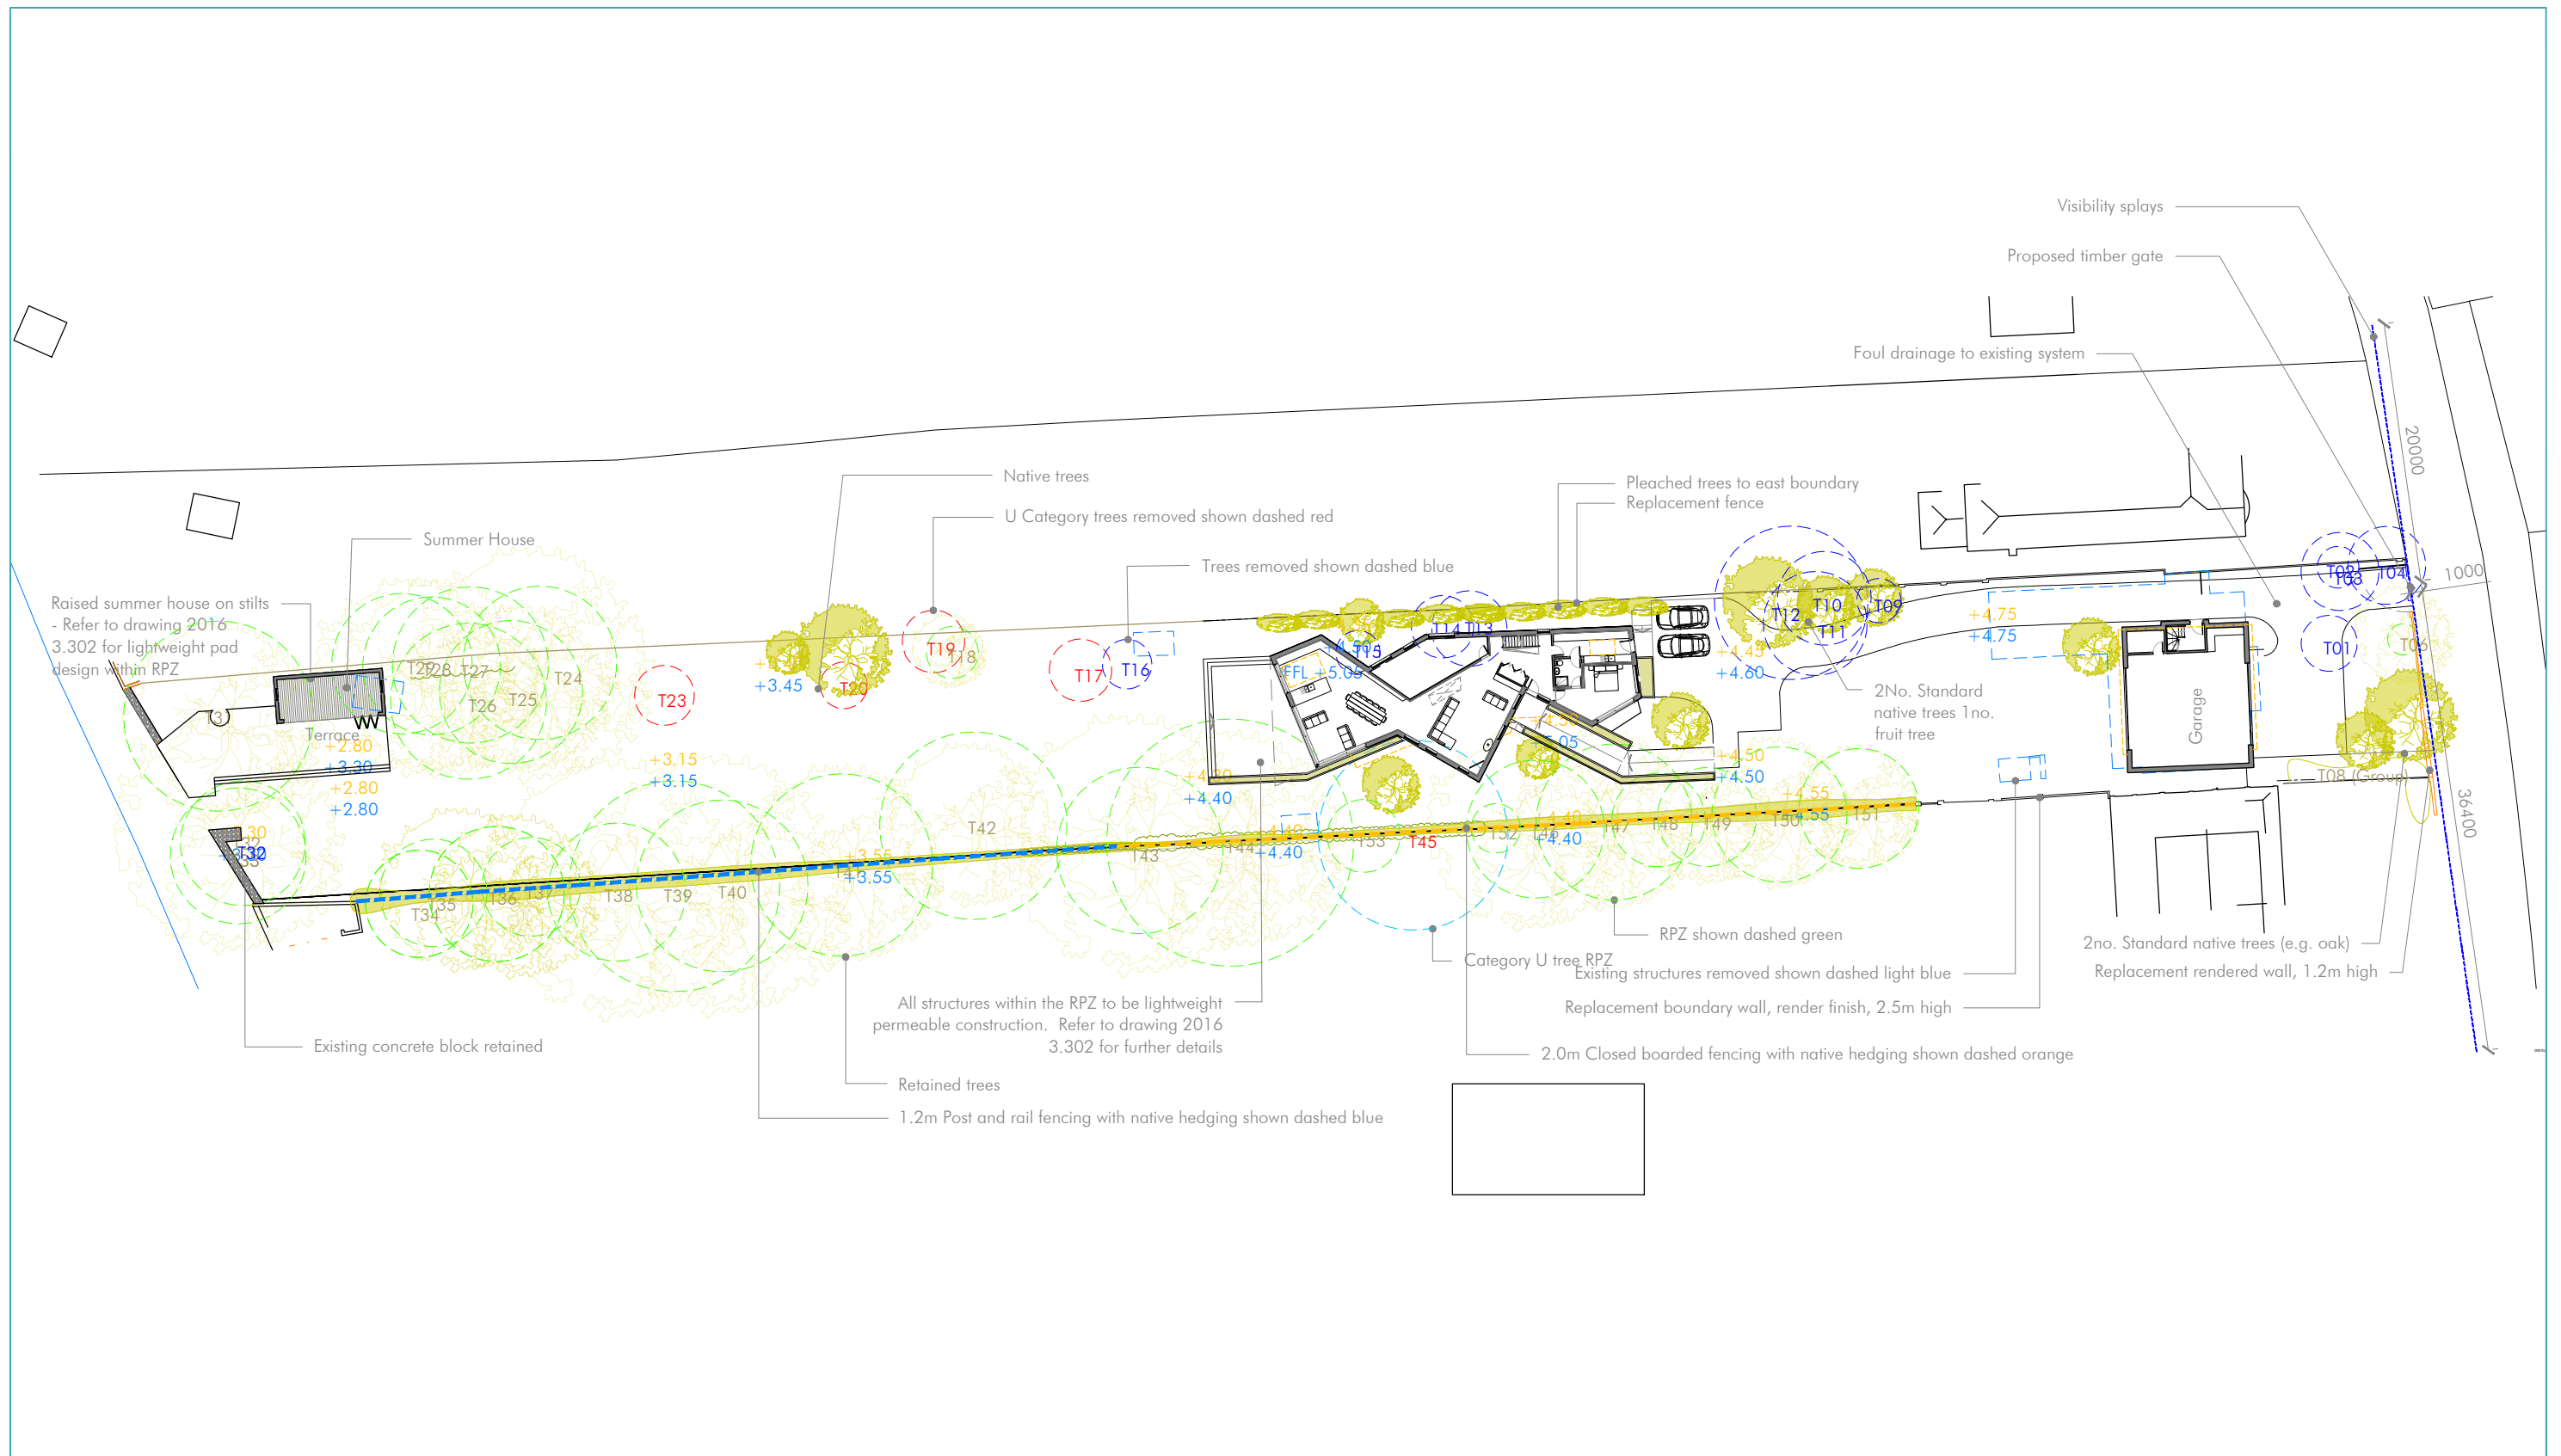

Tree retained RPZ

Category C tree removed RPZ

Category U tree removed RPZ

Category U tree retained indicative RPZ

Proposed tree

Retained tree canopy

1:1250

0mm10m20m50m

1:500

0mm5m10m25m

1:200

0mm2m4m10m

1:100

0mm1m2m5m

1:1

0mm10mm20mm50mm

|                          |                     |                  |                     |                              |          |                             |   |   |   |
|--------------------------|---------------------|------------------|---------------------|------------------------------|----------|-----------------------------|---|---|---|
| Project<br>48 Sinah Lane | Project No.<br>2016 | Dwg No.<br>3.010 | Scale<br>1:500 @ A3 | Rev                          | Date     | Notes                       | The Studio @ The Barns<br>Church Lane, Northney PO11 0SB<br><br>07365 111998<br><br>info@hebdenstudio.com<br>www.hebdenstudio.com | <div>Hebden</div> <div>design studio</div> <div>architecture / town planning / interior design / project management</div> | <div>Notes:</div> <div>Do not scale from this drawing unless for the purposes of Local Authority Planning Approval. Please verify that the information is correctly printed to scale by checking the control bar.</div> <div>This drawing must be read in conjunction with all other related drawings and documentation.</div> <div>This drawing is copyright of Hebden Design Studio Ltd ©.</div> <div>All rights reserved</div> |
|                          |                     |                  |                     | 01                           | 22.01.21 | Boundary wall amended       |   |   |   |
|                          |                     |                  |                     | 02                           | 11.02.21 | Southern boundaries amended |   |   |   |
|                          |                     |                  |                     | 03                           | 21.02.21 | Floor plan updated          |   |   |   |
|                          |                     |                  |                     | 04                           | 10.03.21 | Tree information updated    |   |   |   |
|                          |                     |                  |                     | 05                           | 09.04.21 | Gabion sea wall omitted     |   |   |   |
|                          |                     |                  |                     | Drawing<br>Site & Block Plan |          |                             |   |   |   |