




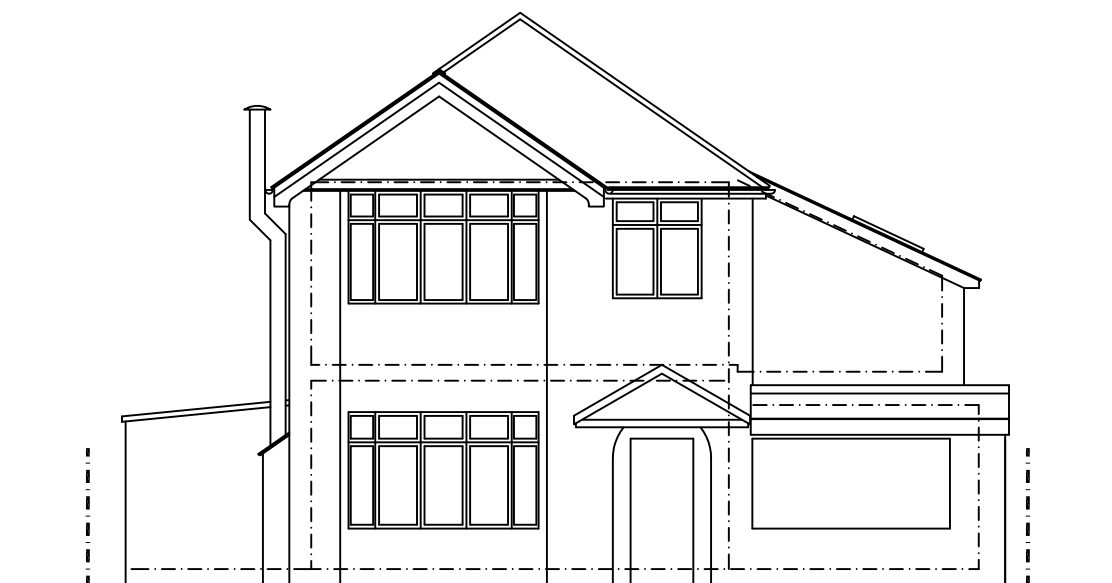

Front Elevation

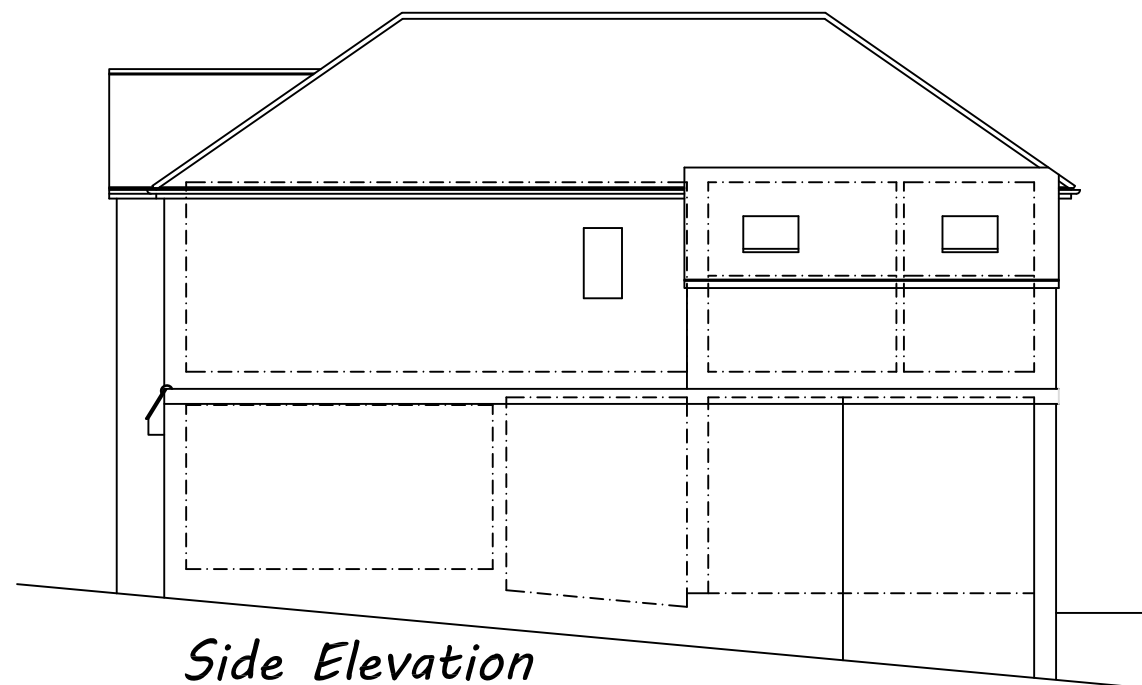

Side Elevation

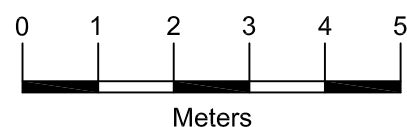

Rear Elevation



Side Elevation



Architectural & Civil Engineering Design
143 Station Road, Liss, Hants. GU33 7AJ
Tel 01730 894988 Fax 01730 891165
e-mail: enquiries@acedesigns-ltd.co.uk
www.ace-designs.co.uk

Job Title
**Proposed extensions at
20 Summerhill Road, Waterlooville**

Drawing Title
Elevations as existing

Client
Mr and Mrs Wallace-Jones

Scale 1:100 @ A3	Date Sept 16	Designed n/a
Drawn EV	Checked GG	Approved
Job No 160806	Drawing No 160806 / 03	Rev