




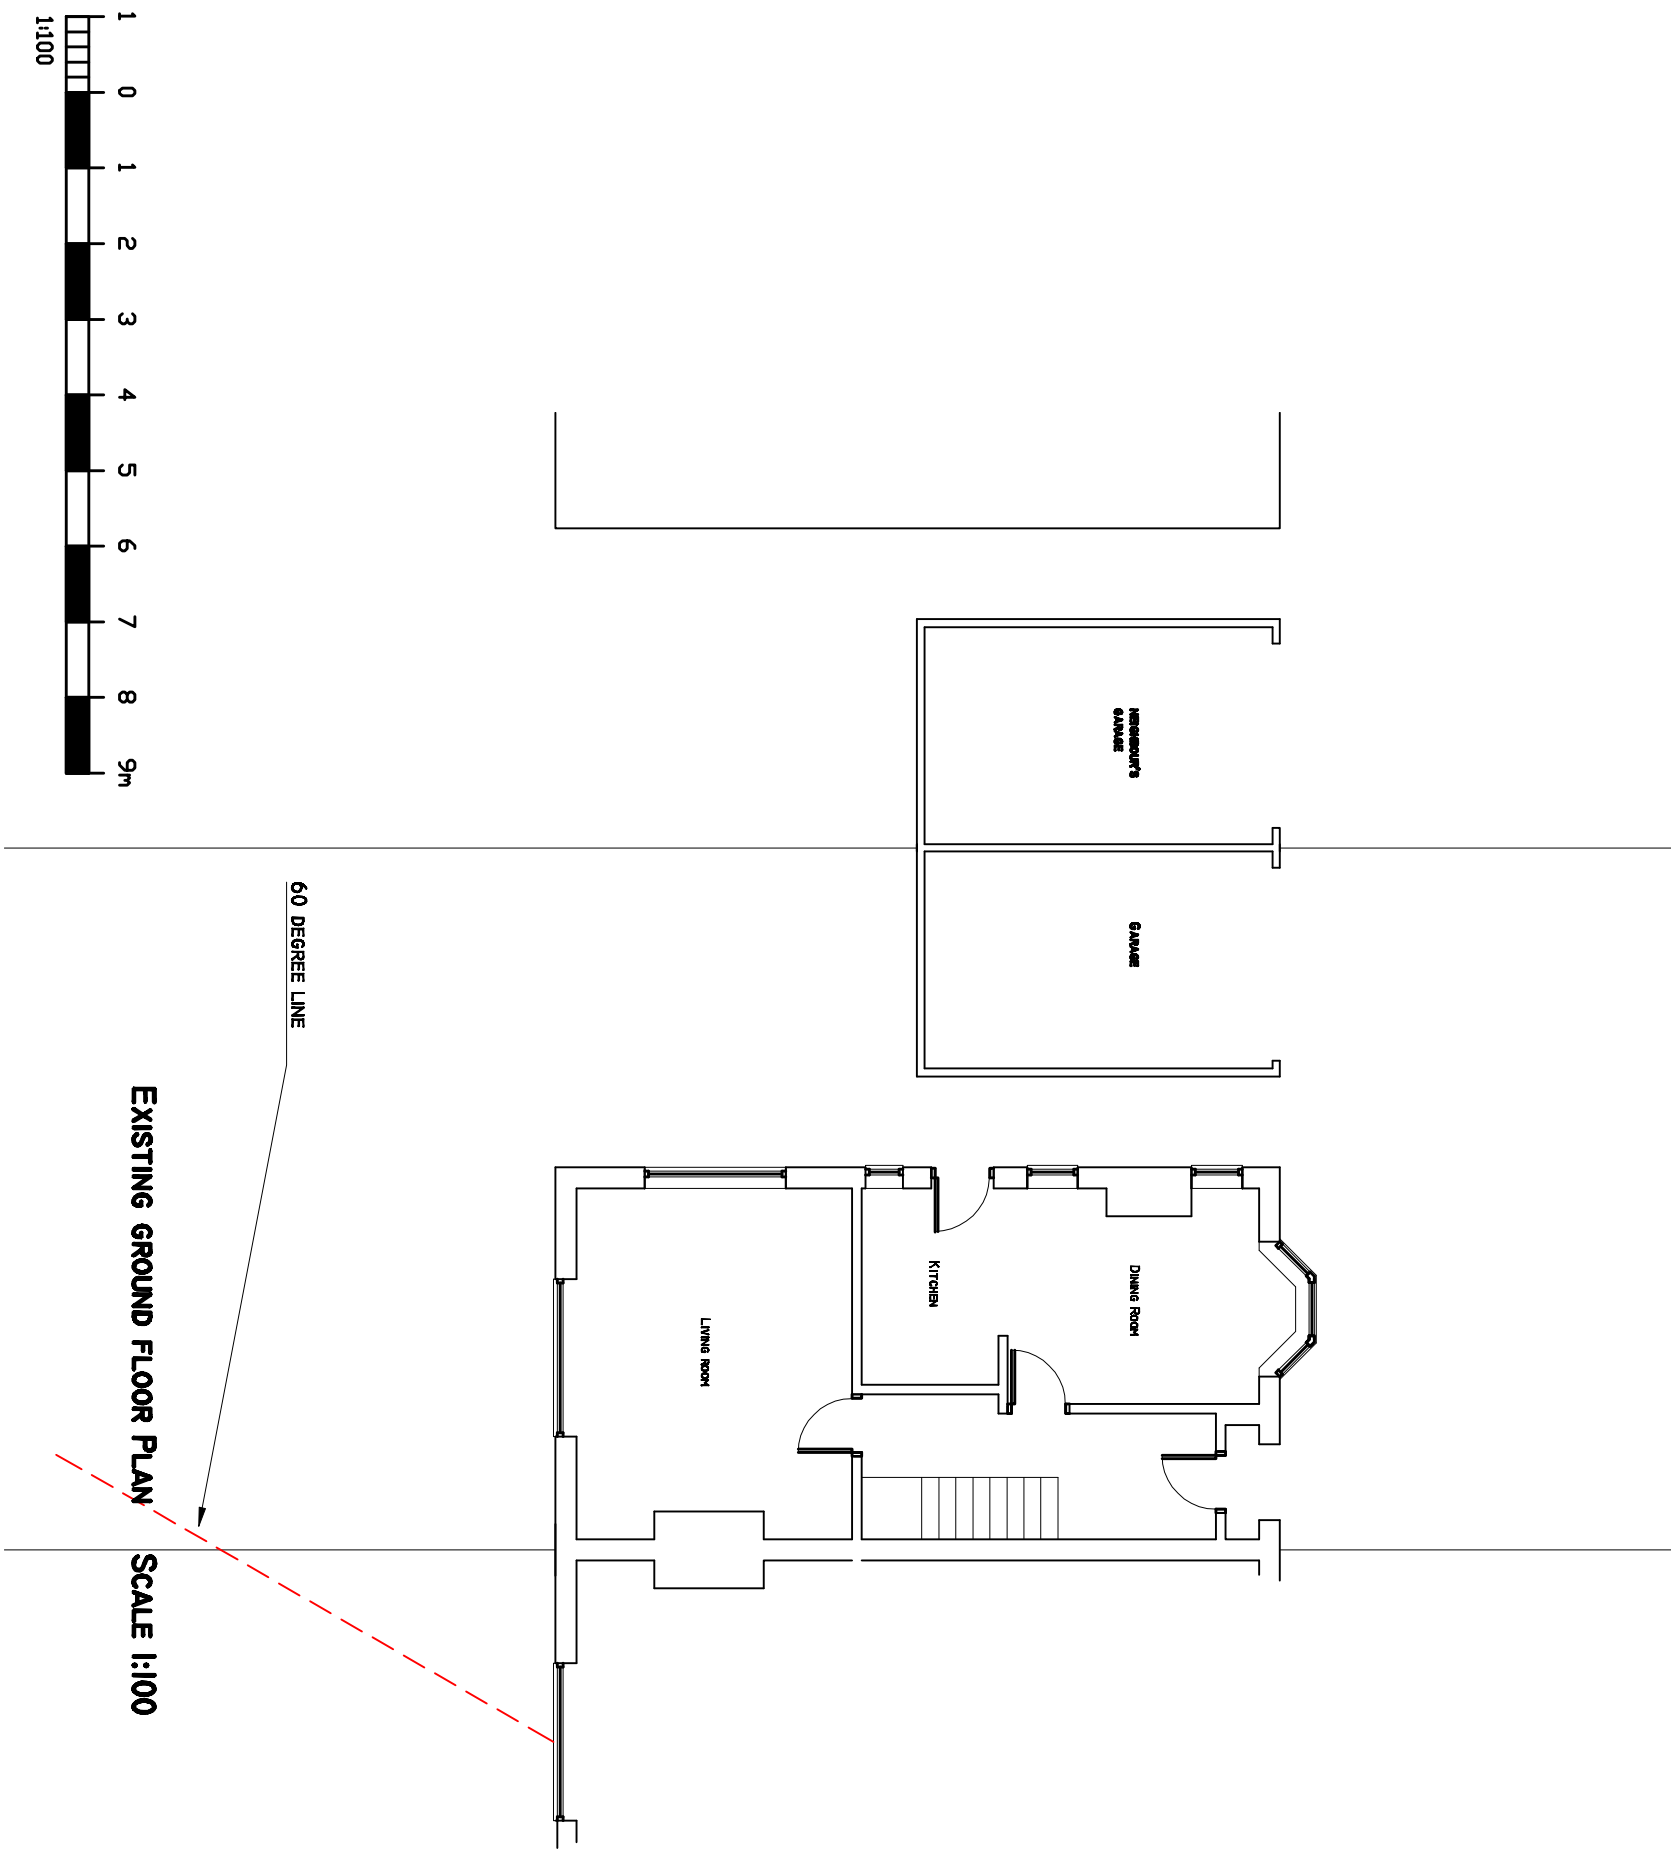

EXISTING GROUND FLOOR PLAN SCALE 1:100

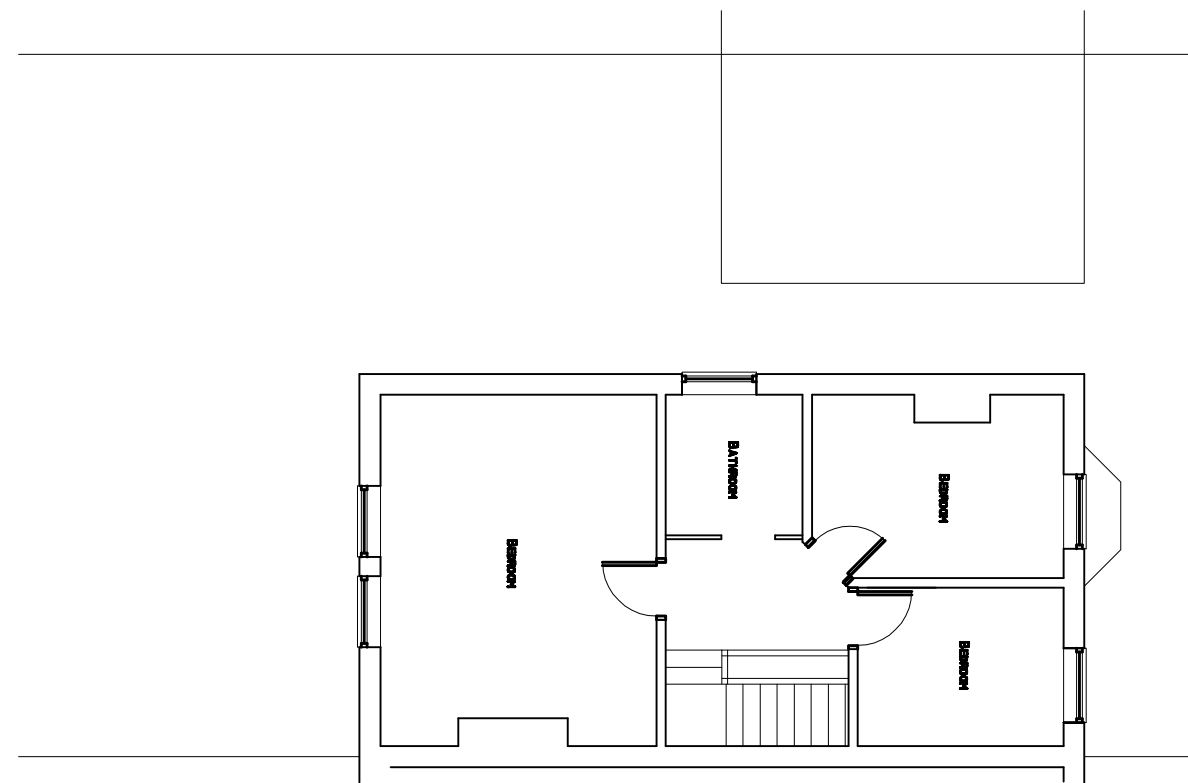


EXISTING FIRST FLOOR PLAN SCALE 1:100

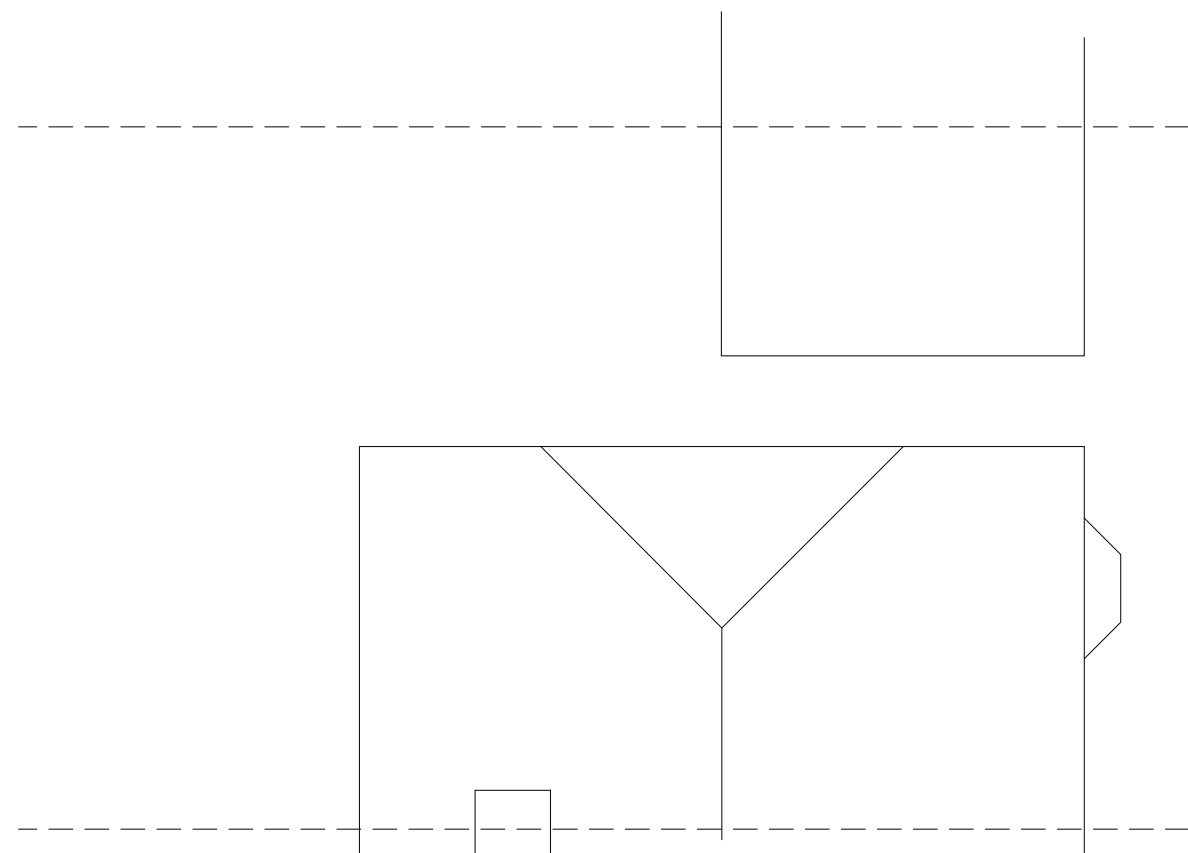


EXISTING ROOF PLAN SCALE 1:100




SITE PLAN SCALE 1:500

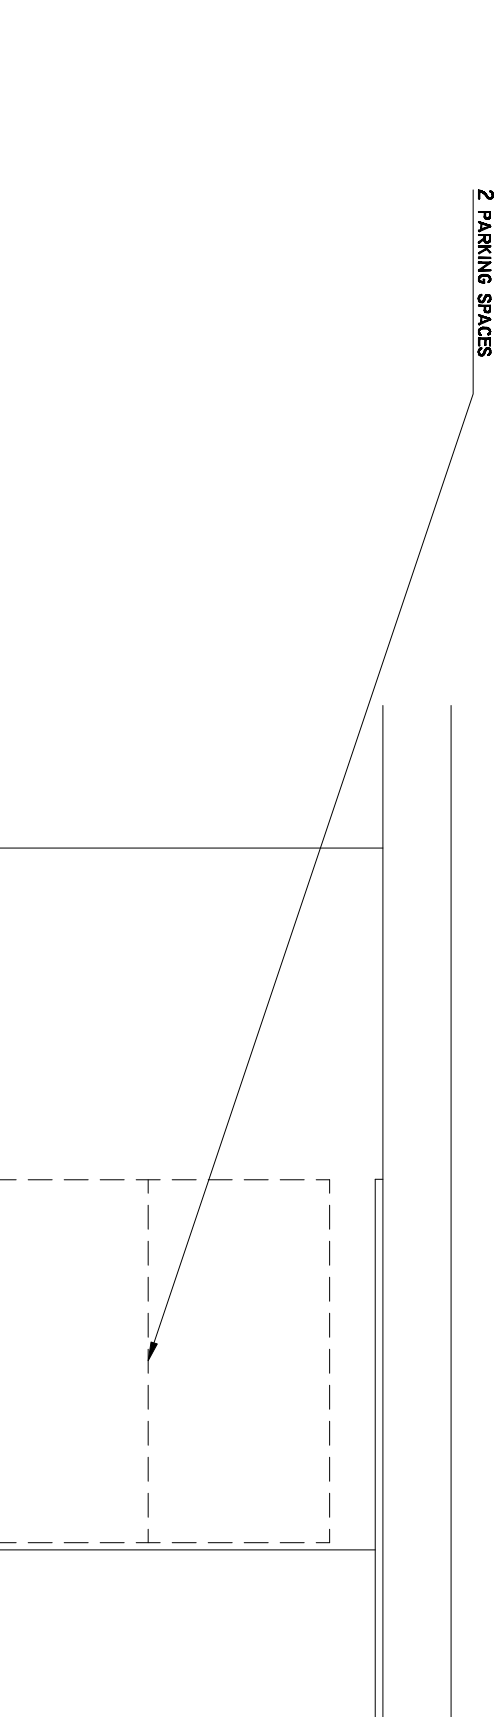


PROPOSED GROUND FLOOR PLAN SCALE 1:100

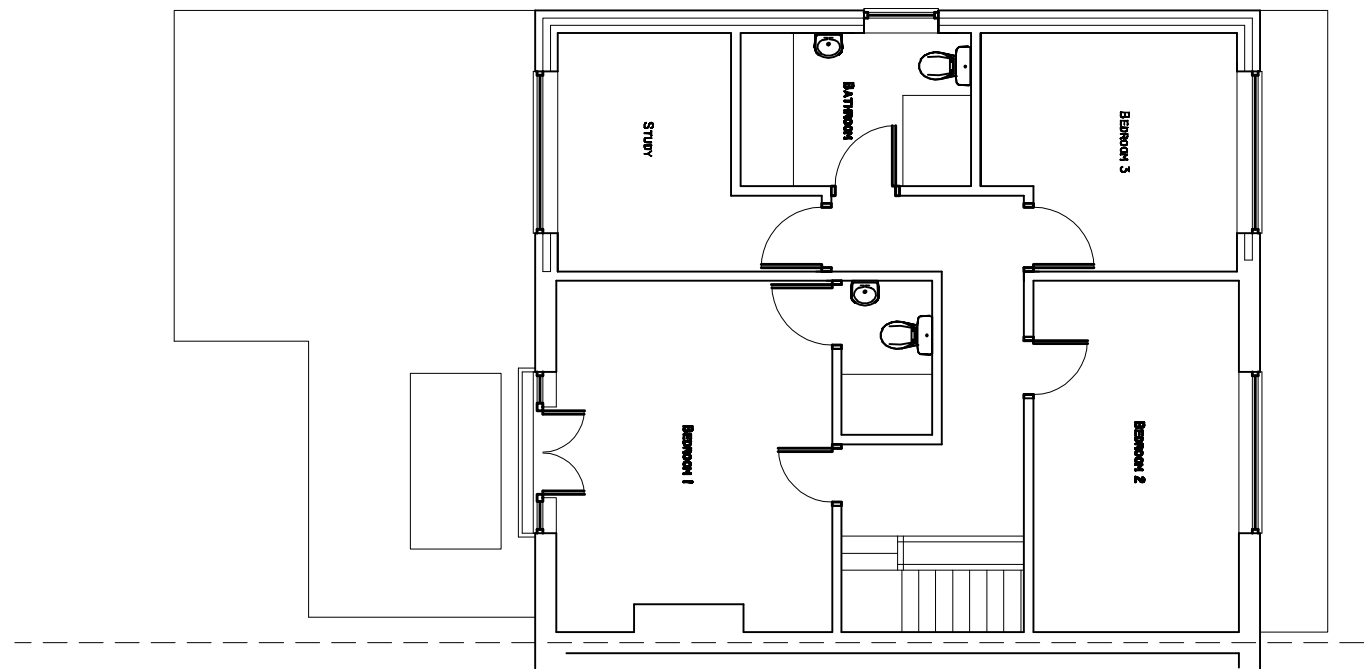

PROPOSED FIRST FLOOR PLAN SCALE 1:100

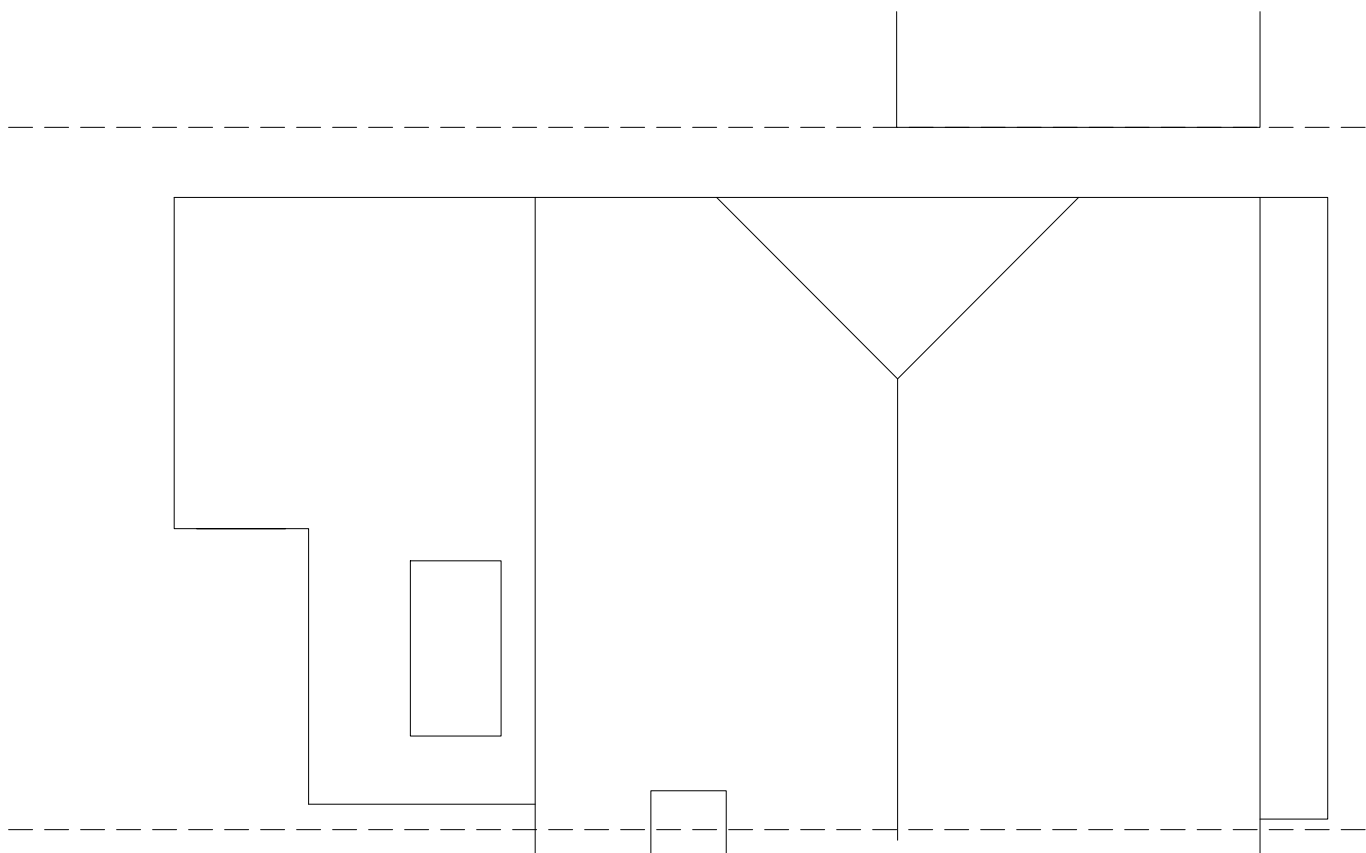

PROPOSED LEFT FLOOR PLAN SCALE 1:100

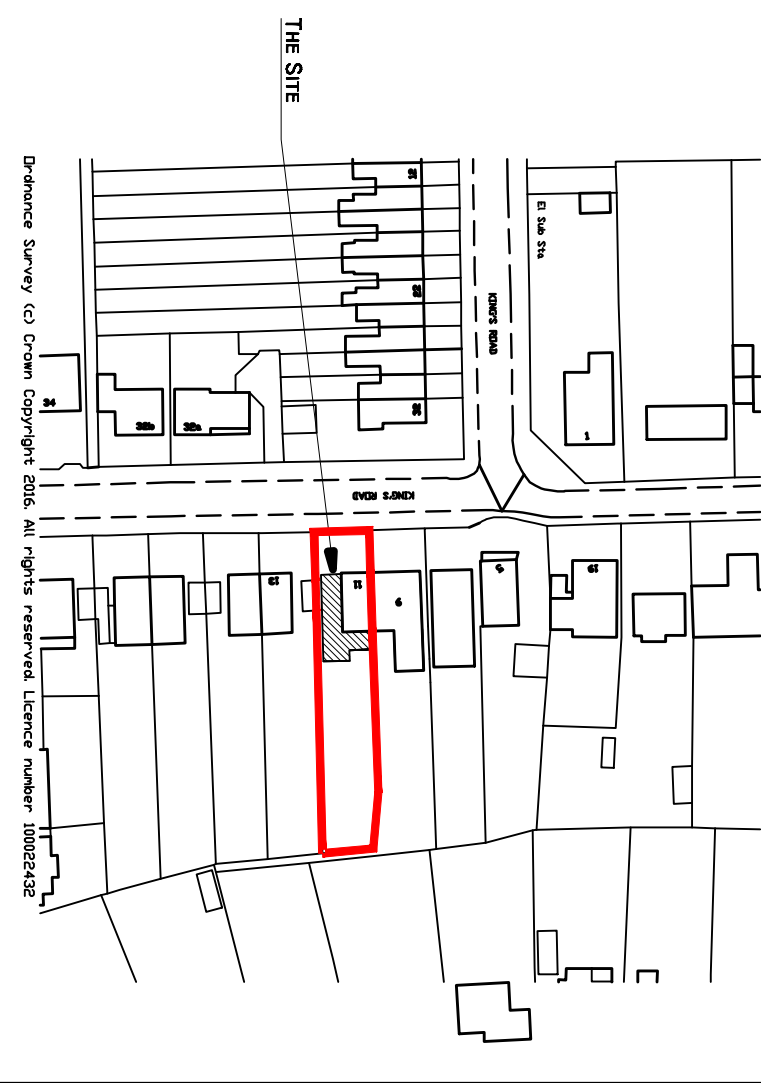

LOCATION PLAN SCALE 1:250



Pope Stevens Architecture Ltd.
Crossways | 2 Beach Avenue
Chichester | West Sussex | PO19 3DR
Telephone: 01243 782 796
Email: pope.stevens@btinternet.com



Project
11 Kings Road
Emsworth

Drawing
Extensions and alterations
Location, Site, Existing & Proposed Floor Plans

Date	April 2016	Drawn by	CDP	Scale	as shown
Drawing No.	DPAC01	Revision	02		