



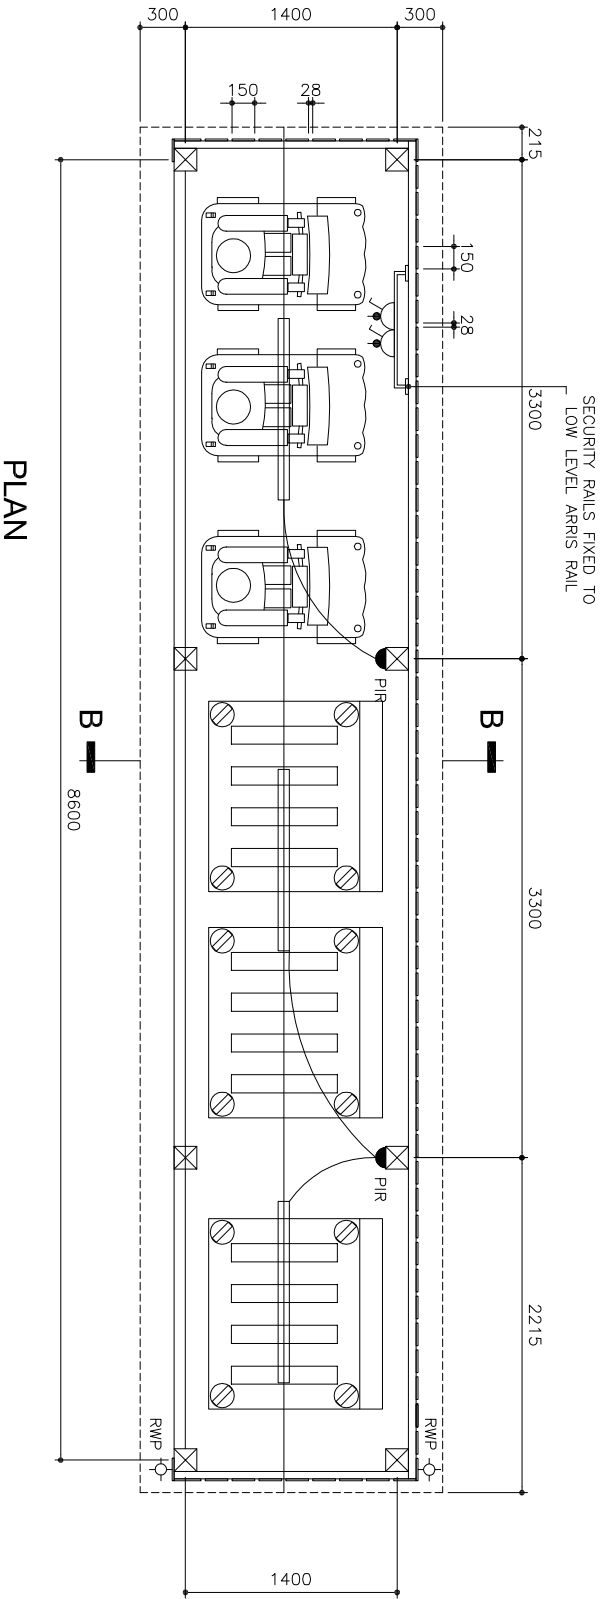

SECTION B-B

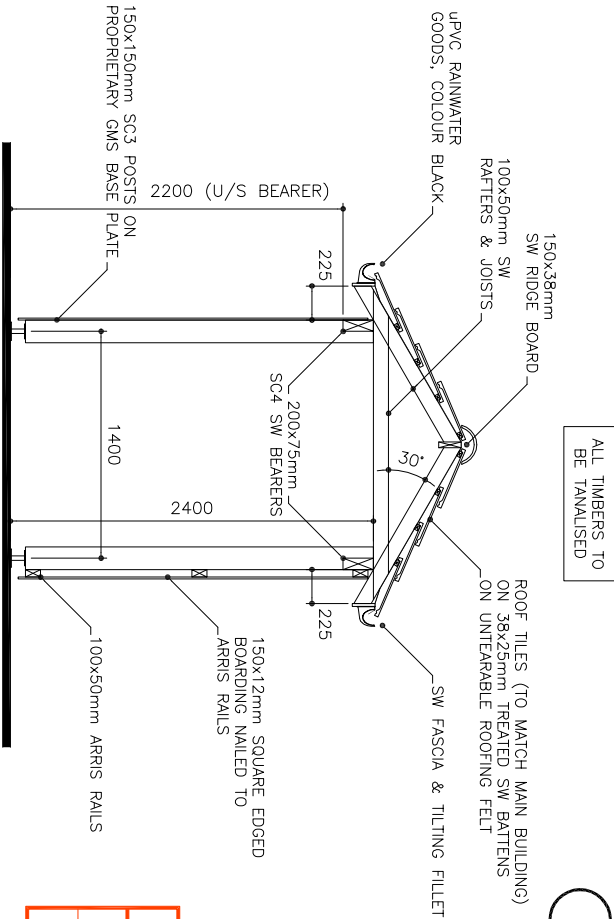

COPYRIGHT ACT APPLIES

BUDGET ISSUE			
Checked by		Date	
Approved by			

NOTE:
WHERE ANY CONFLICT OCCURS, COMPANY STANDARD SPECIFICATIONS IS TO TAKE PRECEDENCE OVER THIS DRAWING UNLESS OTHERWISE NOTED IN WRITING

ALL DIMENSIONS TO BE CHECKED ON SITE
WORK TO FIGURED DIMENSIONS ONLY/
REPORT DISCREPANCIES TO THE ARCHITECT
AT ONCE BEFORE PROCEEDING

planningissues
TOWN PLANNING AND ARCHITECTURAL DESIGN

Millstream House * Postcode
Ringwood * Hampshire * BH24 3SG
Tel: (01425) 462109
Fax: (01425) 462101
E-mail: design@planningissues.co.uk

Churchill
Retirement Living


Millstream House * Postcode
Ringwood * Hampshire * BH24 3SG
Tel: (01425) 462101
Fax: (01425) 462101
E-mail: enquiries@churchillretirement.co.uk

Project title
Category II Sheltered Housing
London Road
Waterlooville

Drawing title
BATTERY CAR STORE

Scale 1:50 Date JAN 2016
Drawn SF Checked -
Drawing No. Rev.
CRL : 10072WV : 702

FRONT ELEVATION

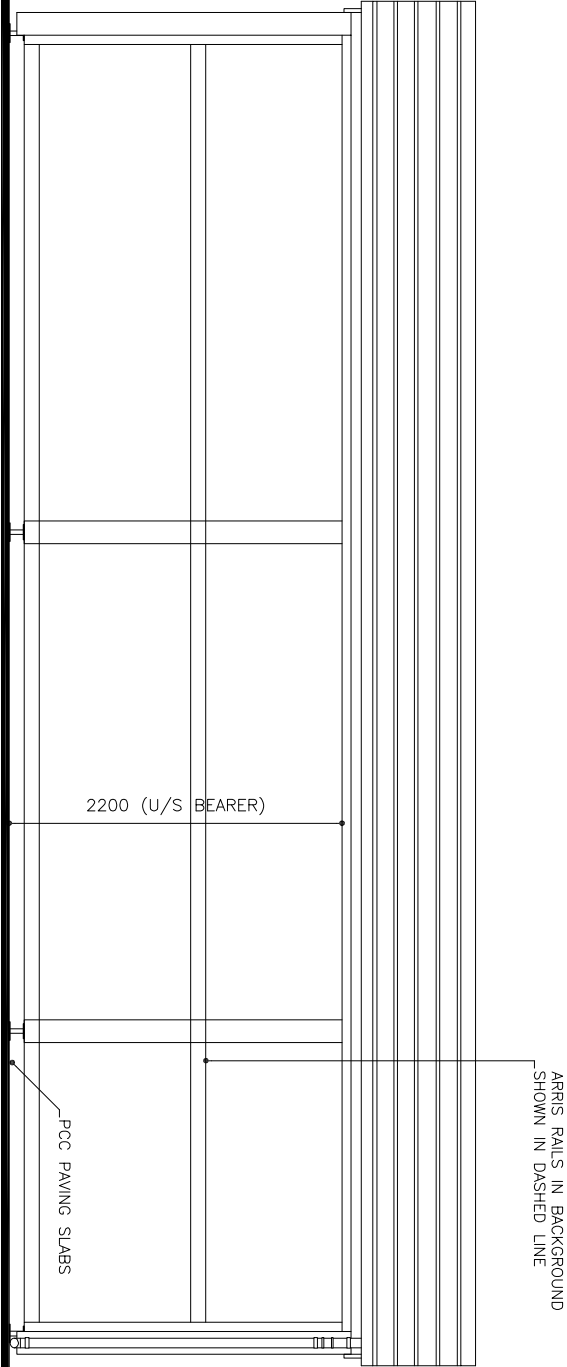

ROOF TILES:
MARKLEY ASHMORE INTERLOCKING DOUBLE
PLAIN TILE, OLD ENGLISH DARK RED

REAR ELEVATION

