
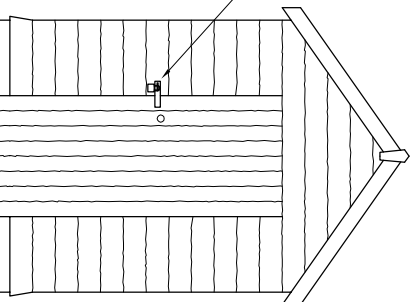
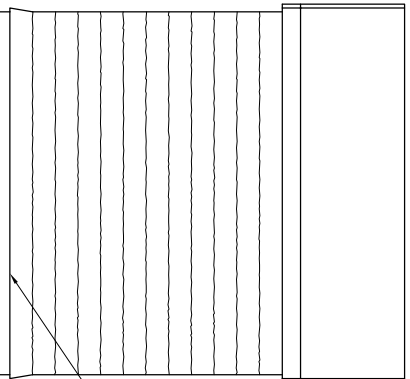
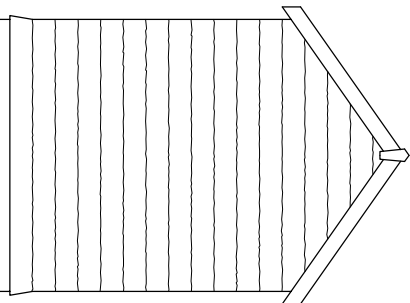


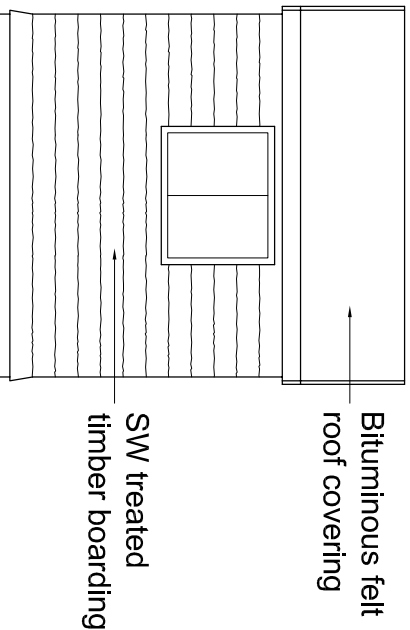

Materials Schedule:	
Walls:	Horizontal sw treated timber boarding on concrete base.
Roof:	Bituminous felt.
Entrance Door:	Sw treated timber to match walls.
Fascia, Bargeboard & Soffit:	Sw treated timber.

SIDE ELEVATION

Scale 1:50 @ A3

REAR ELEVATION


Scale 1:50 @ A3

SIDE ELEVATION

Scale 1:50 @ A3

FRONT ELEVATION

Scale 1:50 @ A3

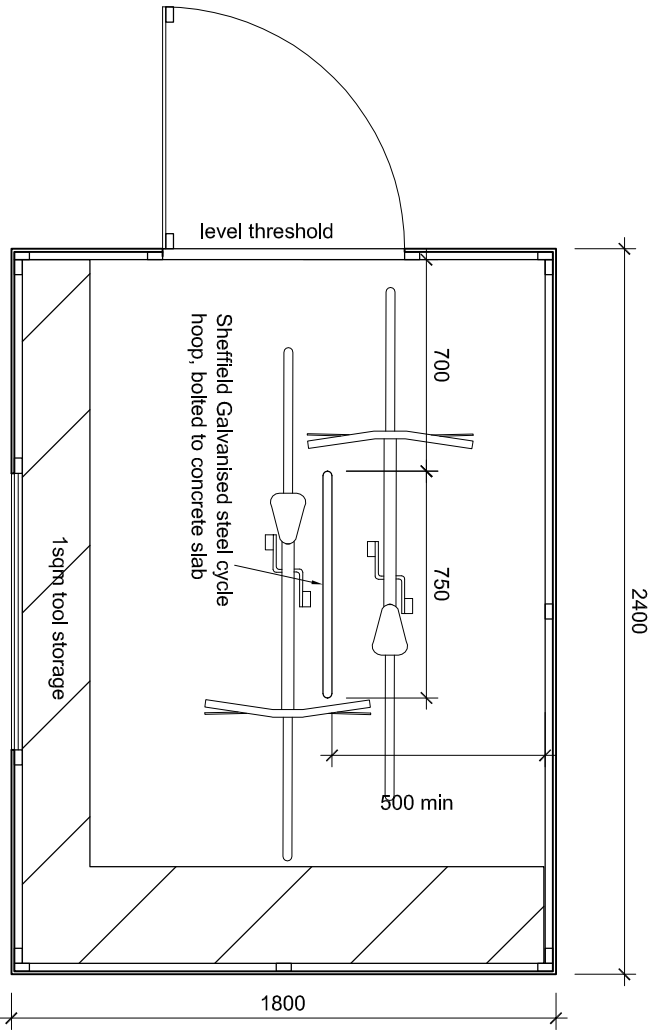

PLAN - Standard 2.4X1.8m (8'x6') Timber Shed
for storage of 2 Cycles
Scale 1:25 @ A3

DRAWING TITLE	CLIENT	DRAWING No.	JAYE FORD ARCHITECTURE LTD MANLEY'S HILL STORINGTON WEST SUSSEX RH20 4BT Tel: 01903 745393
Proposed Garden Shed for Plots 1, 2, 5 & 9	Kingham Homes Ltd	2825 - 03	
JOB TITLE	SCALE	DATE	
1 Bound Lane, Hayling Island, Hampshire.	1:50 & 1:25 @ A3	Oct. 2016	