



SECTION B-B
SCALE 1:50

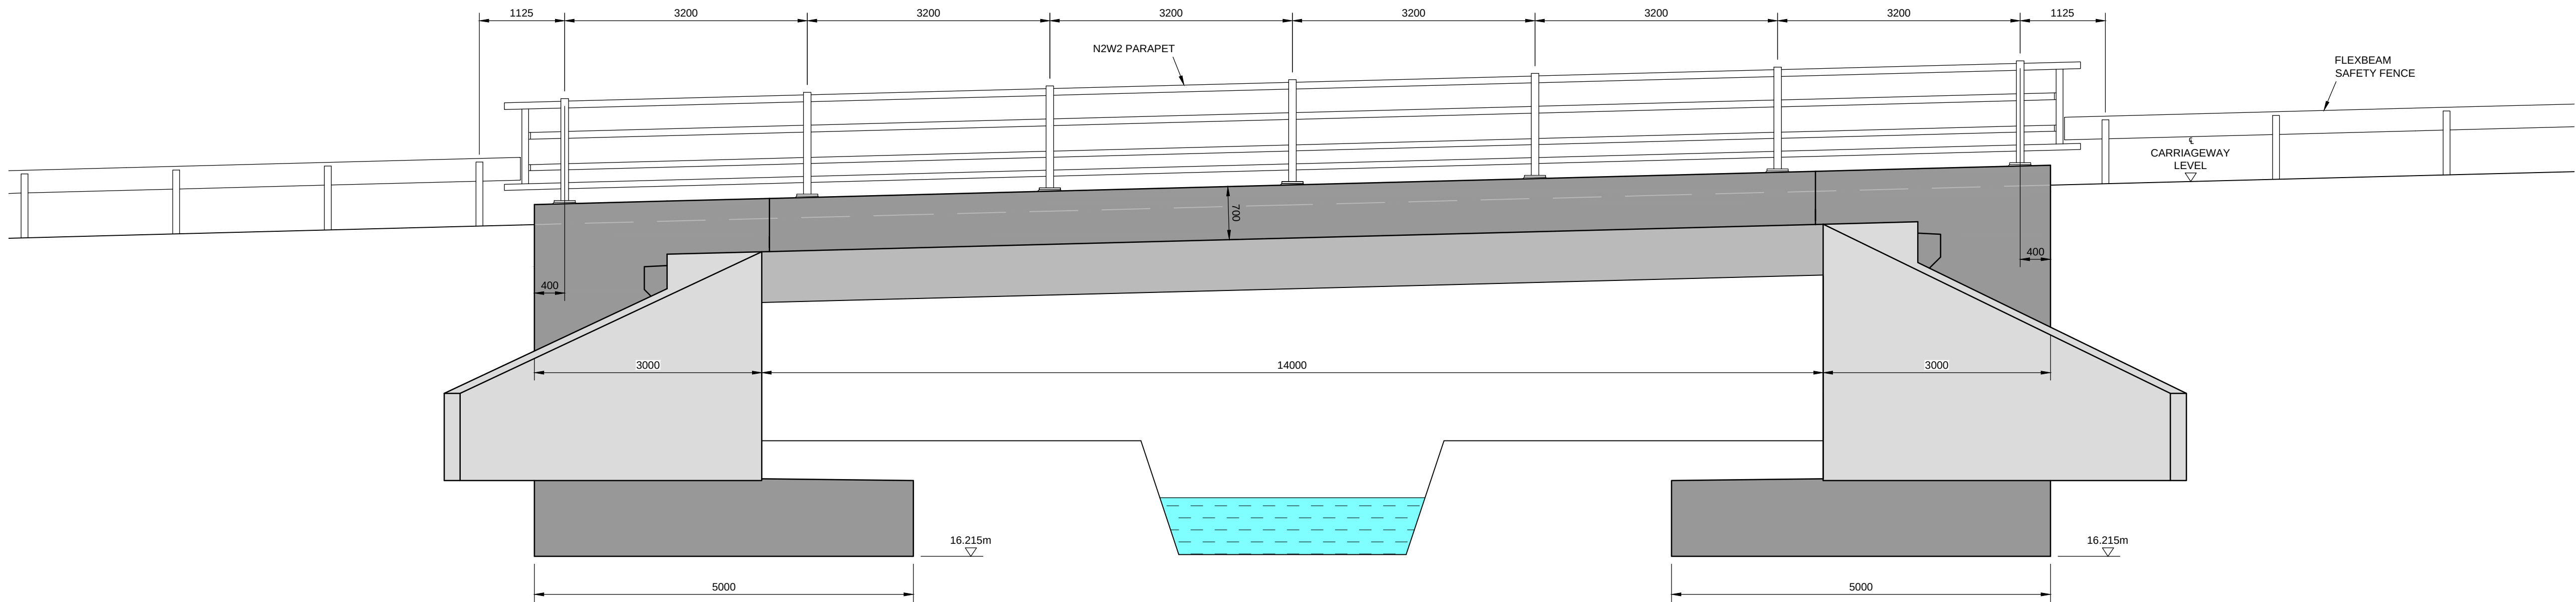

EAST ELEVATION
SCALE 1:50

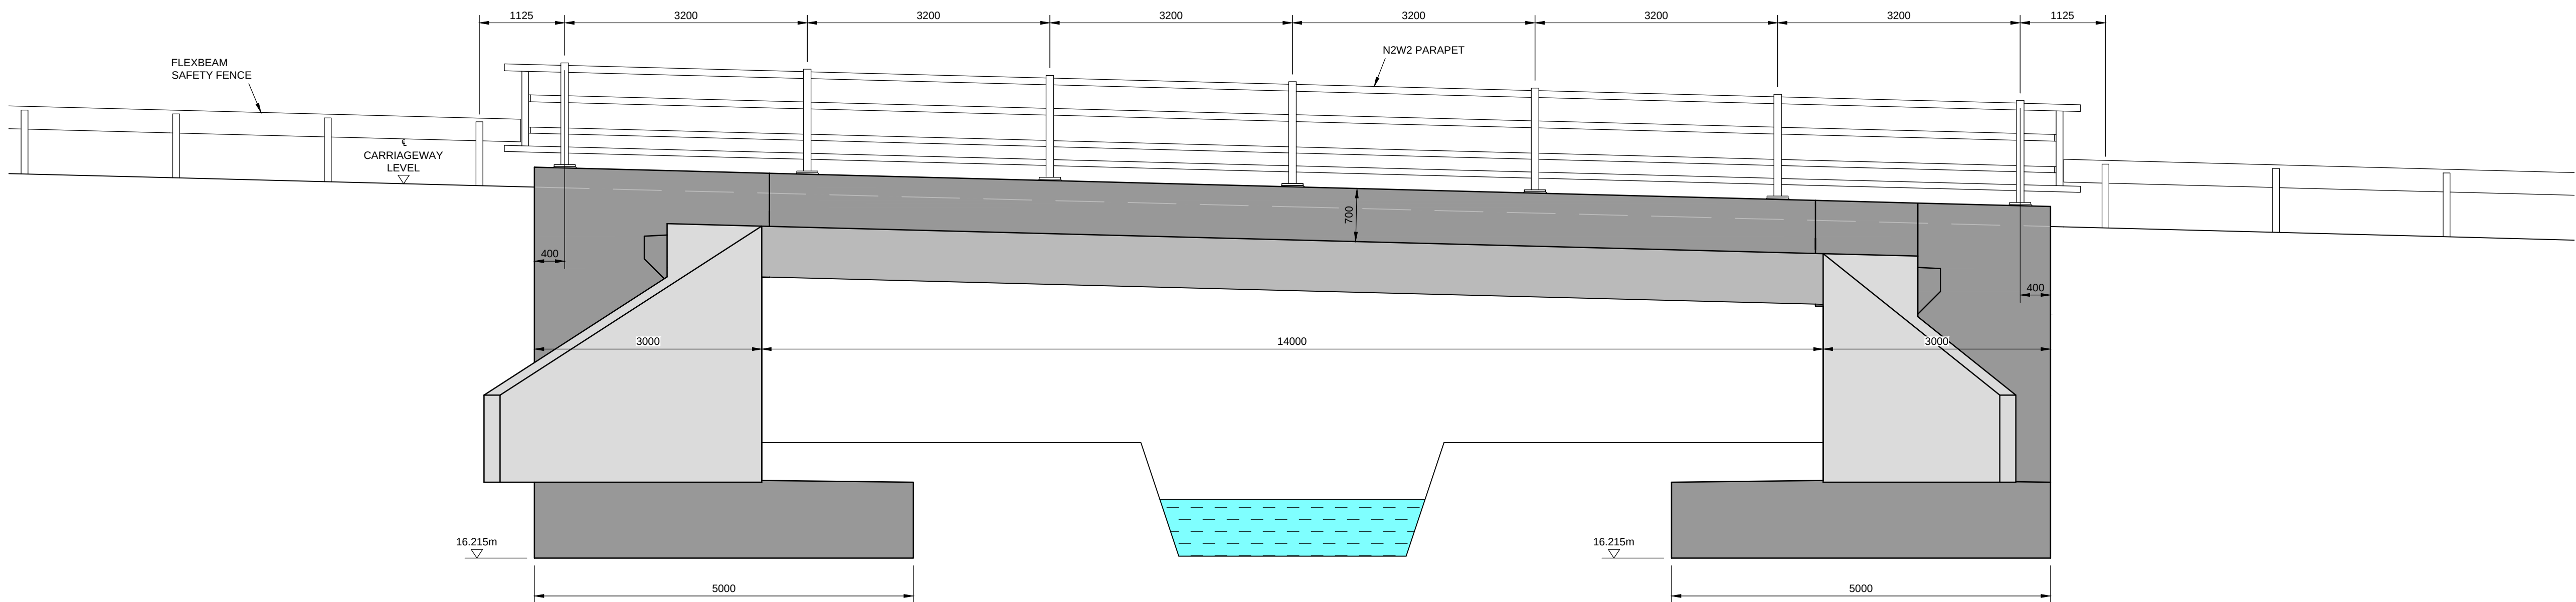

WEST ELEVATION
SCALE 1:50

- NOTES
- DO NOT SCALE FROM THIS DRAWING. ALL DIMENSIONS ARE IN MILLIMETRES UNLESS NOTED OTHERWISE.
 - ALL LEVELS ARE IN METRES RELATIVE TO ORDNANCE DATUM NEWLYN UNLESS NOTED OTHERWISE.
 - FOR LOCATIONS OF SECTION B-B AND ELEVATIONS REFER TO DRAWING No. PB2348-1710-01.

T1	17-02-15	TARGET COST	PAW	KP	-
REV	DATE	DESCRIPTION	BY	CHK	APP

REVISIONS

CLIENT



PROJECT
DUNSBURY HILL FARM
NEW HIGHWAY DEVELOPMENT

TITLE
HERMITAGE STREAM BRIDGE
GENERAL ARRANGEMENT
SECTIONS



DRAWN	PAW	CHECKED	KP	APPROVED	SRT
DATE	JAN '15	SCALE AT A1	AS SHOWN	AUTOCAD REF.	PB2348-1710-02.DWG

DRAWING No.	PB2348-1710-02	REVISION	T1
-------------	----------------	----------	----