



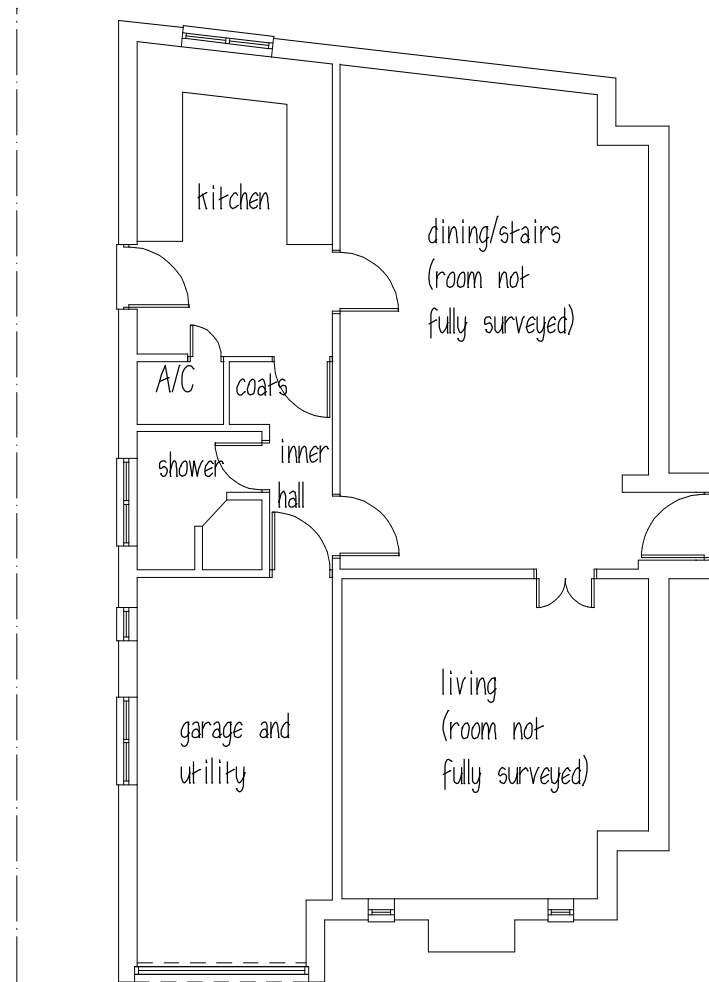

GROUND FLOOR PLAN

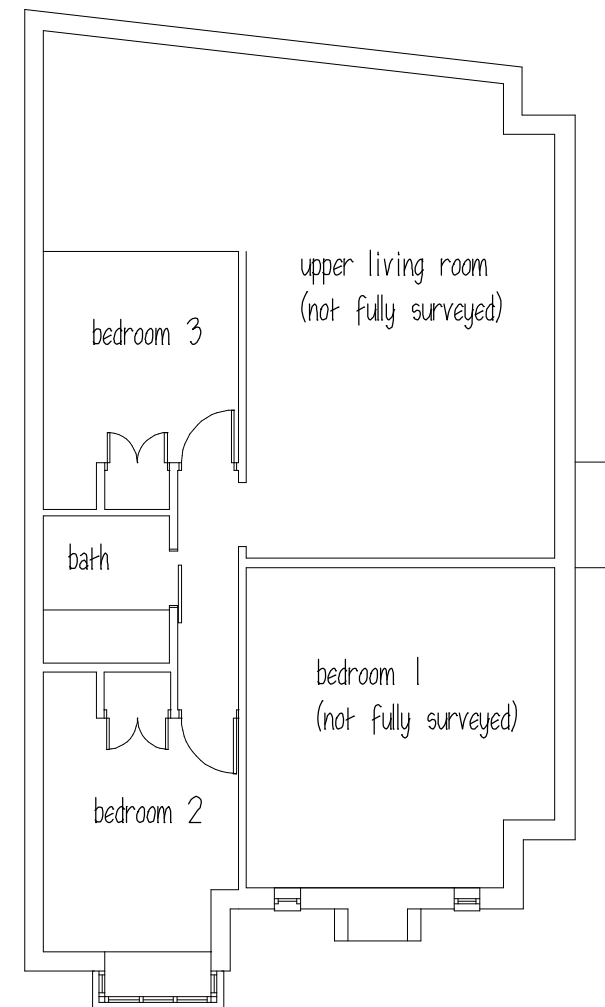

FIRST FLOOR PLAN



WEST (GARDEN) ELEVATION

Project: Residential extension & alterations
 Address: 58 Bath Lane
 Emsworth
 Drawing Title: Existing Plans and Elevation
 Scale: 1:100 @ A3
 Drawing No: **21609/03**

Architectress

214 Castle Street Portchester
 Fareham Hampshire PO16 9QL
 Telephone: 023 9232 6979
 email: enquiries@architectress.co.uk