



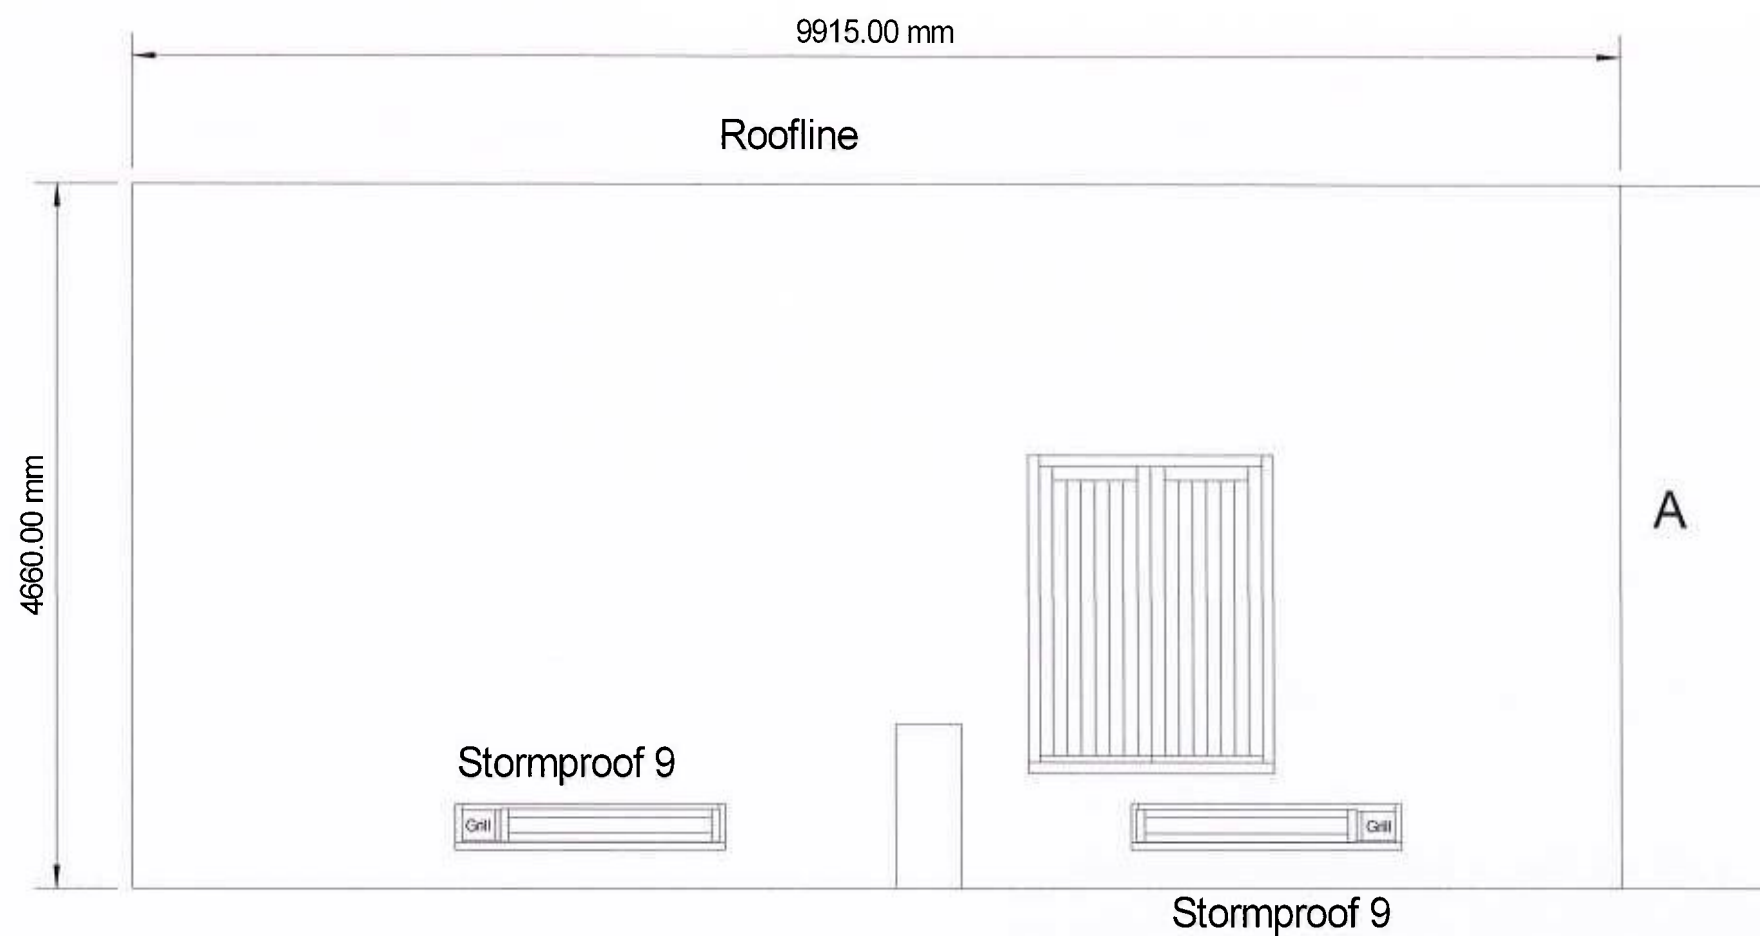

WEST ELEVATION

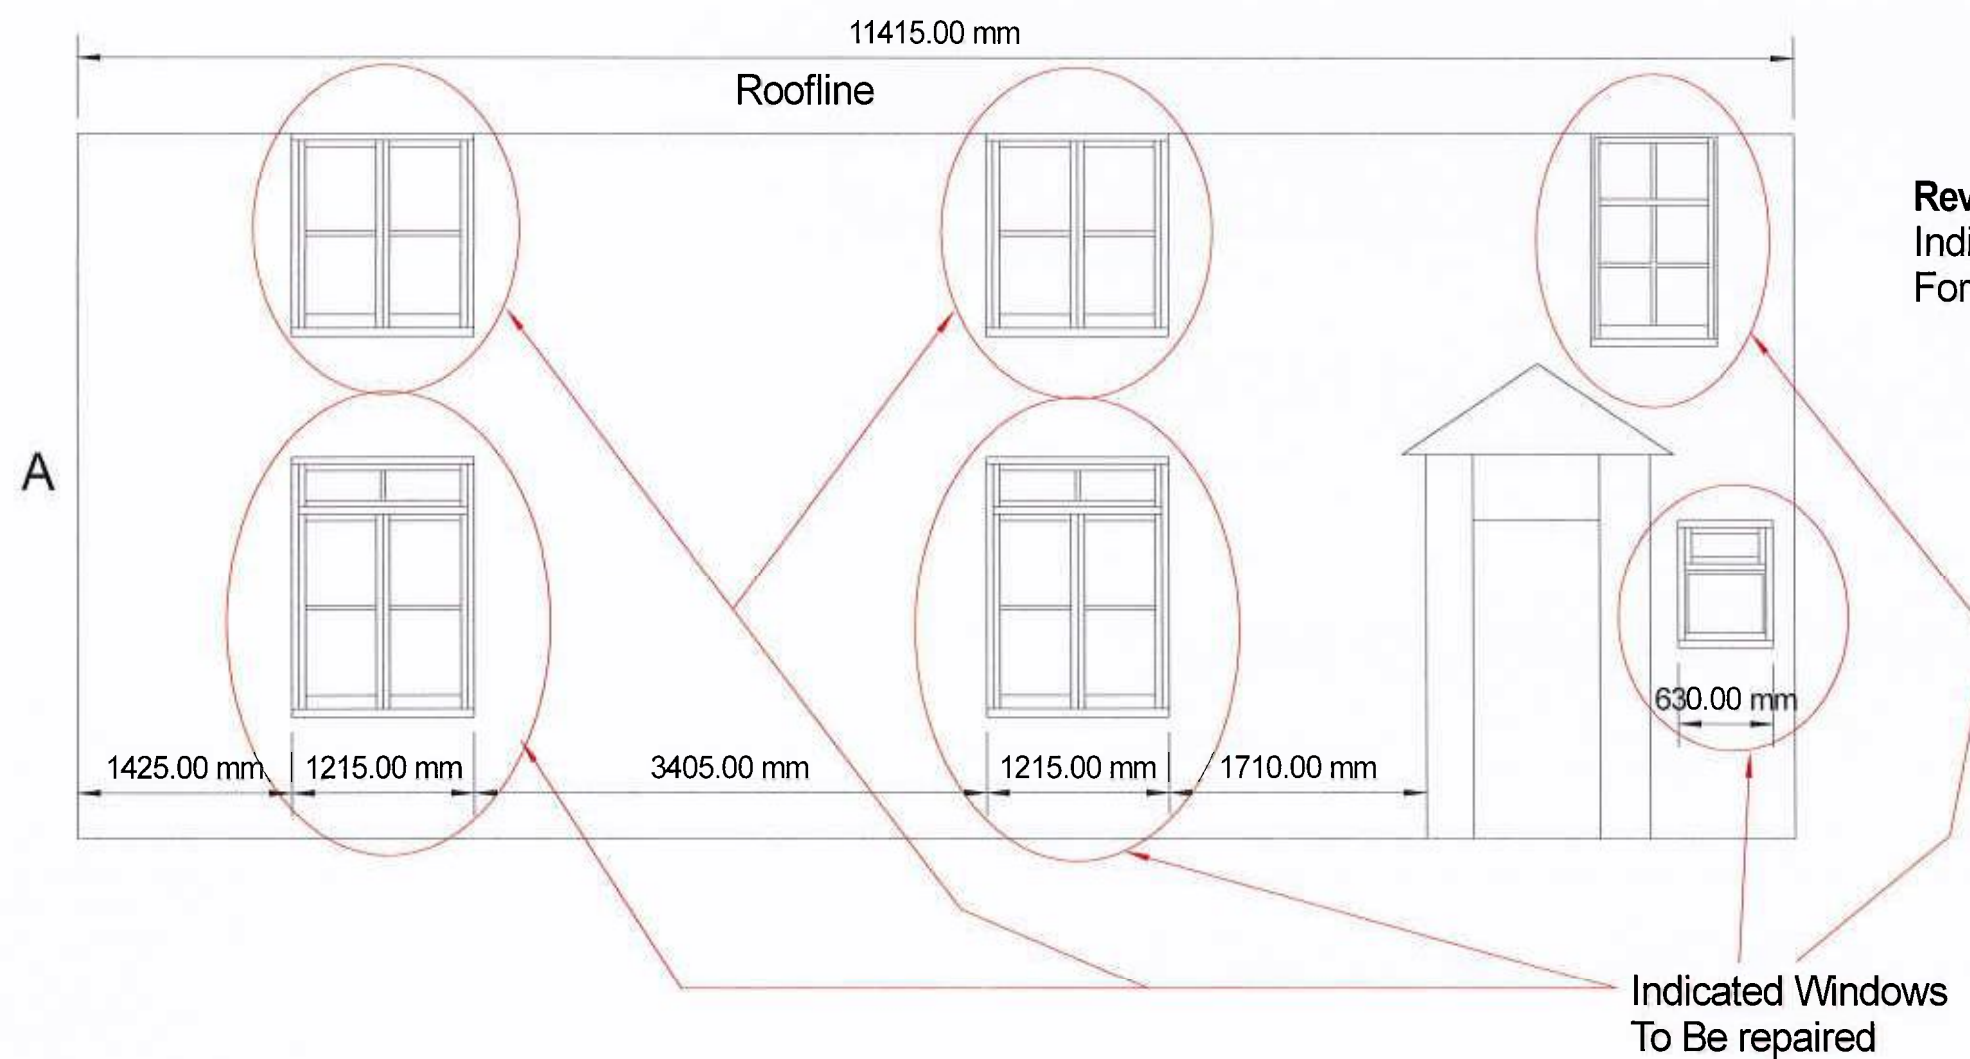

Revision C
Indicated Windows To Be Repaired
For Stormproof 9 See Drawing 2387/2/6 Rev C

Jacobs Joinery Ltd 10 Downley Road Havant Hampshire PO9 2NJ Tel:- 023 9245 7110/7111 Fax:- 023 9247 6722	
Client:	
Jacobs Construction	
Location:	
Langstone Conservative Club Downvilles House 33 Emsworth Road Havant PO9 2SN	
Title:	
Proposed Phase 2, Windows - Doors West Elevation	
Scale:- 1:20 @ A3	
Date:- 10th June 2016	Drawn By:- S.B.
Dwg No:- 2387/2/3	Rev:- C 15/08/2016