
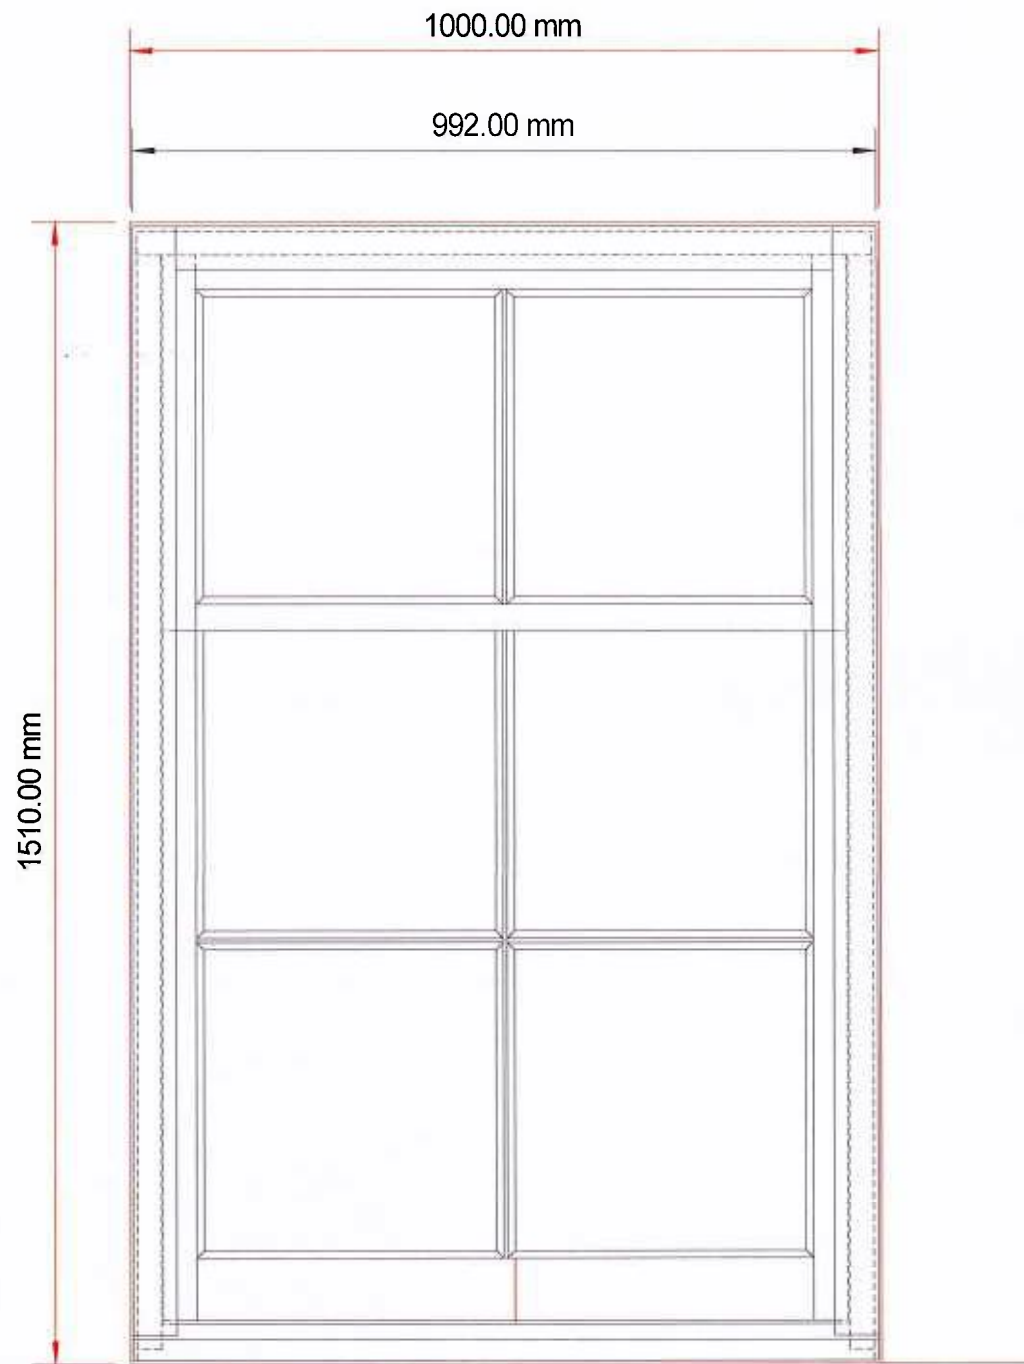


**Box Sash 7
North Elevation**


Revision C
Glazing Bars 25mm

Box Sash 7


Accoya Frame
Accoya Sashes & Trims
Slimline Double Glazed Units
4-4-4
8mm Warm Edge For 10mm Rebate
10 x 2 Security Tape On Rebate
Furniture To Match As Close As Possible
Parting Bead With Draught Seal
Brush Strip To Staff Bead

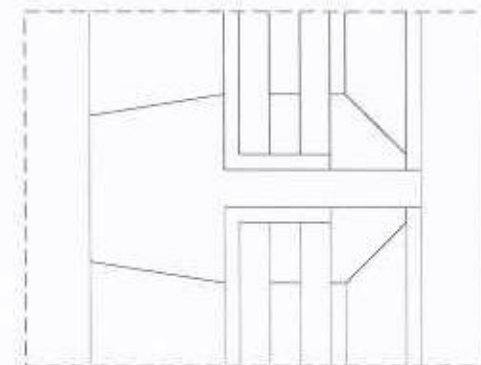

Full Size Glazing Bead

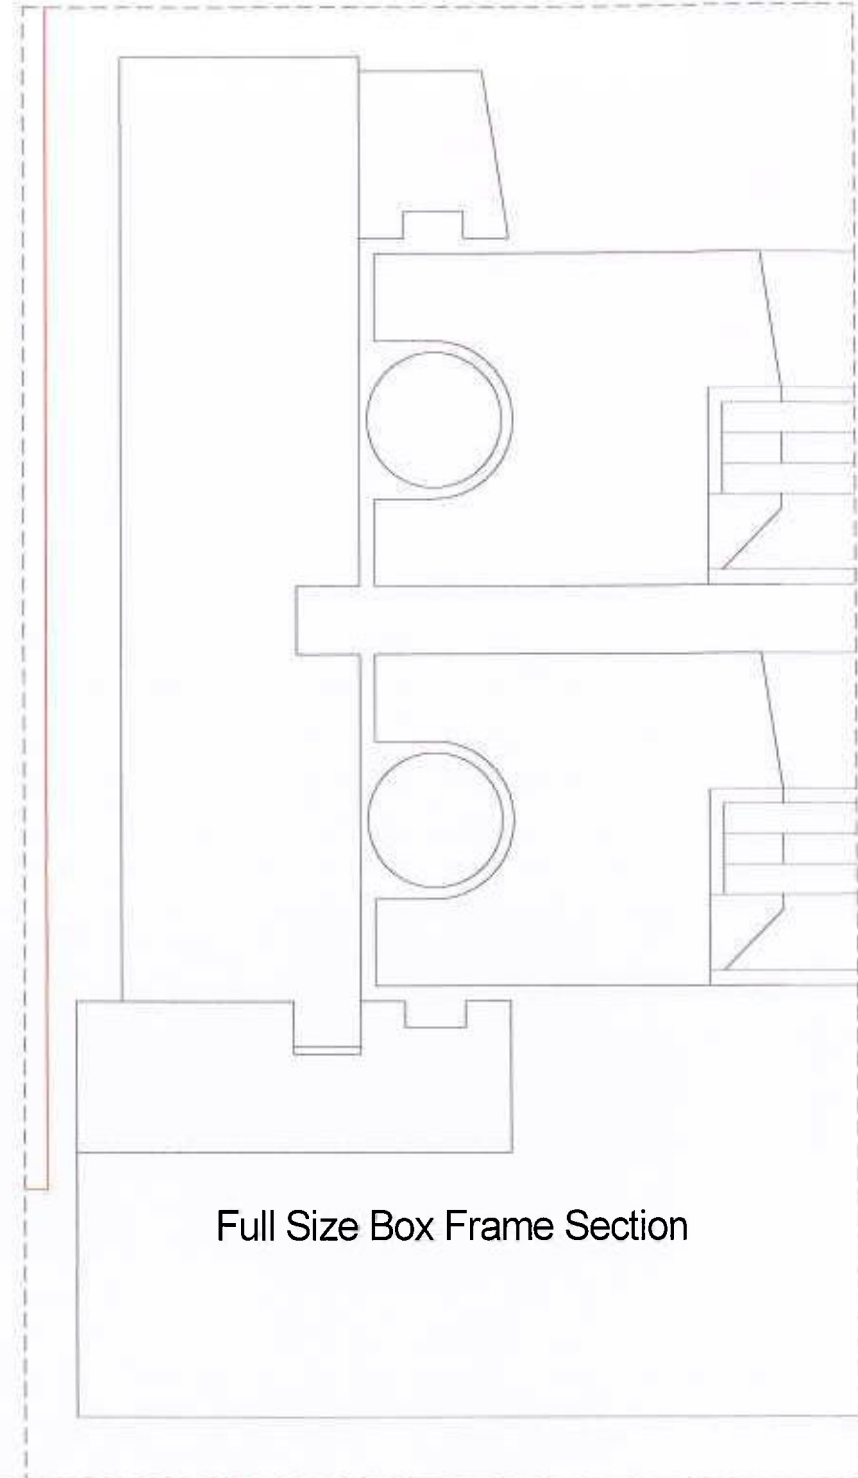

Full Size Box Frame Section

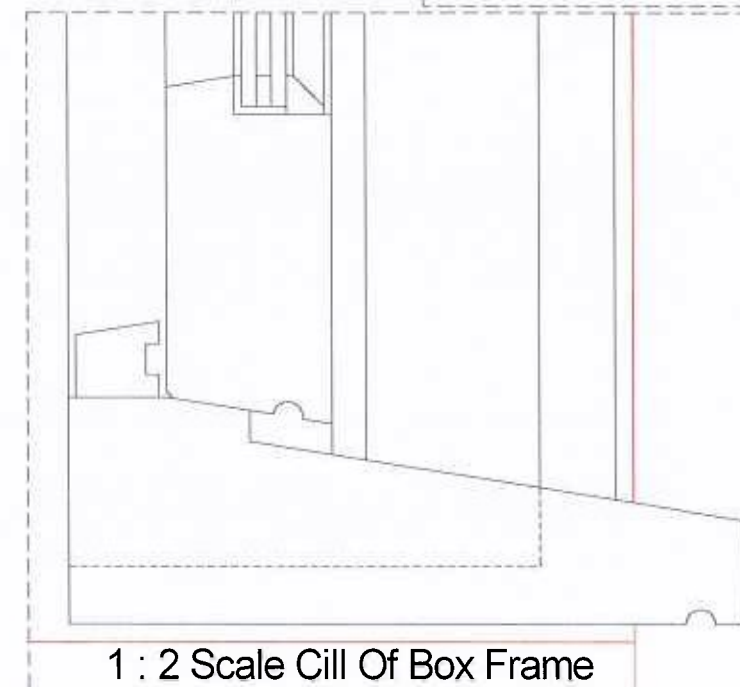

1 : 2 Scale Cill Of Box Frame

Jacobs Joinery Ltd
10 Downley Road
Havant
Hampshire
PO9 2NJ
Tel:- 023 9245 7110/7111 Fax:- 023 9247 6722

Client:-

Jacobs Construction

Location:-

Langstone Conservative Club
Denvilles House
33 Emsworth Road
Havant
PO9 2SN

Title:-

Windows - Box Sash 7 North Elevation

Scale:- 1 : 10 @A3

Date:- 15th August 2016

Drwg No:- 2387/2/5

Drawn By:- S.B.

Rev:- C 15/08/2016