


DRAWING TO BE READ IN CONJUNCTION WITH ENGINEERS DESIGN SHEETS





Existing front elevation

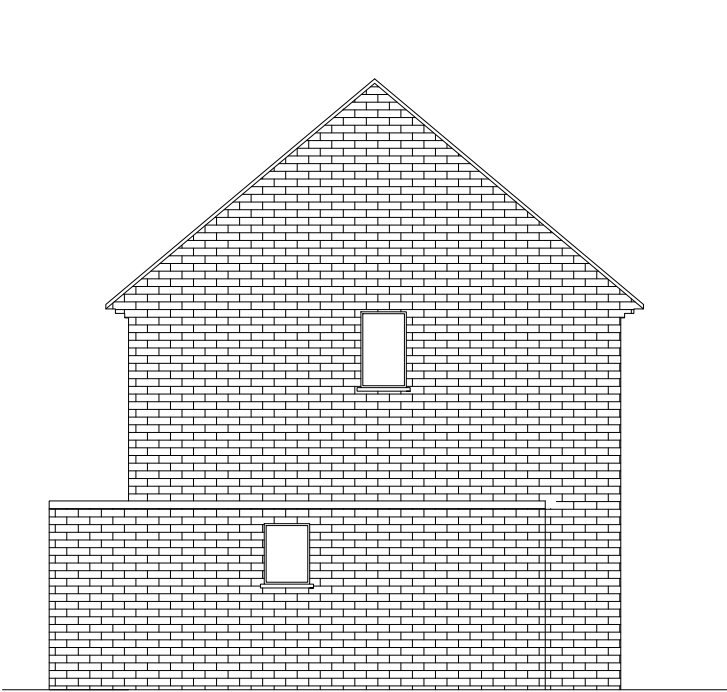

Existing side elevation




Existing rear elevation

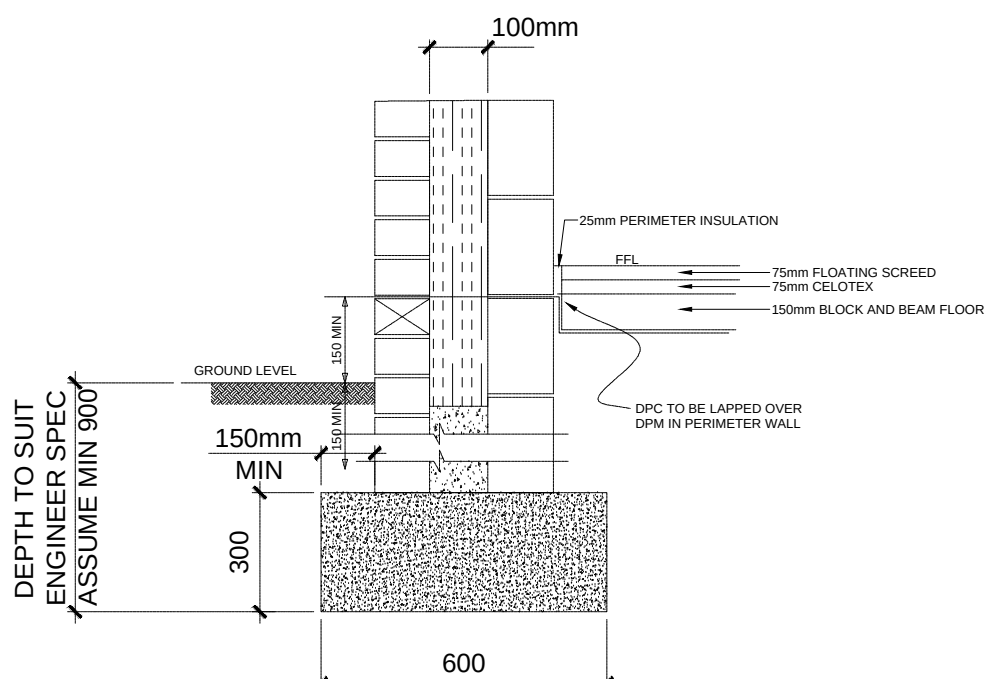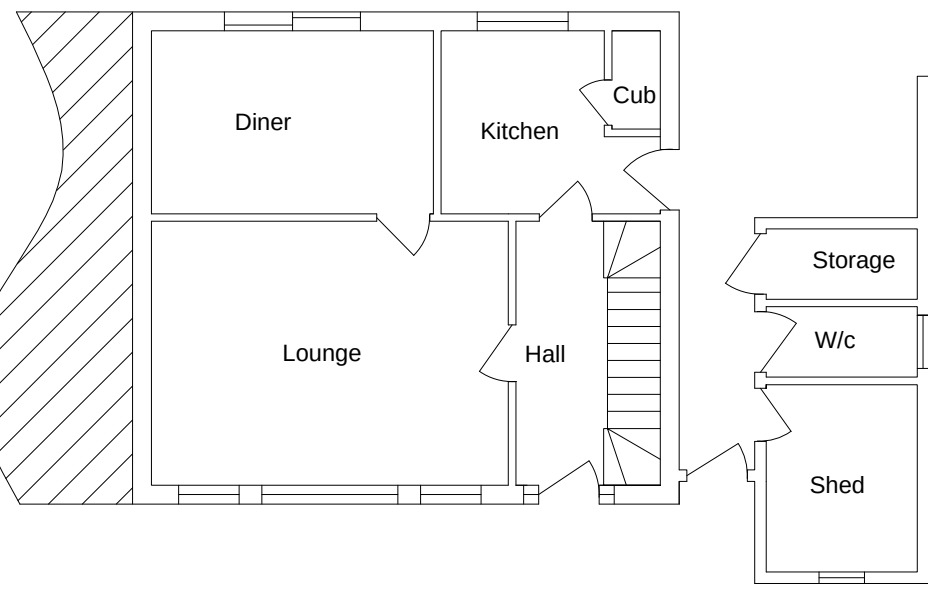


STRIP FOUNDATION DETAIL
NOT TO SCALE


NOTES!!
ENSURE CAVITY REMAINS CONTINUOUS THROUGHOUT BRICK WALLING
CODE 4 LEAD FLASHING TO BE USED WHERE REQUIRED
BACKGROUND VENTILATORS TO ALL WINDOWS TO BE MIN 8000 sqmm
INCORPORATE INSULATED BOARD INTO CAVITY WALL TO ACHIEVE A MINIMUM 0.3w/mk
300mm MINERAL WOOL INSULATION TO ROOF SPACE TO PROVIDE 0.18w/mk

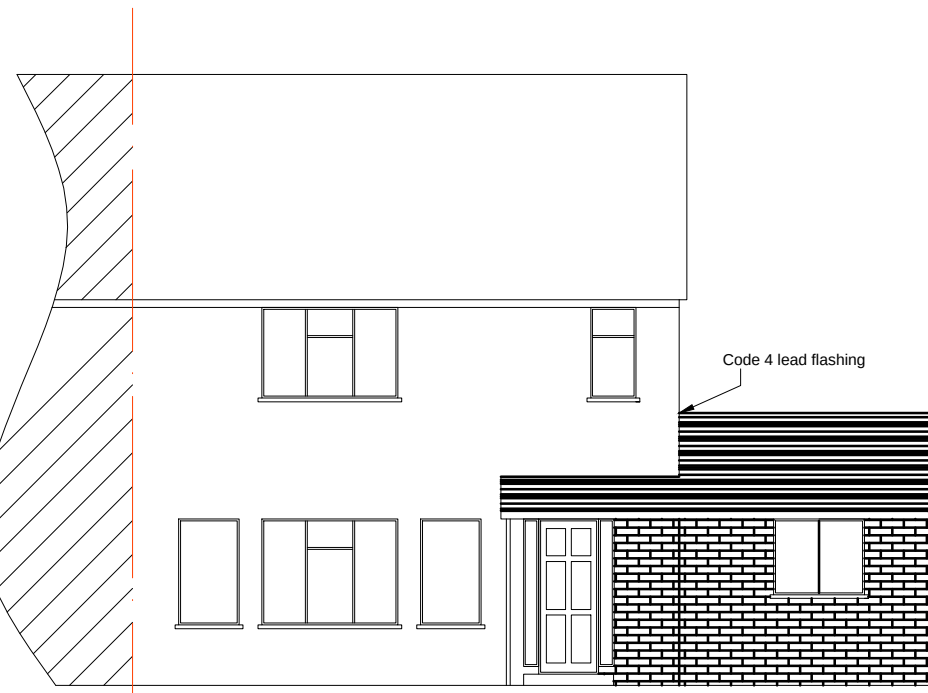

Proposed front elevation

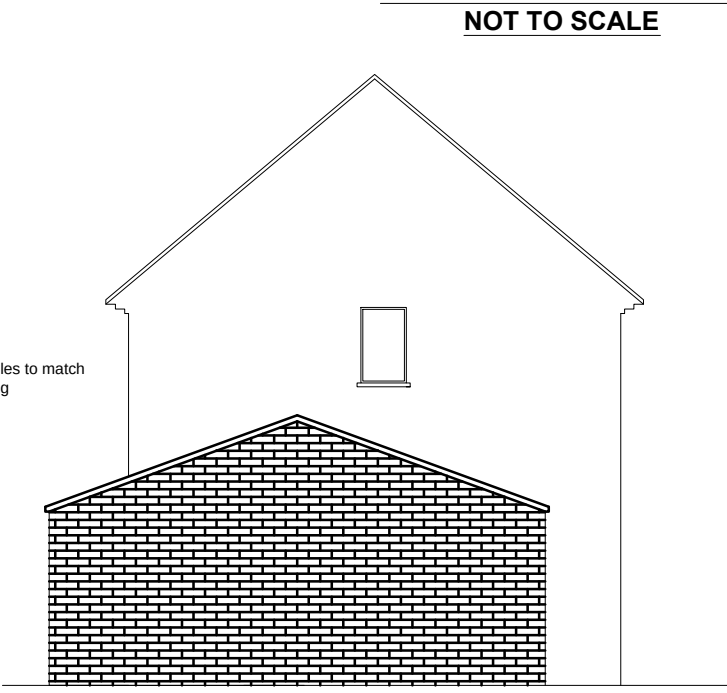

Proposed side elevation

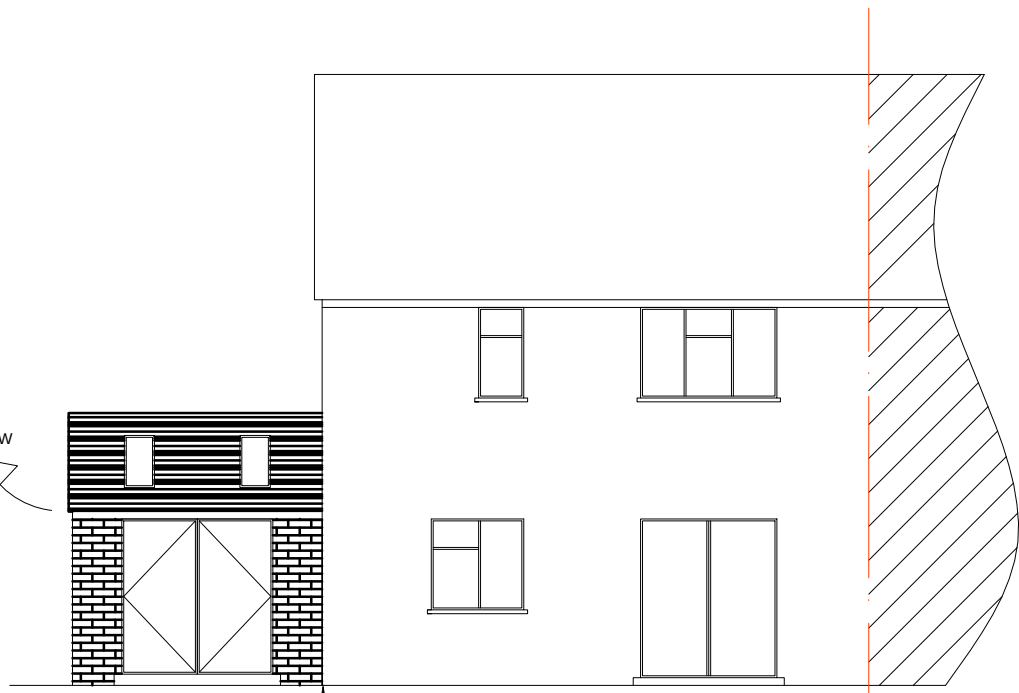

Proposed rear elevation

SURFACE WATER DRAINAGE
100mm DIAMETER UPVC PROFILED GUTTERS WITH 75mm DIA RAINWATER PIPES FALLING TO EXISTING GULLIES. GUTTERS TO BE NEW UPVC TYPE.

VENTILATION
BACKGROUND VENTILATORS TO ALL WINDOWS TO BE MIN 8000SQ/mm. ROOF VOID VENTILATION TO BE EQUIVALENT TO A CONTINUOUS 25mm VENT @ EAVES AND 5mm RIDGE. RAPID VENTILATION TO ROOMS TO BE EQUAL TO 1/20th OF FLOOR AREA.

GENERAL ERECTION NOTES.

FOUNDATIONS TO BE CHECKED BY BUILDING CONTROL. SURVEYOR AND THE DEPTH WILL BE SUBJECT TO GROUND CONDITIONS AND TYPE/ HEIGHT / PROXIMITY TO TREES
ROOF PITCH TO BE AS SHOWN
PROPOSED ROOF TRUSSES TO BE AS MANUFACTURES SPECIFICATION.
PROPOSED SOFFITS AND FASCIA BOARDS TO BE NEW, WHITE UPVC.
NEW BLOCK/BRICK TO BE TOOTHED AND BONDED TO EXISTING AND CAVITIES CONTINUOUS.
BLACK HALF ROUND PVC GUTTERS.

VENTILATION
BACKGROUND VENTILATORS TO ALL WINDOWS TO BE MIN 8000SQ/mm. ROOF VOID VENTILATION TO BE EQUIVALENT TO A CONTINUOUS 25mm VENT @ EAVES. RAPID VENTILATION TO ROOMS TO BE EQUAL TO 1/20th OF FLOOR AREA.

FIRE REGULATIONS
MAINS CONNECTED SMOKE DETECTORS TO BE FITTED ON EACH FLOOR WITH A BATTERY BACKUP. BEAMS TO BE FIRE PROTECTED WITH 2 LAYERS OF 12.5 mm PLASTERBOARD JOINTS STAGGERED AND FILLED TO ACHIEVE 30min FIRE RESISTANCE.


ELECTRICAL REGULATIONS
ALL NEW ELECTRICAL WORKS ARE TO BE DESIGNED, INSTALLED, TESTED AND INSPECTED IN ACCORDANCE WITH BS7671. THE WORKS ARE TO BE UNDERTAKEN BY AN INSTALLER REGISTERED UNDER A SUITABLE ELECTRICAL SELF CERTIFICATION SCHEME, OR ALTERNATIVELY BY A SUITABLY QUALIFIED PERSON, WITH A CERTIFICATE OF COMPLIANCE PRODUCED BY THAT PERSON TO BUILDING CONTROL ON COMPLETION OF THE WORKS.

BRICKWORK
105 mm OUTER SKIN FACE AND MORTAR TO MATCH EXISTING
100mm CAVITY FULLY FILLED WITH FIBRE INSULATION. STAINLESS STEEL WALL TIES @ 450mm CTR'S. INNER SKIN 100mm TURBO INSULATING BLOCKS. CAVITY BARRIER TO BE PROVIDED AT UPPERMOST PART OF WALL CAVITY "BIRTLEY" CN7 LINTEL OVER NEW OPENINGS IN NEW CAVITY WALLS. VERTICAL AND HORIZONTAL DPC TO BE FITTED TO ALL NEW OPENINGS. NEW EXTERNAL WALL CONSTRUCTION IS TO ACHIEVE A U-VALUE NOT EXCEEDING 0.28w/M2K.


WINDOWS
WINDOWS TO BE NEW UPVC DOUBLE GLAZED OR OPENING VELUX OR SIMILAR TYPE.
ESCAPE WINDOWS WHERE REQUIRED TO HAVE SHOULD HAVE AN UNOBSTRUCTED OPENING THAT IS AT LEAST 0.33m2 AND AT LEAST 450mm HIGH AND 450mm WIDE. THE BOTTOM OF THE OPENING SHOULD NOT BE MORE THAN 1100mm AND NOT LESS THAN 800mm ABOVE FLOOR LEVEL. EASY CLEAN HINGES, IF PROVIDED SHOULD NOT OBSTRUCT THE MINIMUM OPENING DIMENSIONS. ALL IN ACCORDANCE WITH AND TO SATISFY PARAGRAPH 2.11 OF APPROVED DOCUMENT B.

Drainage
Foul Drainage
New 100mm W.C. waste, 40mm shower and bath waste and 32mm from basin with 75mm deep seal trap to new 100mm stub stack s.v.p. or existing s.v.p. to new 100mm foul drain or existing foul drain and manhole.
New stub stack s.v.p. to have durgo valve or similar.
The soil and vent pipe to terminate at least 900mm above an opening window within 3m.
Additional vent pipes to be provided where new branch pipes from first floor bathrooms exceed the maximum length for unvented pipework. Exact details and positions of new vents to be agreed with LA.
New drainage to be generally installed to drain manufacturers requirements. Plumbing generally to BS 5572 and drainage to BS 8301.
All existing drainage details on the drawing are provisional and to be checked on site before work commences.


Note!!
New soakaway (if req'd) is to be positioned at least 5m from any building (existing or proposed).
Volume to be min 1m3 with 100mm pipework laid in a trench on shingle base. Honey combe brick construction
with suitable capacity to serve roof area

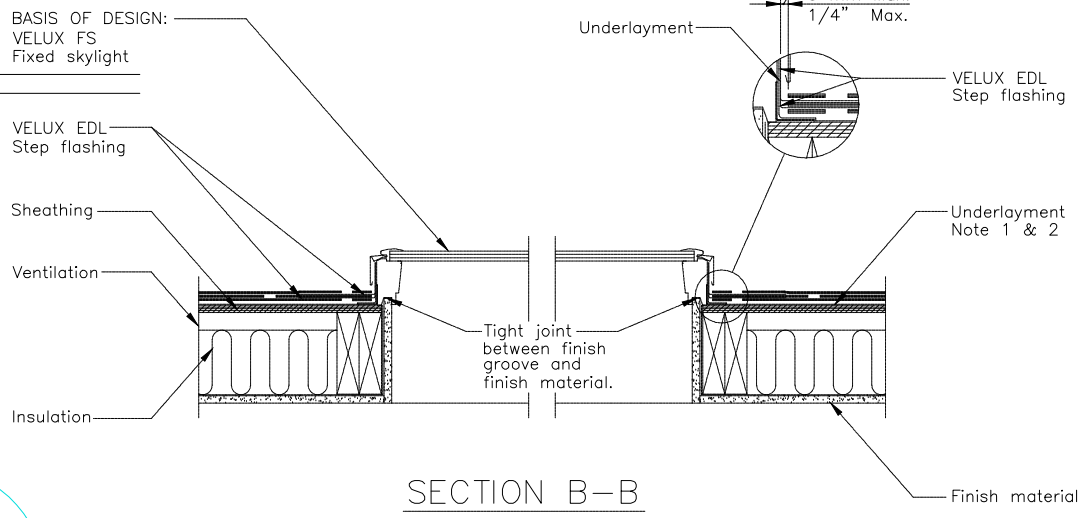


SECTION B-B

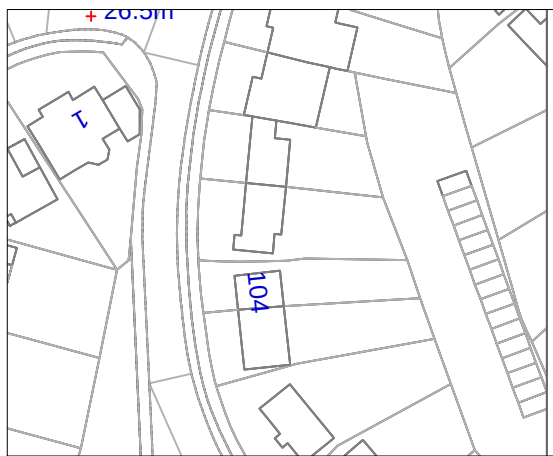

Site plan @ 1:1250

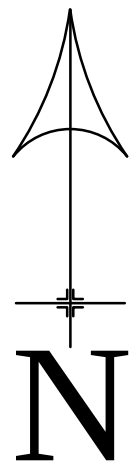


Site plan @ 1:500

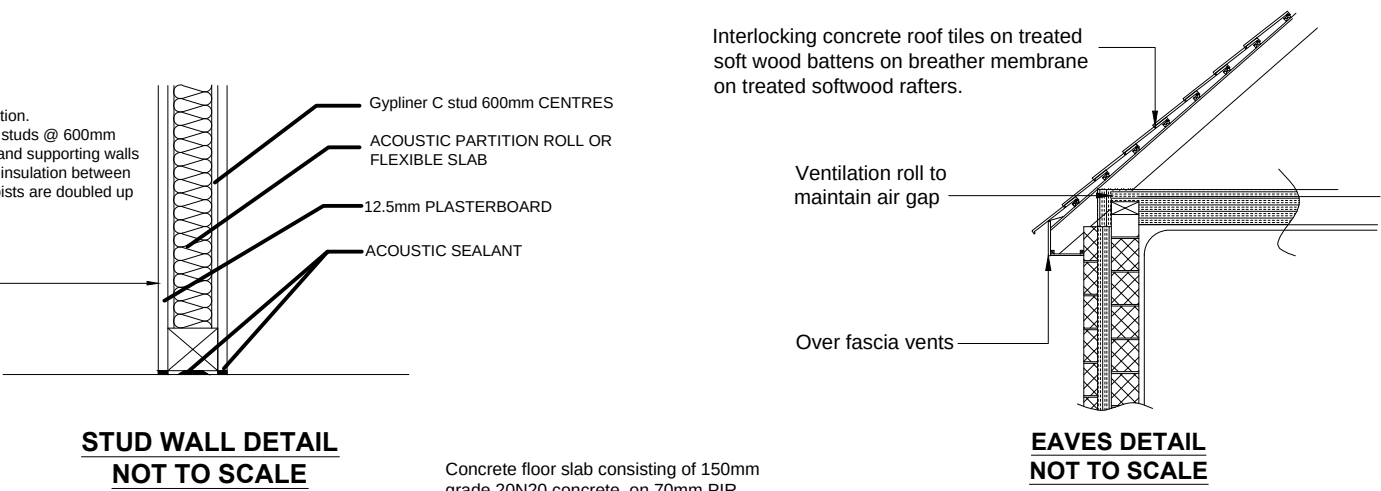


STUD WALL DETAIL
NOT TO SCALE

EAVES DETAIL
NOT TO SCALE

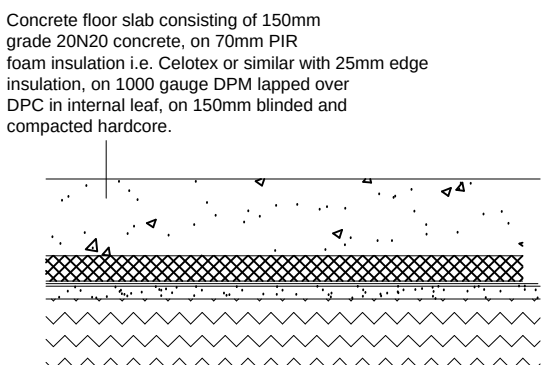

SECTION THROUGH FLOOR
NOT TO SCALE

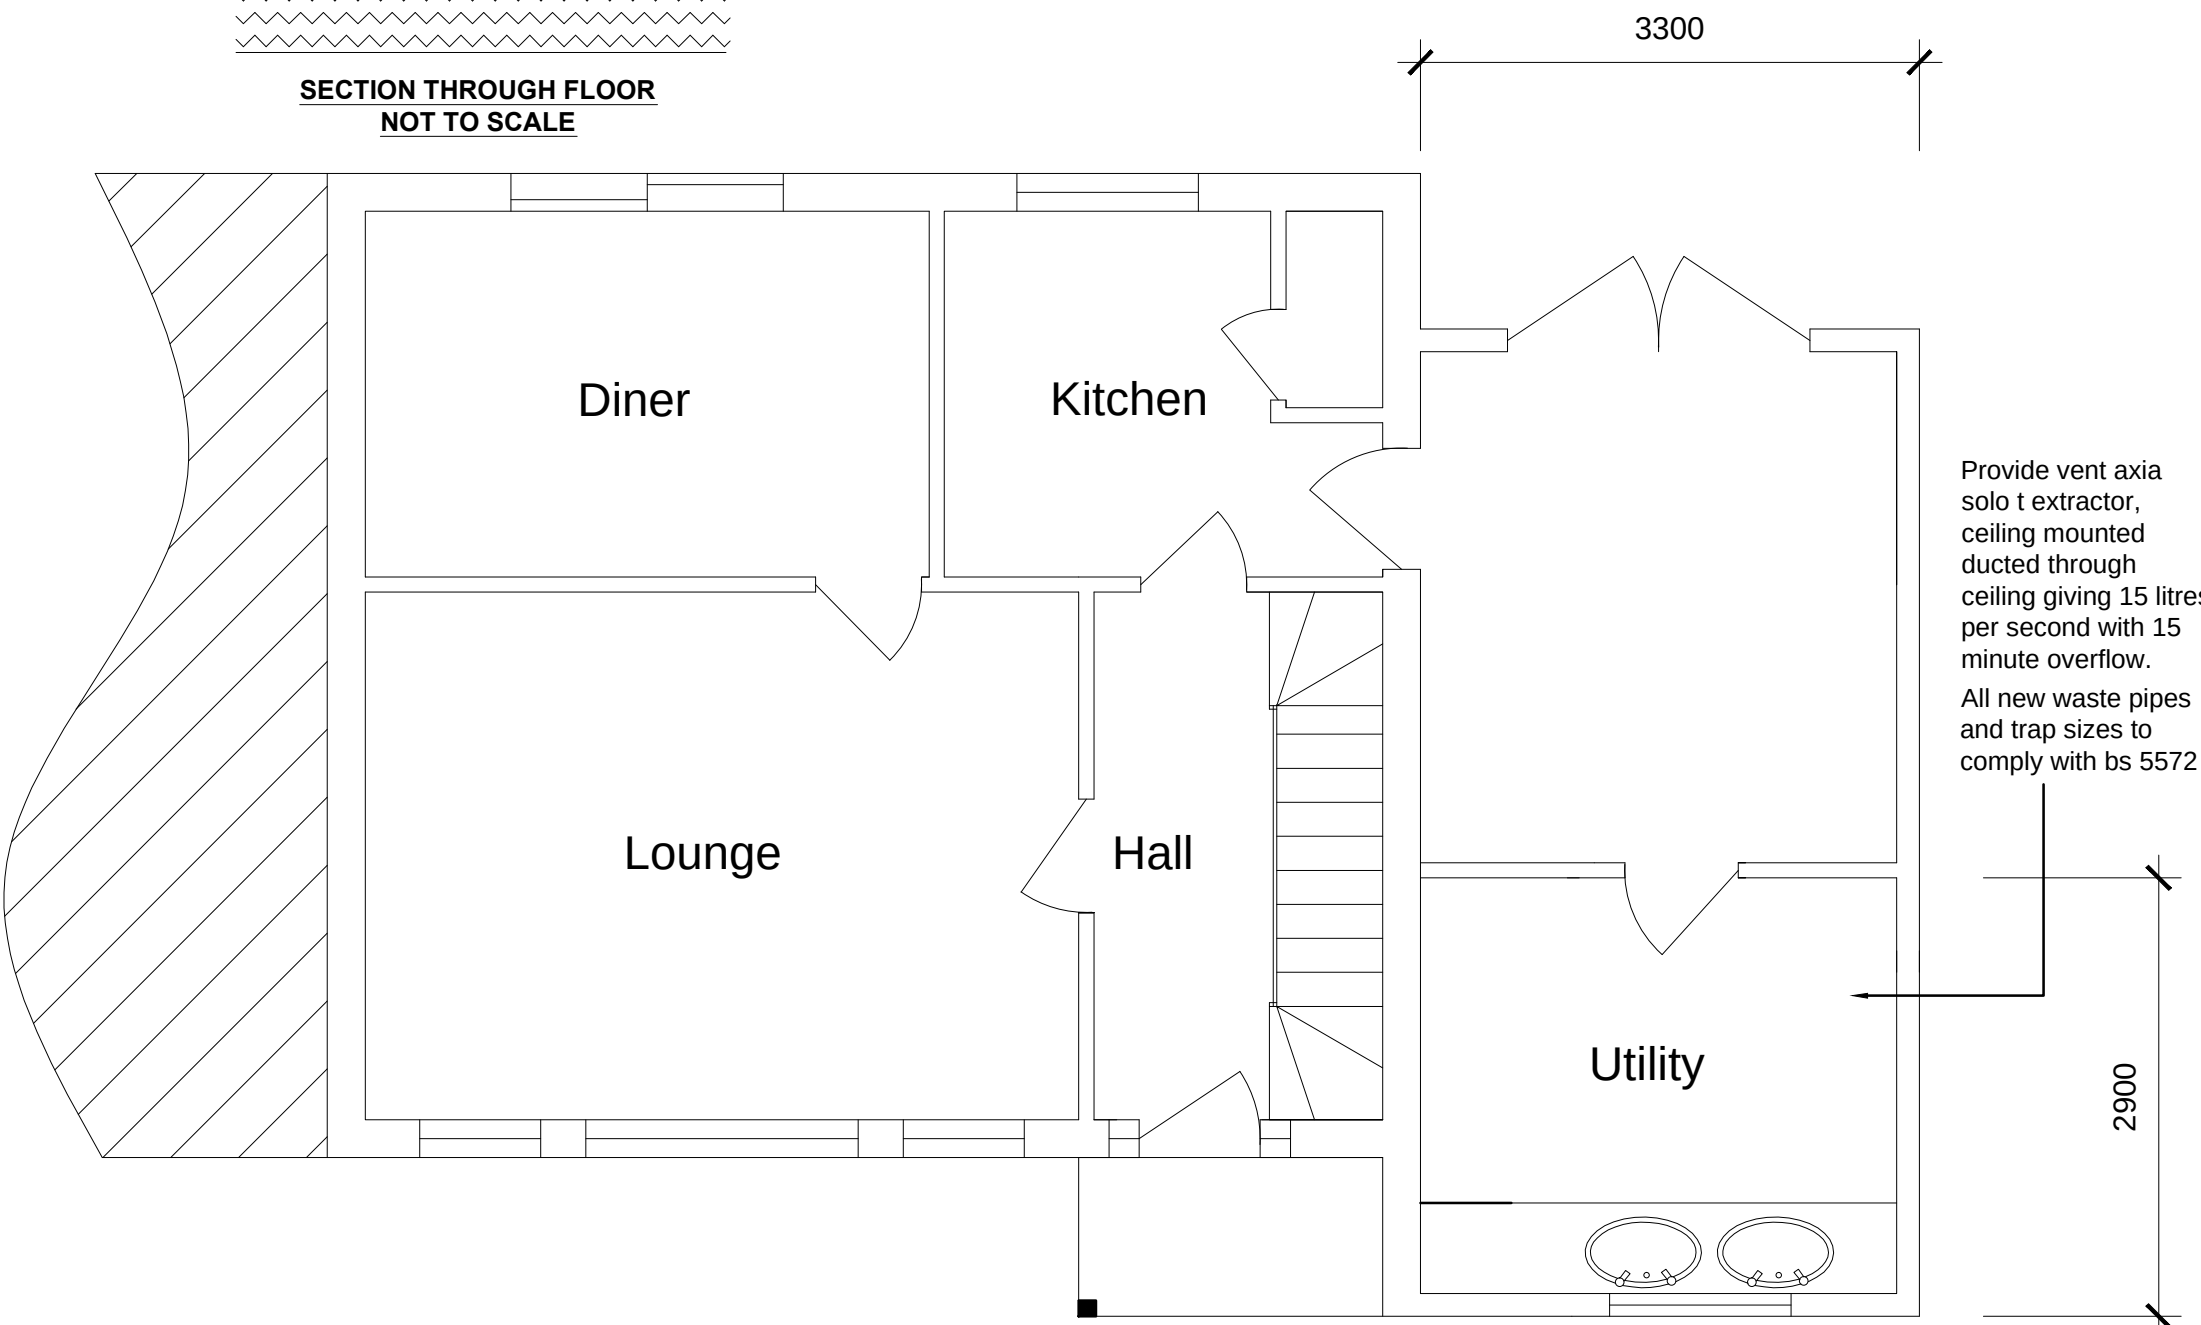

Provide vent axia solo t extractor, ceiling mounted ducted through ceiling giving 15 litres per second with 15 minute overflow.
All new waste pipes and trap sizes to comply with bs 5572

Date May 2016	Approved by
Drawn by Mark Tuson	Scale - 1 : 100 Elevations 1 : 100 Plans
Notes	
Client Mr and Mrs Waller	Site 106 Newbarn Road Bedhampton Hants PO9 3PY

NOTE!
ALL MAPS REPRODUCED UNDER LICENCE No 100047474.

NOTE
ALL MATERIALS USED ON THE PROPOSED STRUCTURE WILL BE IN KEEPING WITH THE ADJOINING AND SURROUNDING DWELLINGS.

COPYRIGHT NOTICE
DRAWING REMAINS THE PROPERTY OF MT PLANNING AND MAY NOT BE REPRODUCED OR ALTERED WITHOUT THE PRIOR CONSENT OF MARK TUSON.

MT Planning & design

For all your planning needs

01489 565461 07903 257207 mark @mtplanning.co.uk

REVISION:- A

DRAWING NO:- MT / 1547 / 1