




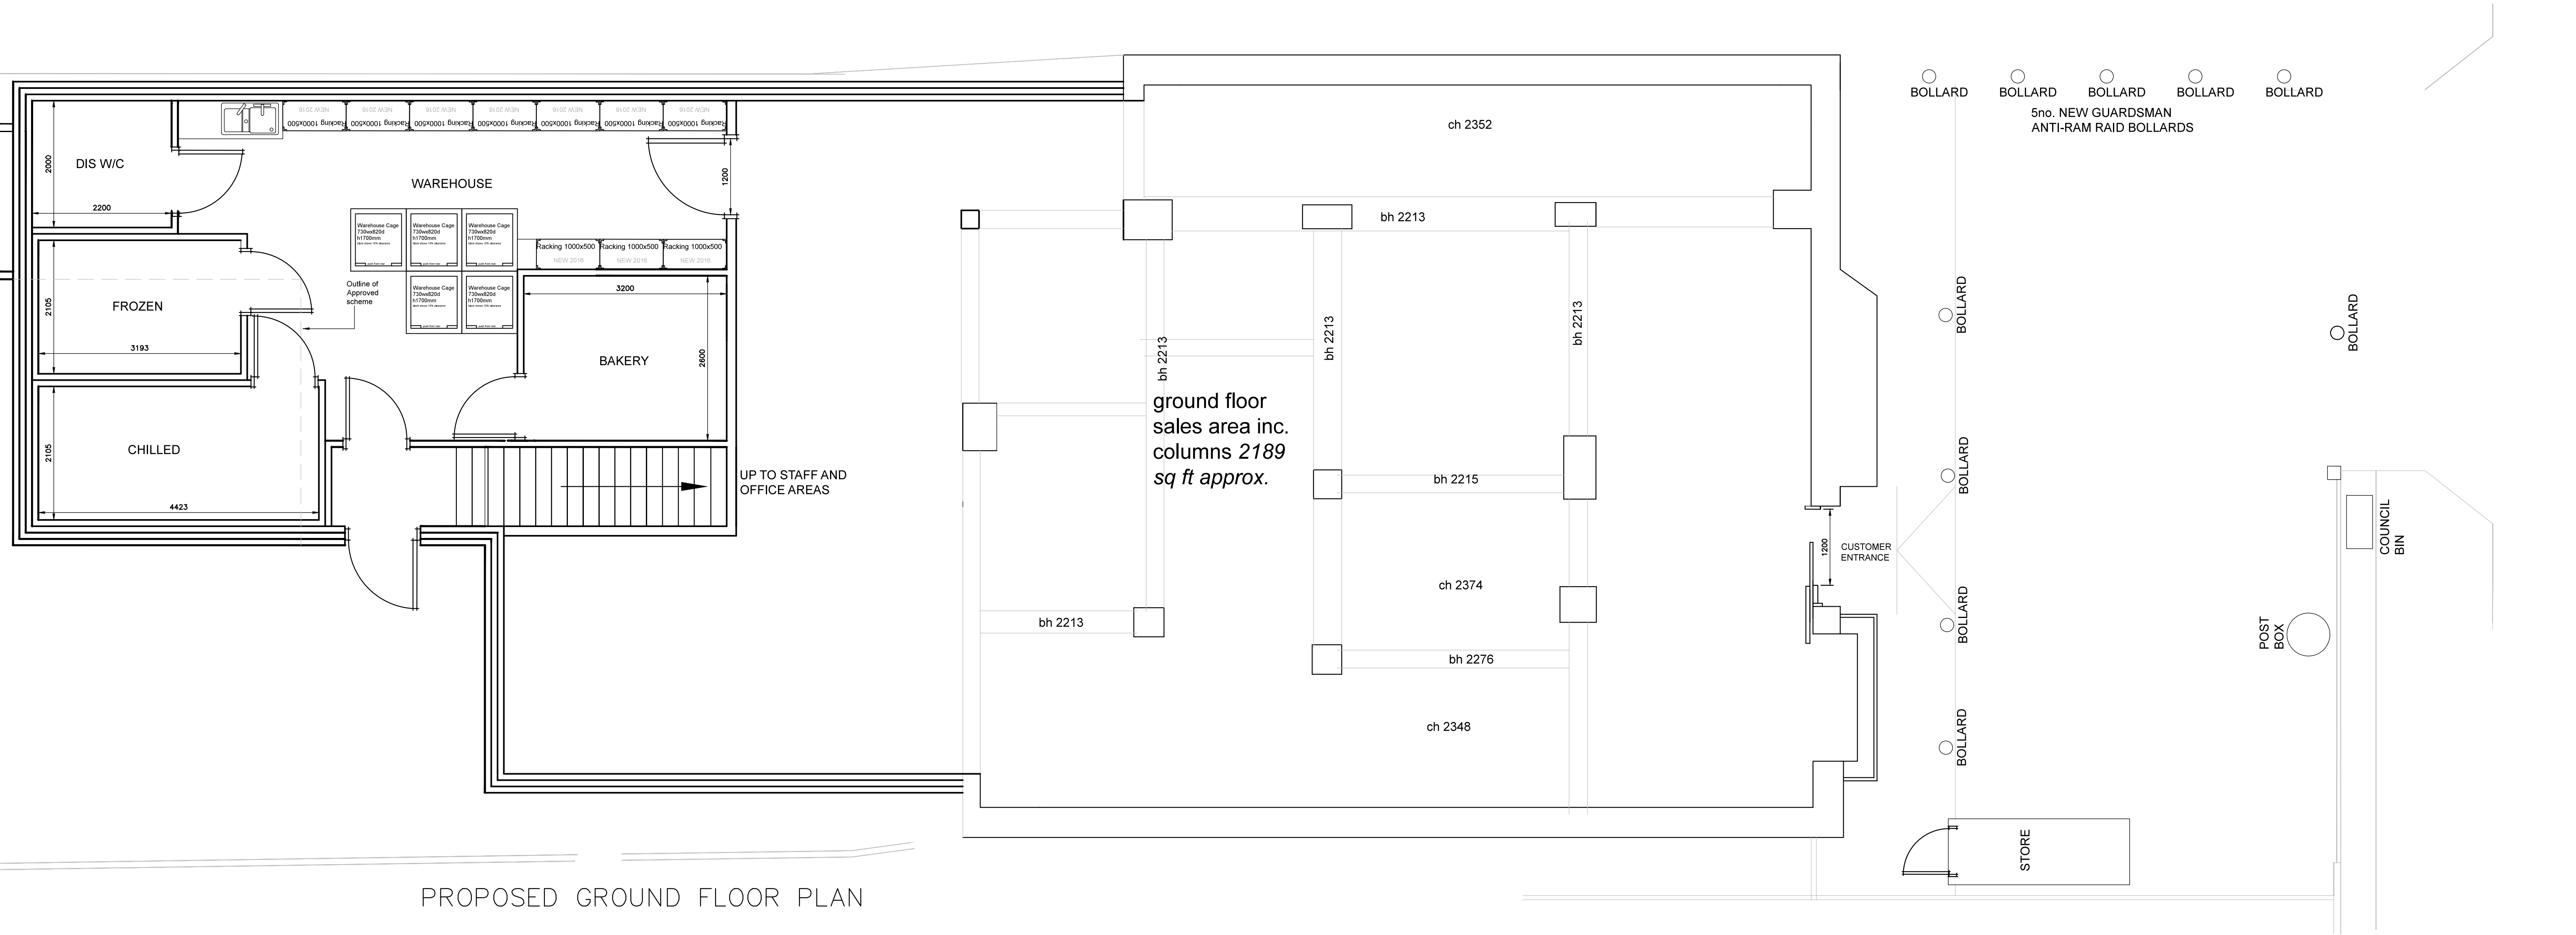

PROPOSED GROUND FLOOR PLAN

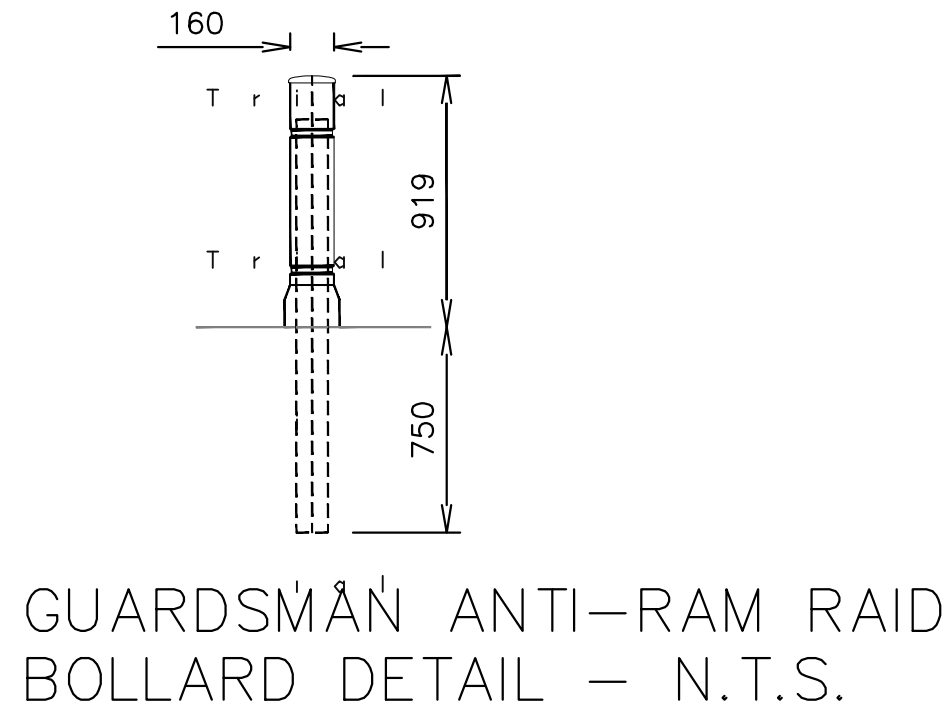


GUARDSMAN ANTI-RAM RAID BOLLARD DETAIL - N.T.S.

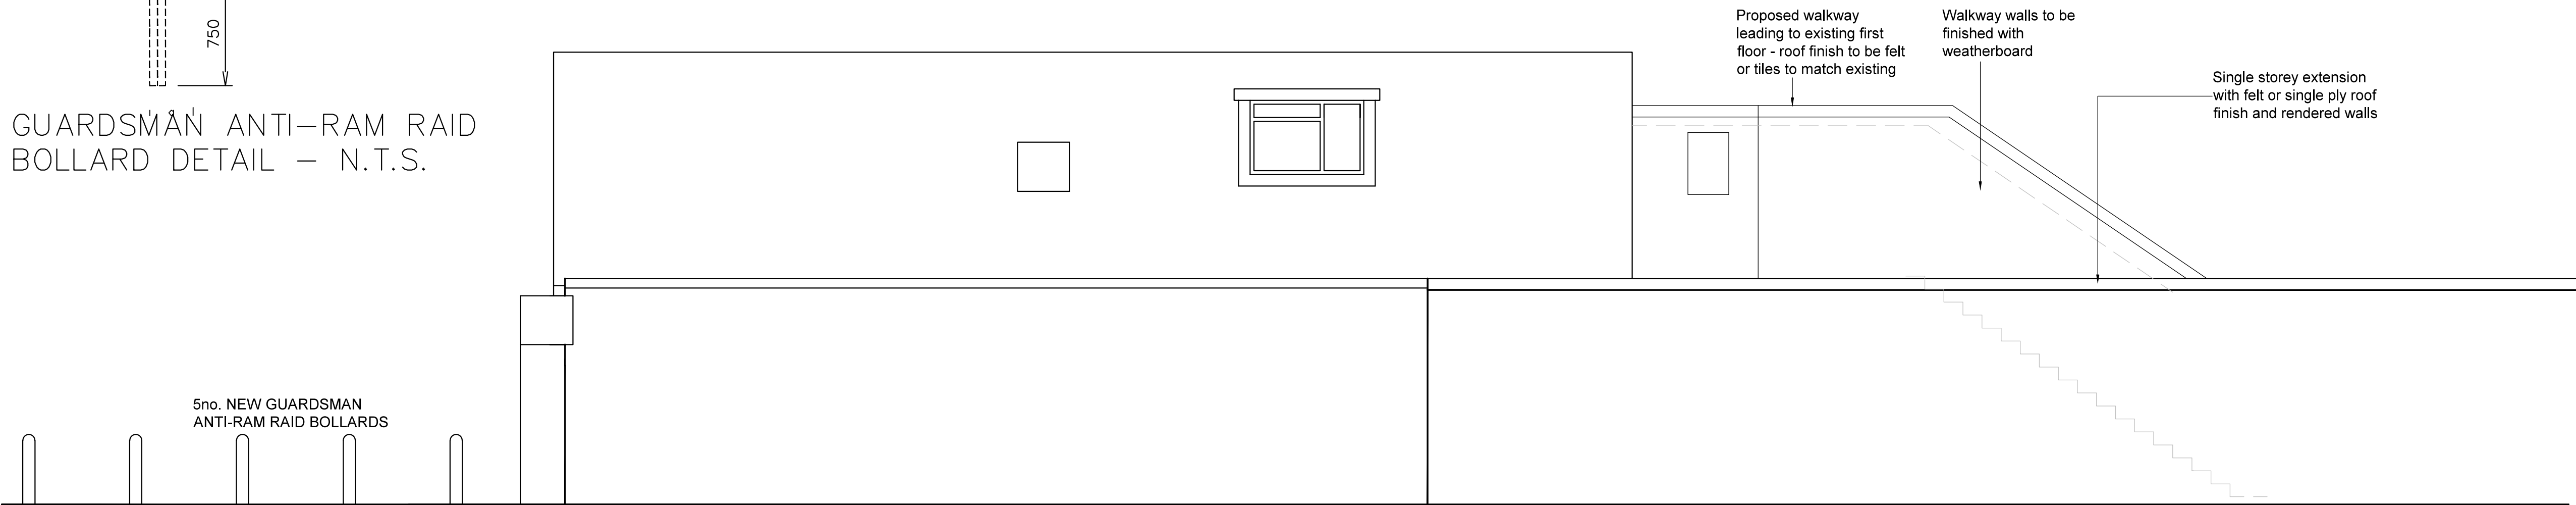

PROPOSED SIDE ELEVATION

SCALE 1:50

 

© THE CONTENTS OF THIS DRAWING REMAIN THE SOLE PROPERTY OF WELLSFIELD ASSOCIATES AND MUST NOT BE COPIED OR REPRODUCED WITHOUT PRIOR PERMISSION.

FULL SURVEY NOT CARRIED OUT, DRAWING PRODUCED USING INFORMATION SUPPLIED BY THE CLIENT

Wellsfield Associates

66 High Road,
Hockley,
Essex.
SS5 4TA

mail@wellsfieldassociates.co.uk

project

610 Southleigh Road,
Emsworth
PO10 7TA

PROPOSED PLAN AND ELEVATION

date SEPT 16 drawn MCK

scale 1:50 drg no. 2758-06